


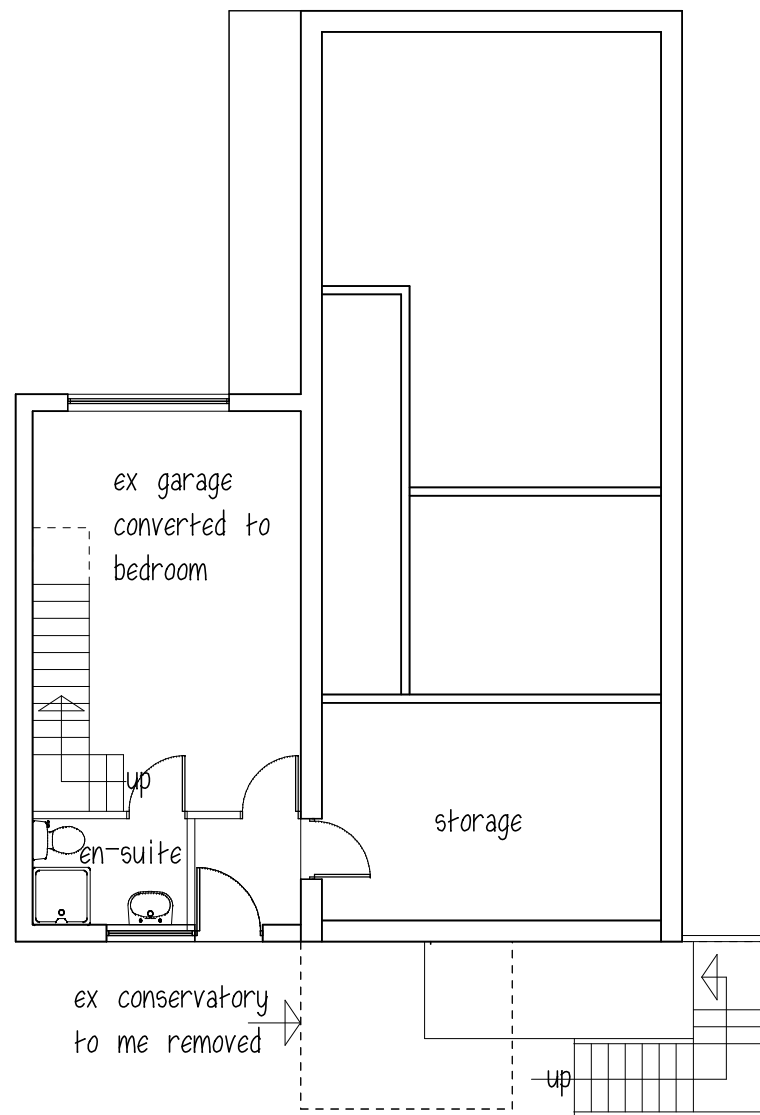


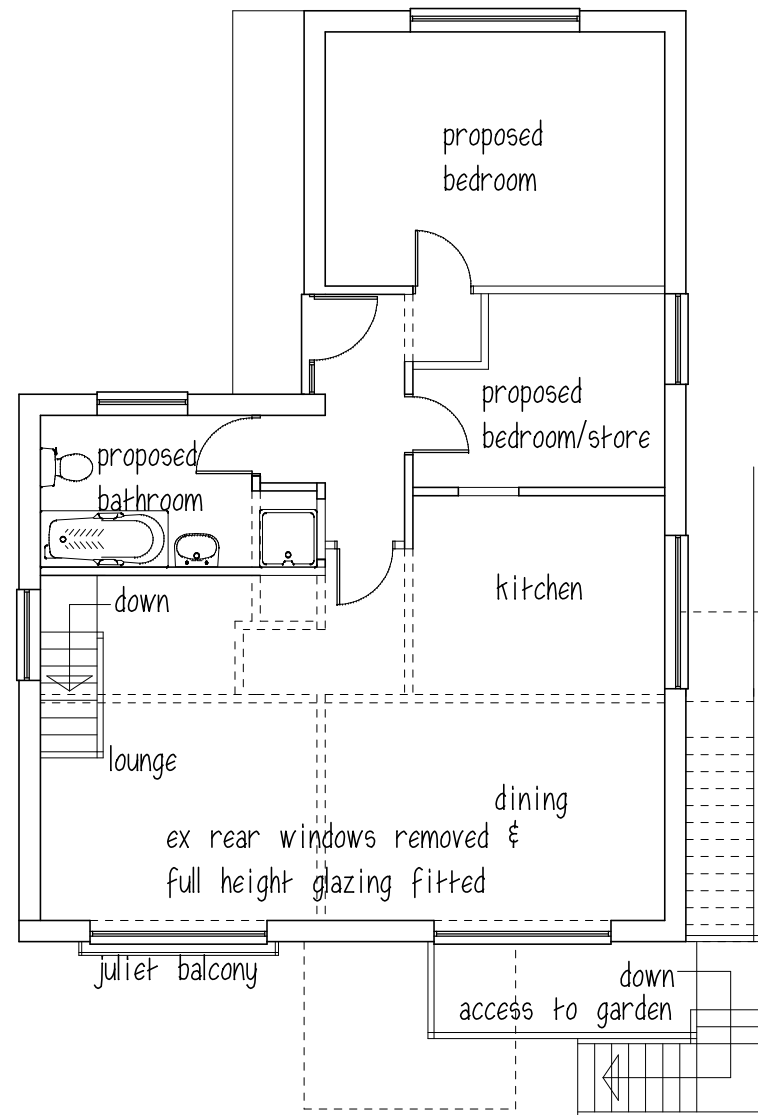


BASEMENT

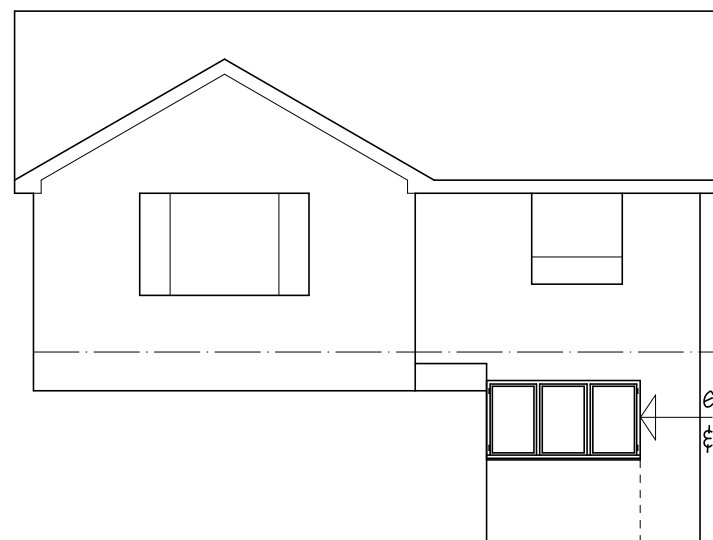

GROUND FLOOR

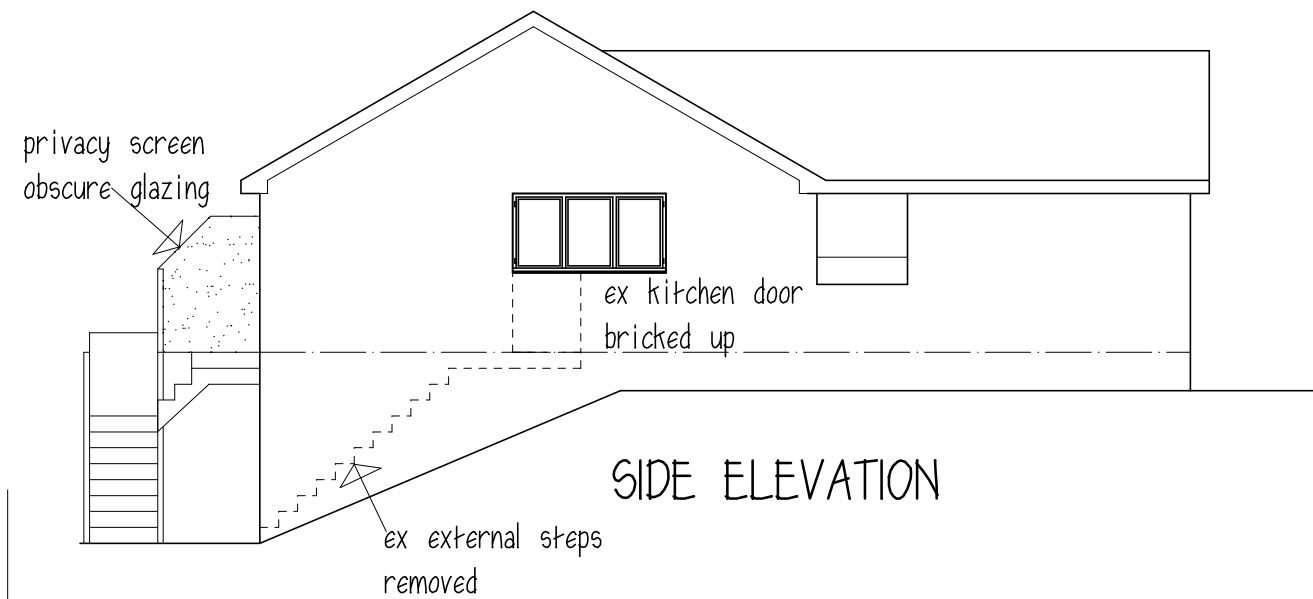

FRONT ELEVATION

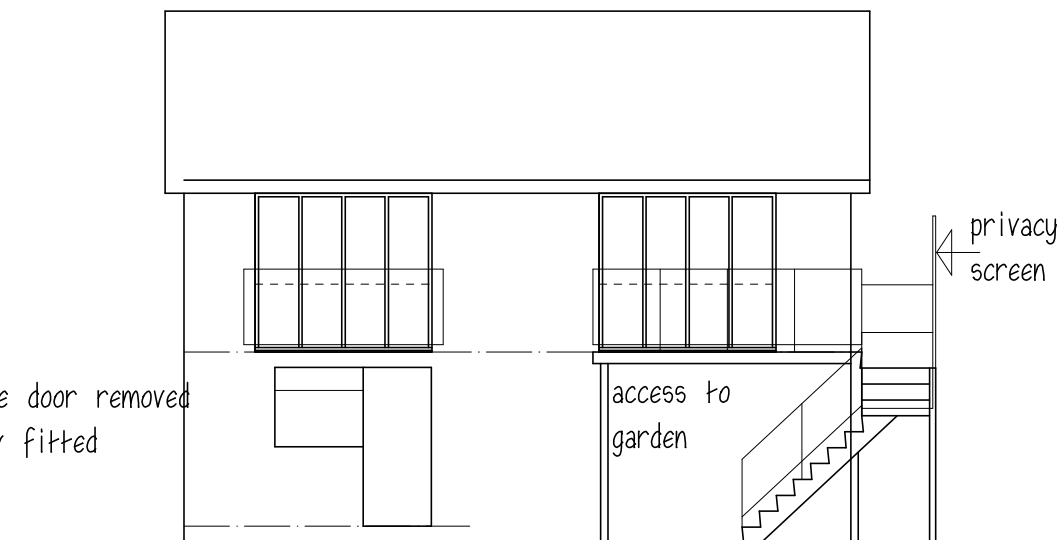

REAR ELEVATION

Mr & Mrs L HENSON

PROPOSED ALTERATIONS
23A DOWNS CRES,
GAWBER

PLANS & ELEVATIONS

1:100@A3 NOV18

Peter Thompson

"Linwood"

Barnsley Road


Dodworth

Barnsley S75 3JR

e-mail peter-thompson@hotmail.co.uk

t&f. 01226 201391

m. 07973251730

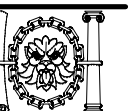

M.C.I.A.T.