


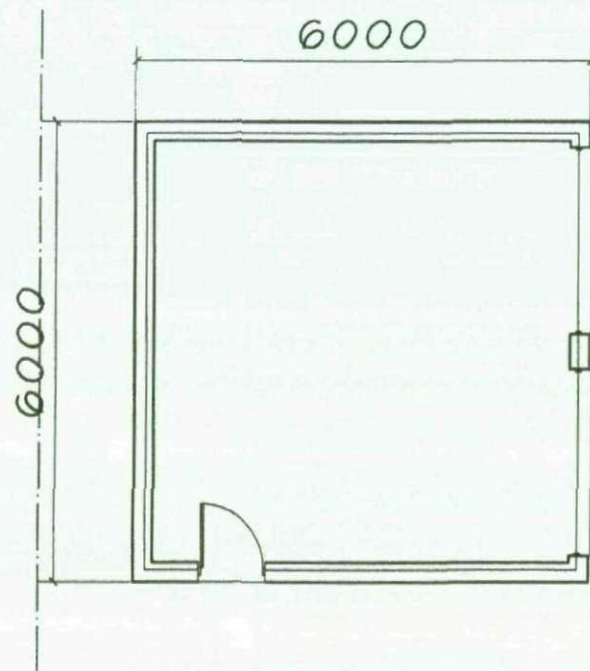

PROPOSED GARAGE
102 WOOD WALK
WOMBWELL
1:100

ROOF - red pantile type cladding
WALLS - pre-cast concrete sectional garage
rendered with brick cladding

