


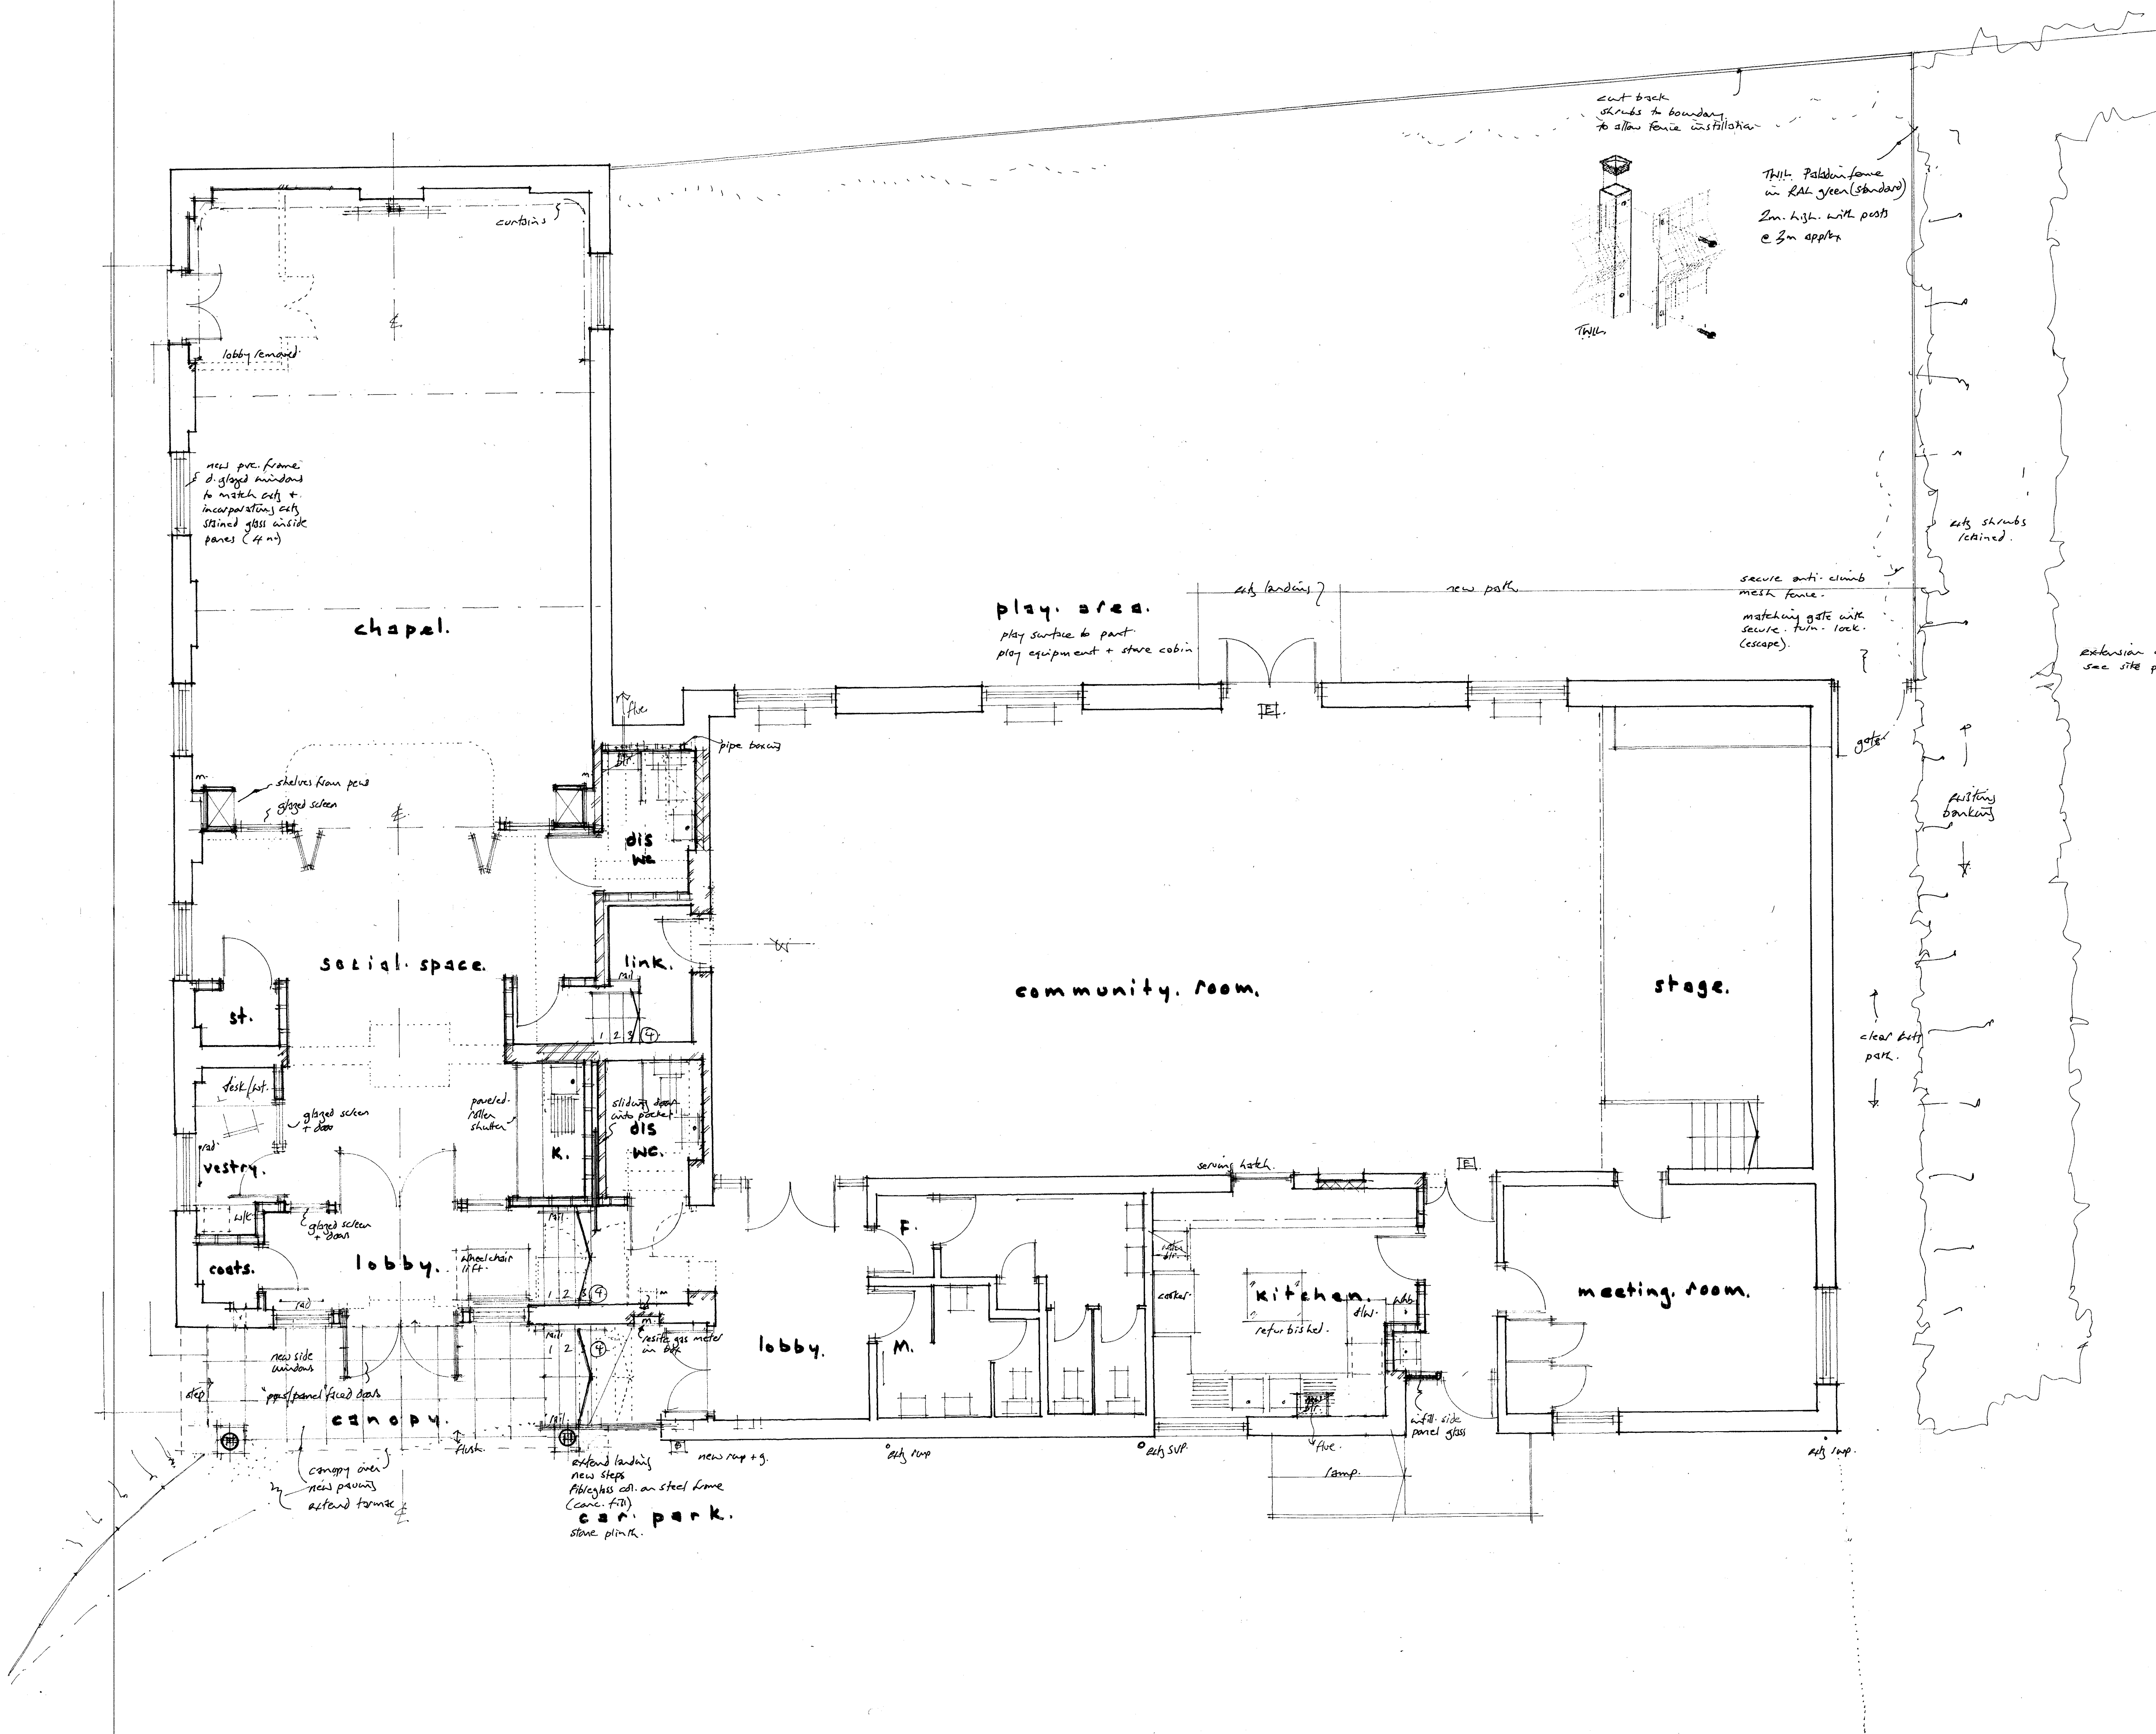

THE METHODIST CHURCH, BRIERLEY

ALTERATIONS AND REFURBISHMENT

GENERAL ARRANGEMENT PLANNING

1:50

ALICK • MASON + ASSOCIATES
Architects and Designers

30 Falkland Road Sheffield S11 7PN
telephone: 0114 266 9264
fax / answerphone: 0114 267 9776

