



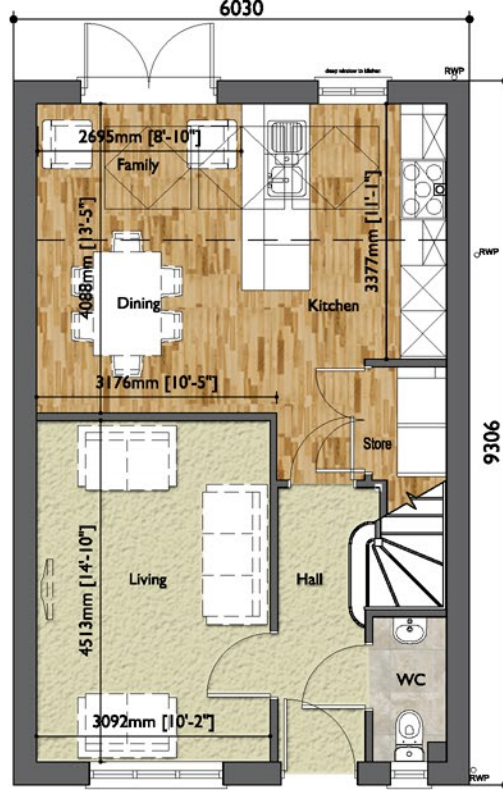

Ground Floor Plan

Scale 1:100

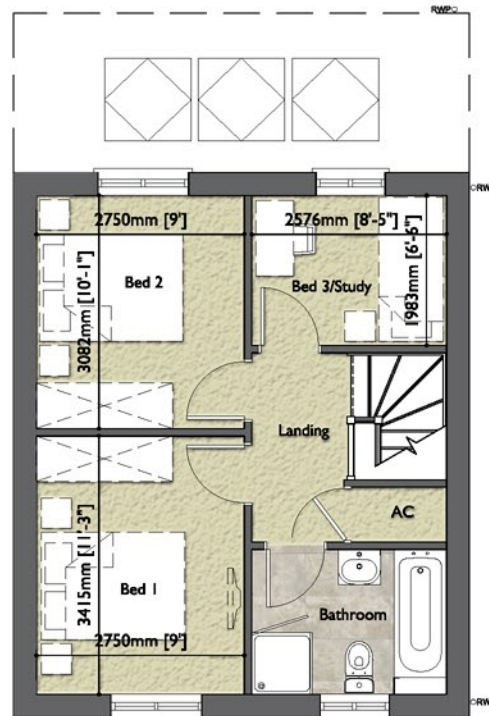

First Floor Plan

Scale 1:100



Front Elevation

Scale 1:100 6.0 (Brick)




Front Elevation

Scale 1:100 6.1 (Render)




Rear Elevation

Scale 1:200

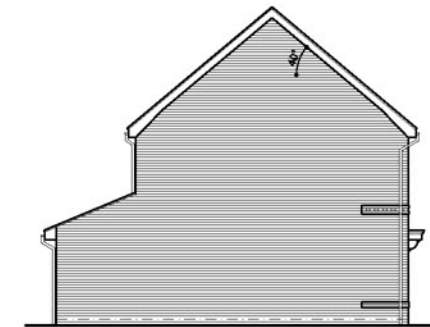


Side Elevation

Scale 1:200

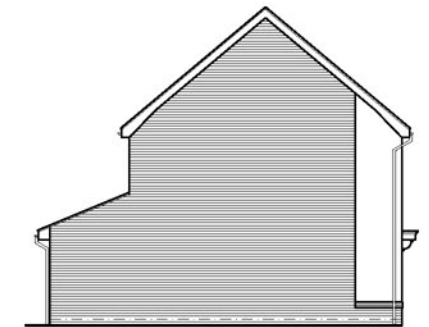


Side Elevation

Scale 1:200

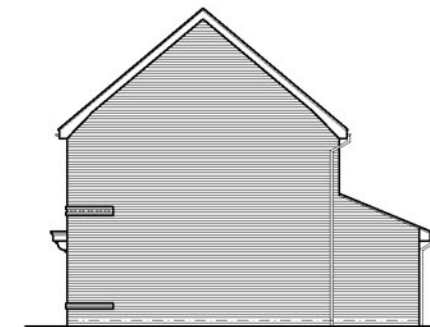


Side Elevation

Scale 1:200

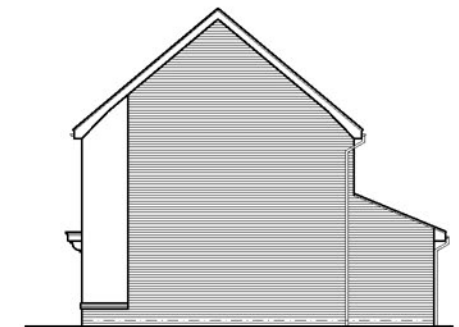

Side Elevation

Scale 1:200

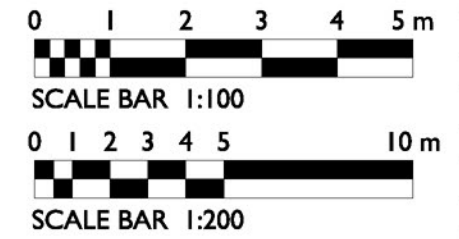

The Longford	
Old Ref :	The Ellesmere
Gross Area :	893 sqft
Ground Floor :	508 sqft
First Floor :	385 sqft
Circulation :	104 sqft
Net to Gross	11 %
All Areas and dimensions are taken to STRUCTURAL FINISH.	

The Longford

(893sqft) LONG-01



Partnerships North