




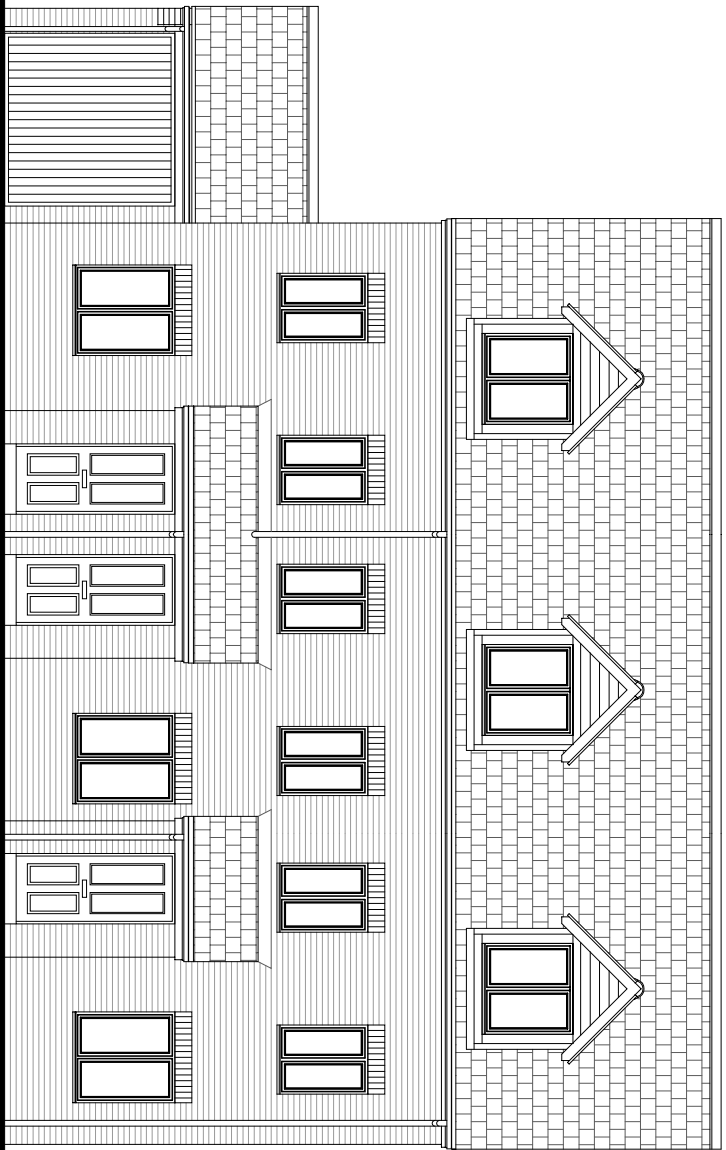


Front Elevation

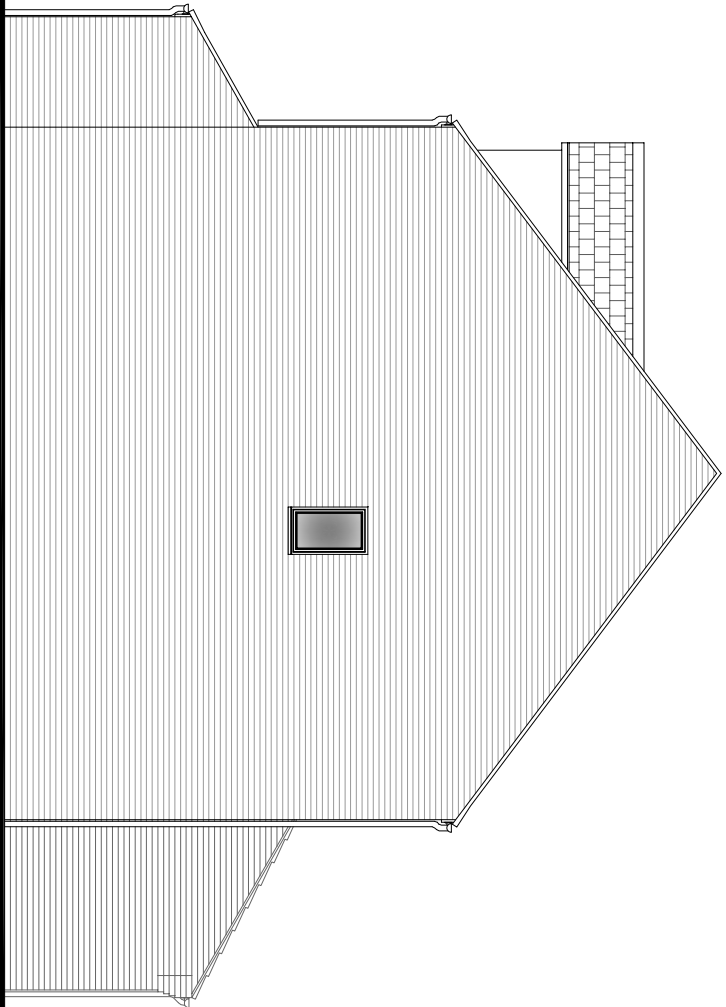


Side Elevation

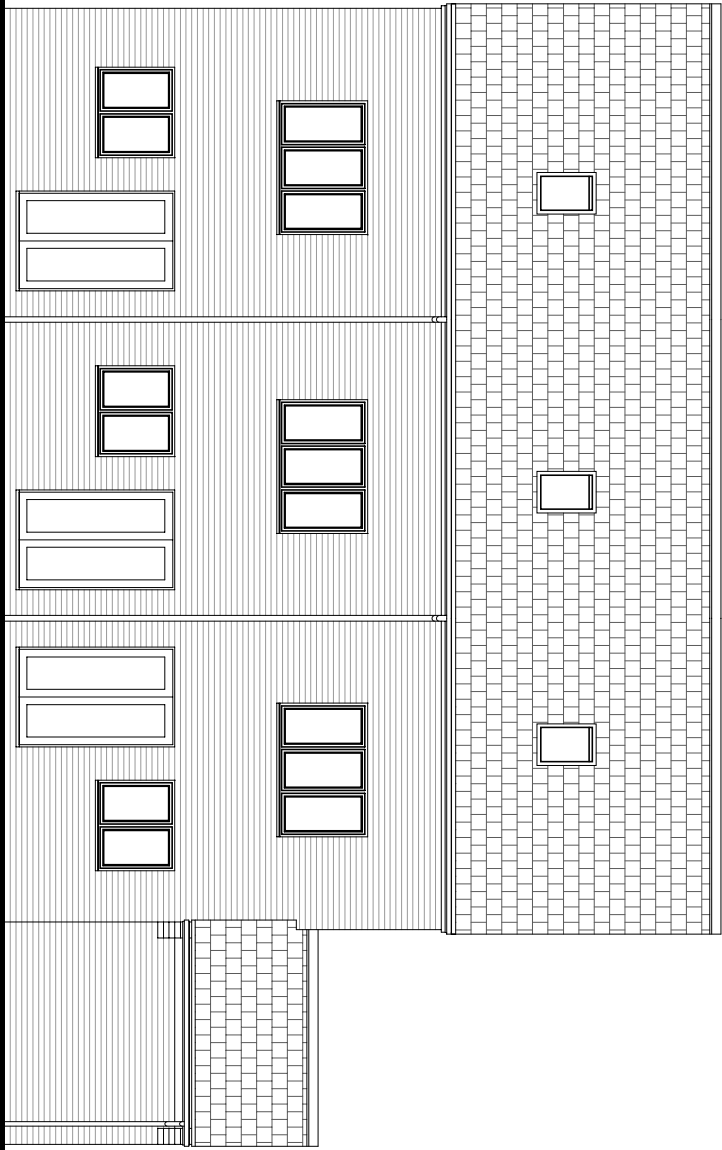


Rear Elevation

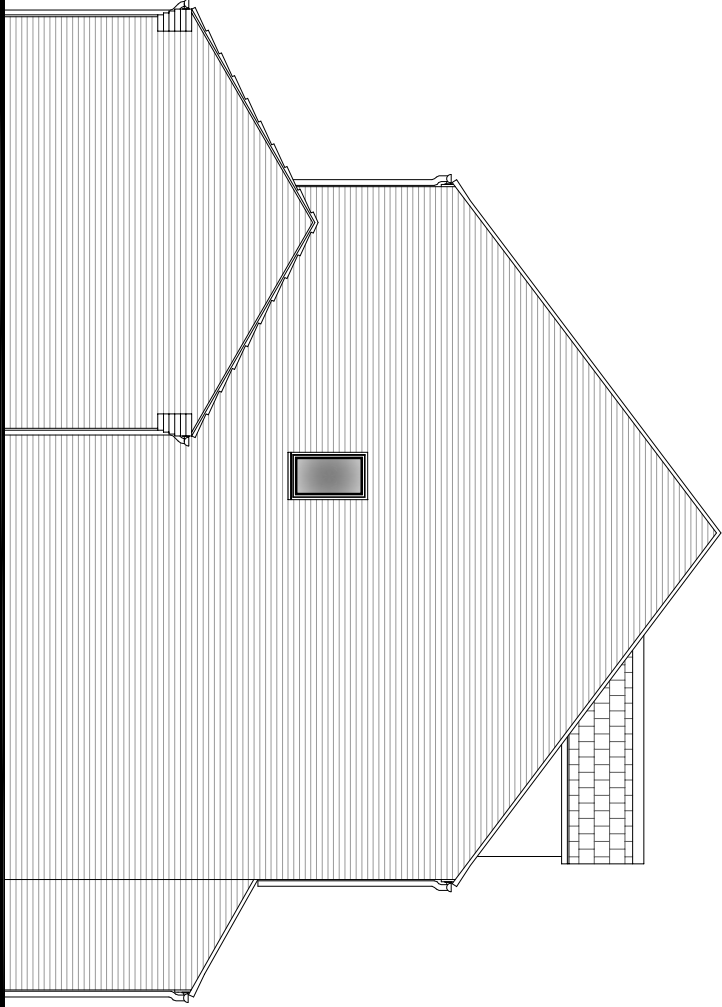


Side Elevation

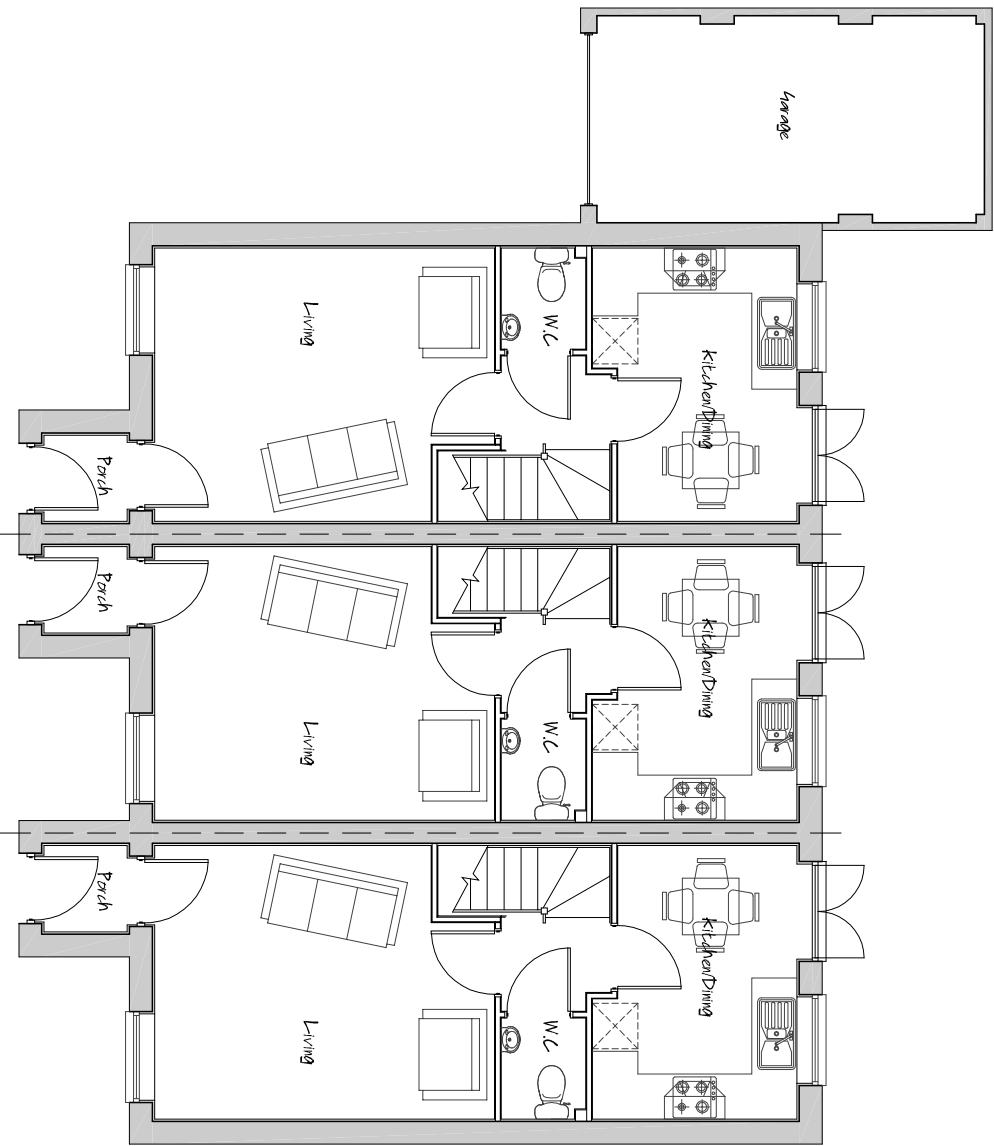

Ground Floor Layout

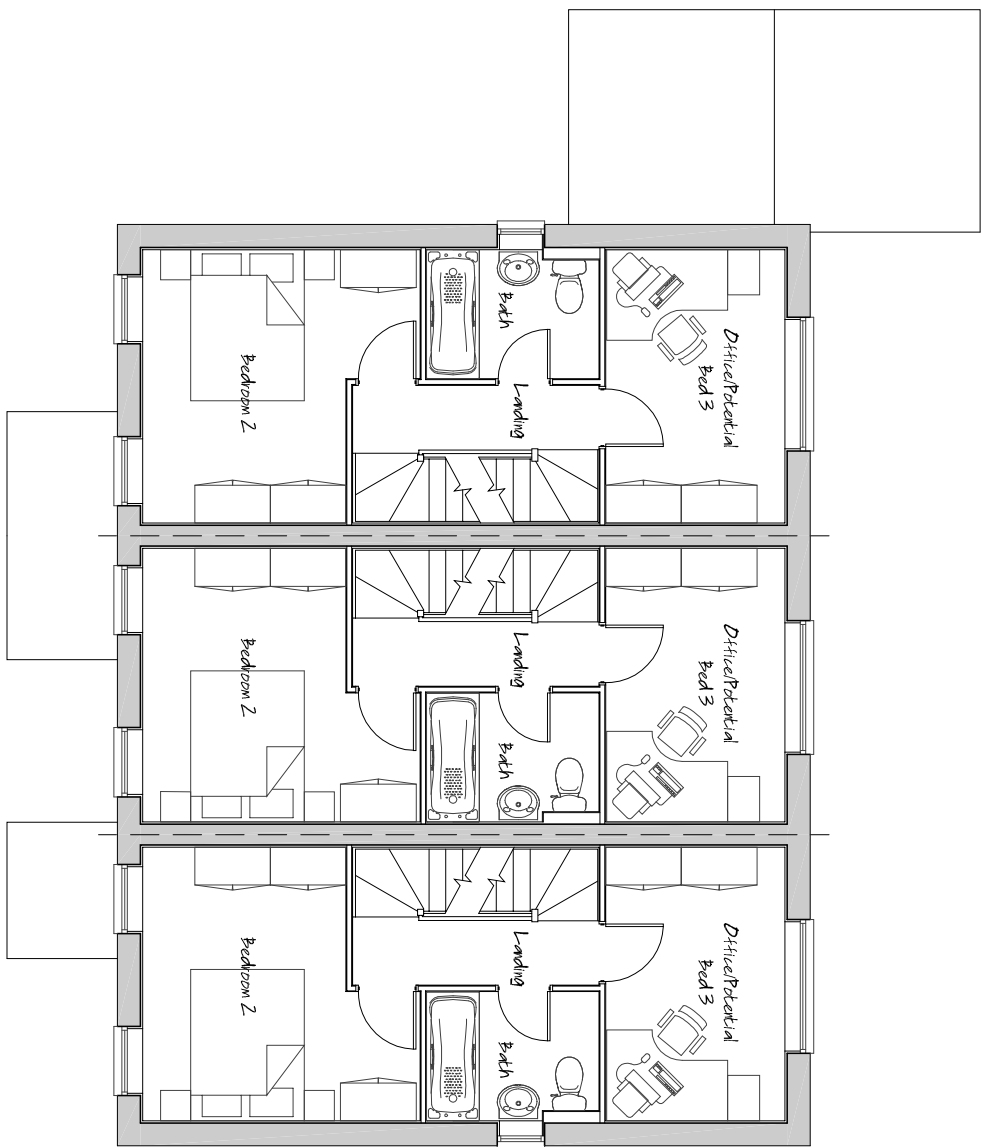

First Floor Layout

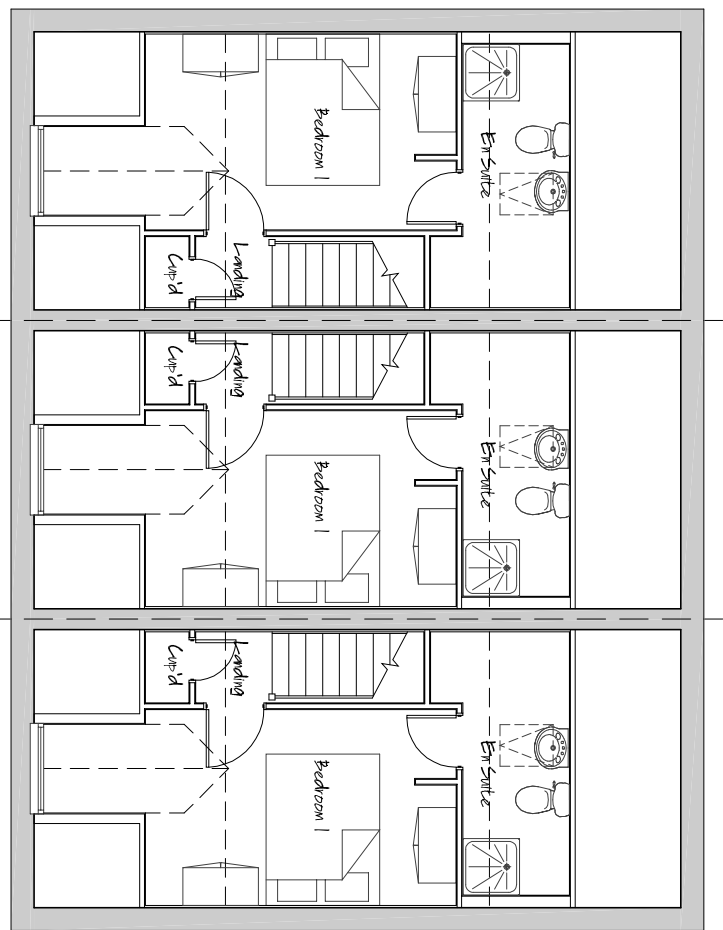

Second Floor Layout

PLOTS 8-10 – PLANNING DRAWING

■ architectural design

■ town planning

■ landscape architecture

John R Paley Associates

CLIENT

PERSIMMON WEST YORKSHIRE

PROJECT

RESIDENTIAL DEVELOPMENT
UPPER SHEFFIELD ROAD
BARNSELEY

DRAWING OF
PLOTS 8-10
PLOT SPECIFIC PLANNING DRAWING

MARKETING NAME

drawing no

P09:4234:103

scale @ A2

1:100

rev

0

drawn

RAN

date

JULY 10

check

CAH

date

JULY 10

1 Red Hall Crescent
Paragon Business Village
Wakefield
WF1 2DF

t-01924 383322
f-01924 384382
e-info@jrpassoc.co.uk