



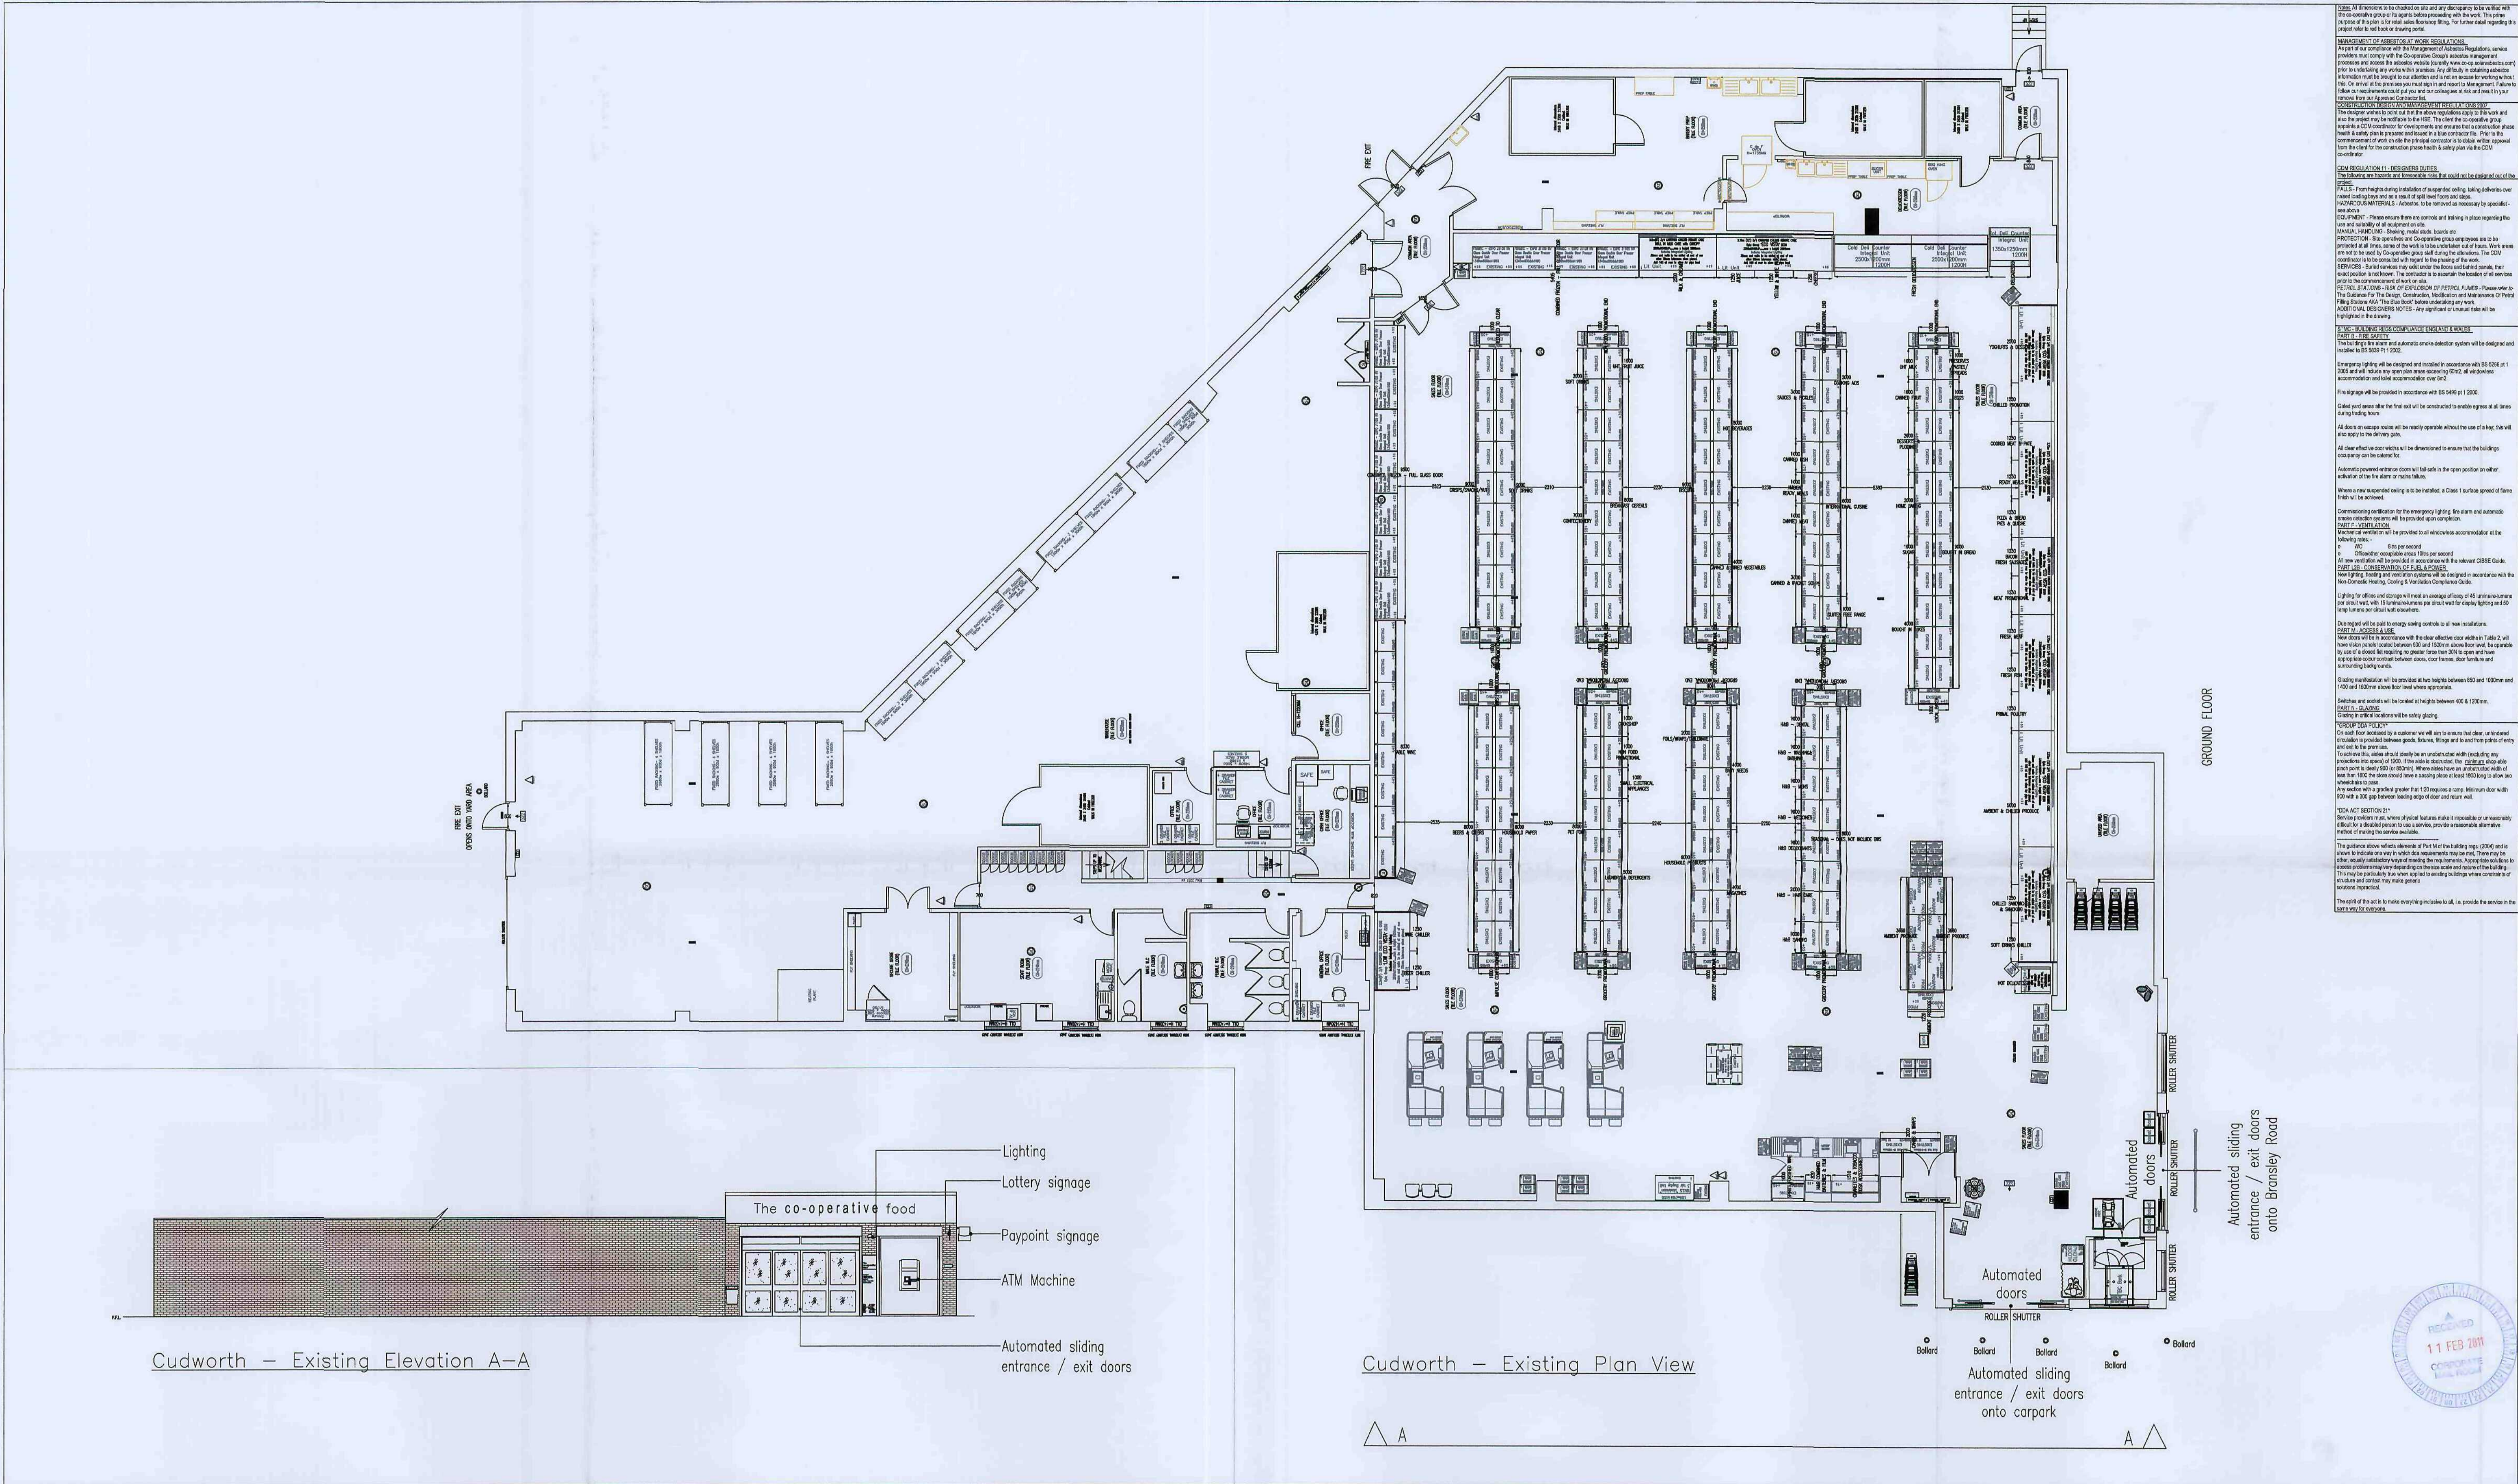

DESCRIPTION OF AMENDS BY DRAWING	Refit Sign Off Meeting See minutes for full details of attendance and discussion points	Signature	Date	Existing	Proposed	Store Name and Address :-
DATE/Drawing Number/ Initials. More detailed description of job. include all amends made from previous revision, if this is the first job or completely revised plan include the fundamental details of the job. One line "plan amended" or "category amends" not acceptable!!! THIS IS MTEXT AND IS EDITABLE IN THE STANDARD WAY					Regional Format Manager	See Minutes	xx/xx/xxxx	Gross Building Area (GBA)	14157 Sq.Ft.	CUDWORTH BARNSELEY ROAD CUDWORTH SOUTH YORKSHIRE S72 8JL
					Format Manager		xx/xx/xxxx	Gross Sales Area (GSA)	8324 Sq.Ft.	
					Assortment Planners		xx/xx/xxxx	Net Sales Area (NSA) store sales area	8137 Sq.Ft.	
					Store Planner		xx/xx/xxxx	Brief Description Of Works :- EXISTING STORE LAYOUT PLANNING APPLICATION		Store Phone No:- 01226 715 846
					FCEC Meeting Approved		xx/xx/xxxx	Drawing No:-	Fixdure Revision :-	Olas or store code :- OLAS CODE
					Final Plan Issued & Locked		date and revision	This Revision Drawn By :-	Macro Space Revision:-	Segmentation :- PLANNING
					Local By-laws / Store Covenants.		Plans Certificate Reference :- Not Available	e-mail :-	Telephone :- 01761 233443	The co-operative good with food
										The Co-operative Group Food Retail, Format Development New Century House, PO BOX 53, Manchester, M60 4ES. 0161 834 1212

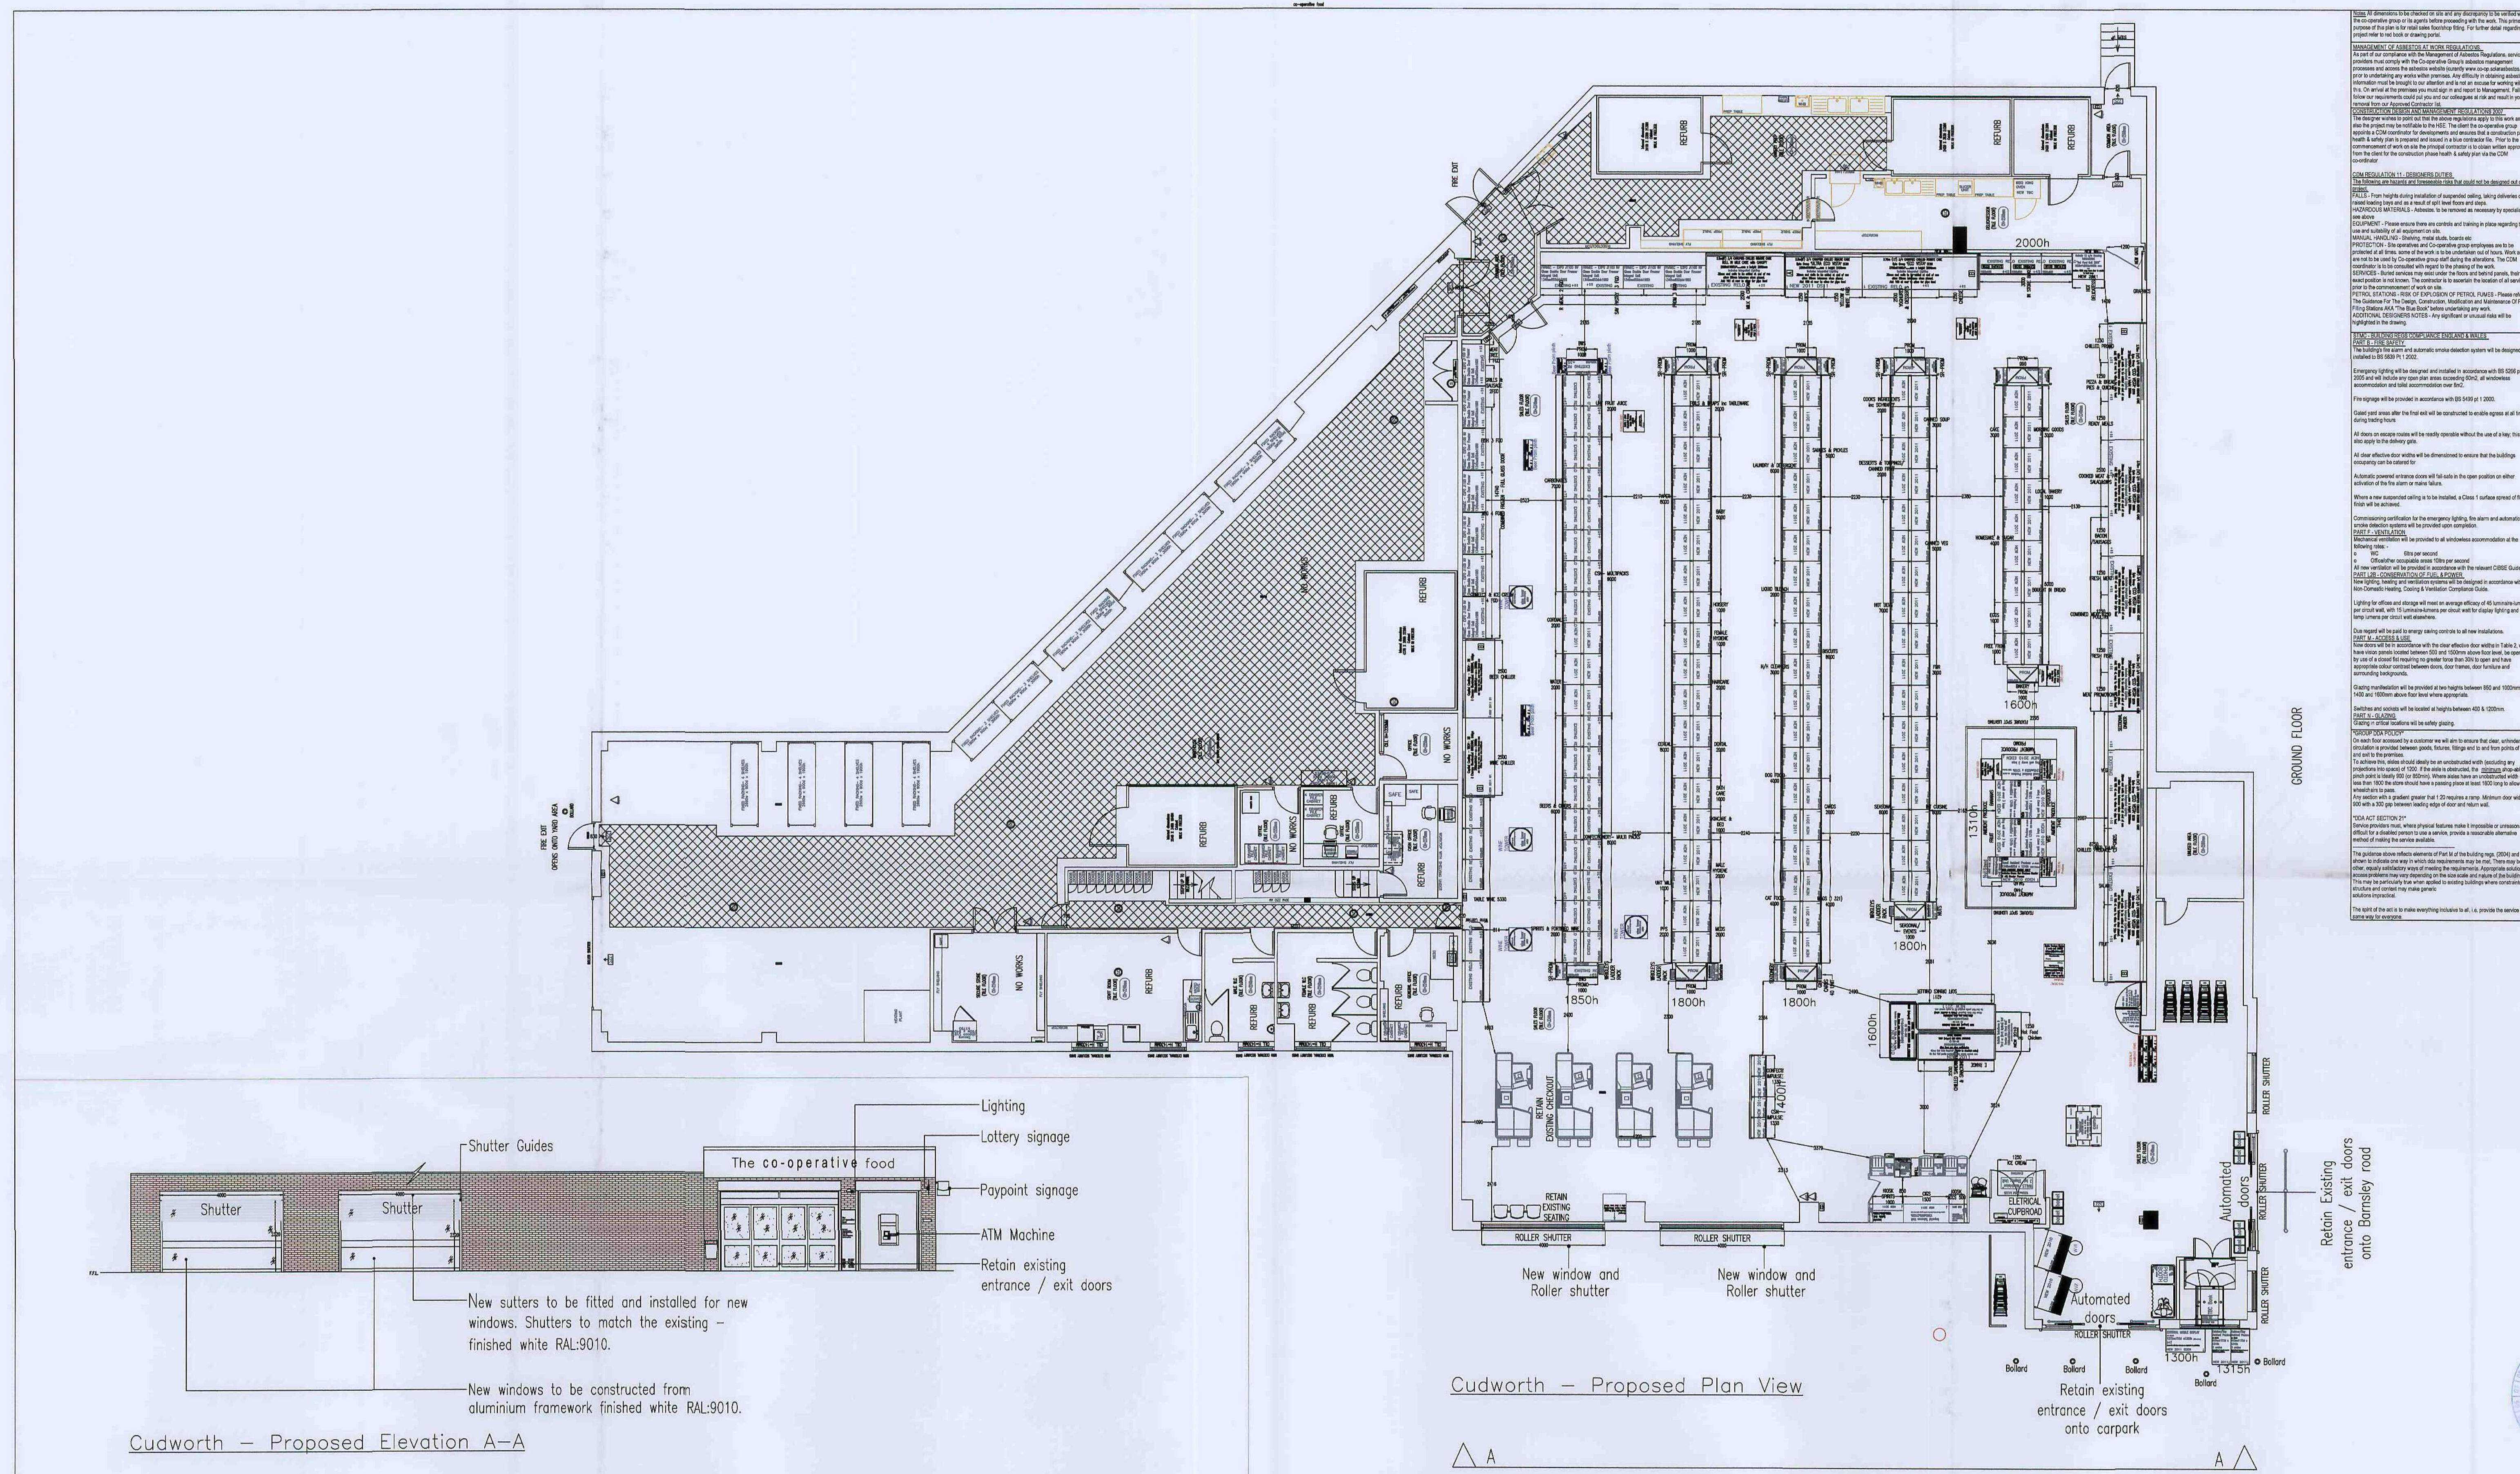

DESCRIPTION OF AMENDS BY DRAWING	Refit Sign Off Meeting See minutes for full details of attendance and discussion points	Signature	Date	Existing	Proposed	Store Name and Address :-
DATE/Drawing Number/ Initials. More detailed description of job, include all amends made from previous revision, if this is the first job or completely revised plan include the fundamental details of the job. One line "plan amended" or "category amends" not acceptable!!! THIS IS MTEXT AND IS EDITABLE IN THE STANDARD WAY					Regional Format Manager		xx/xx/xxxx	Gross Building Area (GBA)	14157 Sq.Ft.	CUDWORTH BARNSELEY ROAD CUDWORTH SOUTH YORKSHIRE S72 8JL
					Format Manager		xx/xx/xxxx	Gross Sales Area (GSA)	8324 Sq.Ft.	
					Assortment Planners	See Minutes	xx/xx/xxxx	Net Sales Area (NSA) store sales area	8137 Sq.Ft.	
					Store Planner		xx/xx/xxxx	Brief Description Of Works :- PROPOSED STORE LAYOUT PLANNING APPLICATION		Store Phone No:- 01226 715 846
					FCEC Meeting Approved		xx/xx/xxxx	Job Originated By :- REFURB PROGRAMME		Olac or store code :- OLAS CODE
					Final Plan Issued & Locked		date and revision	Drawing No:-		Segmentation :- PLANNING
					Local By-laws / Store Covenants.		Plans Certificate Reference :- Not Available	This Revision Drawn By :- e-mail :-		The co-operative good with food
								Drawing Status:- PROPOSED		The Co-operative Group Food Retail, Format Development New Century House, PO BOX 53, Manchester, M60 4ES. 0161 834 1212
								Macro Space Revision:-		only scaled on A1 Scale:- 1:100
								telephone :- 01761 233443		