




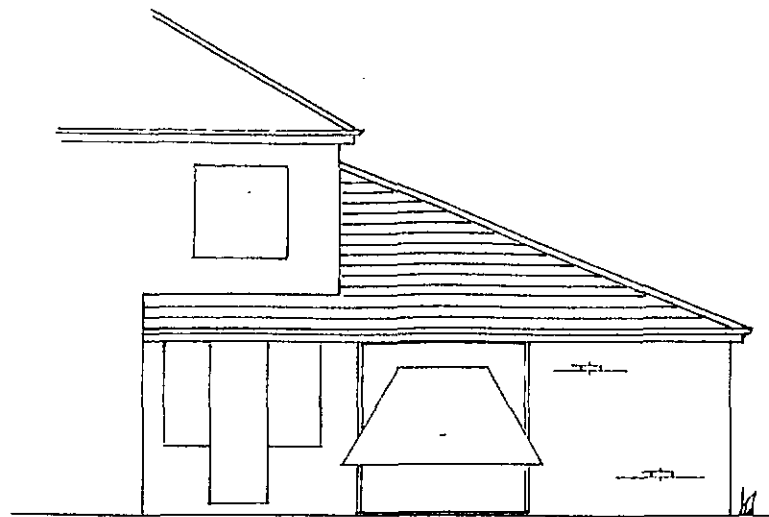


PROPOSED FRONT.

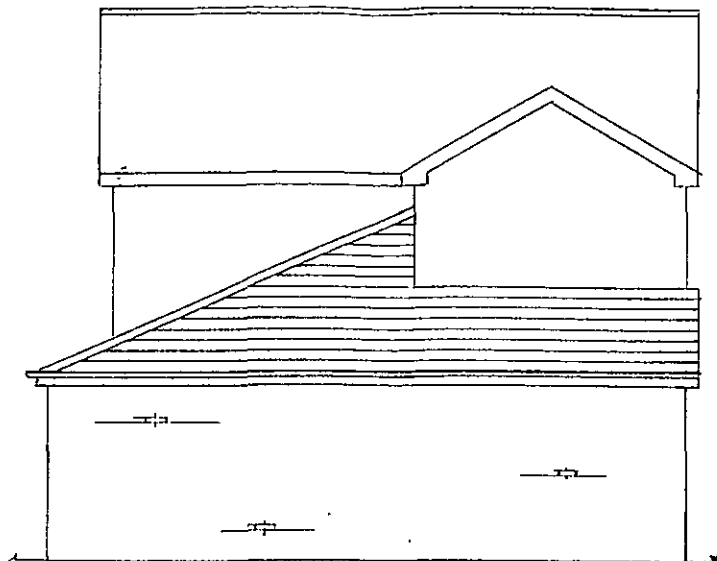


SIDE

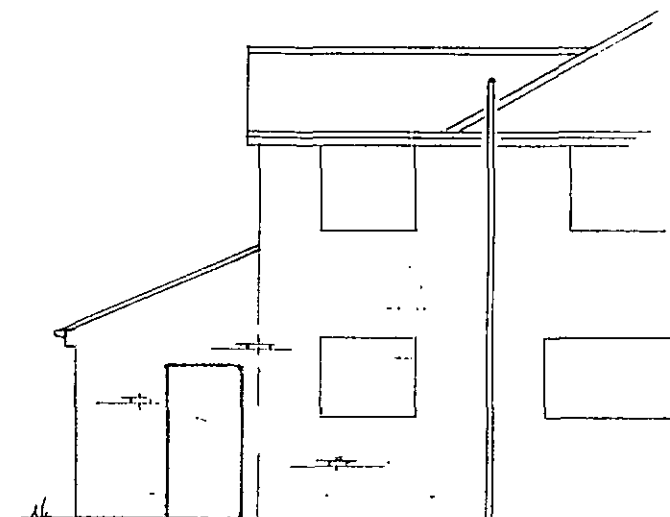

REAR

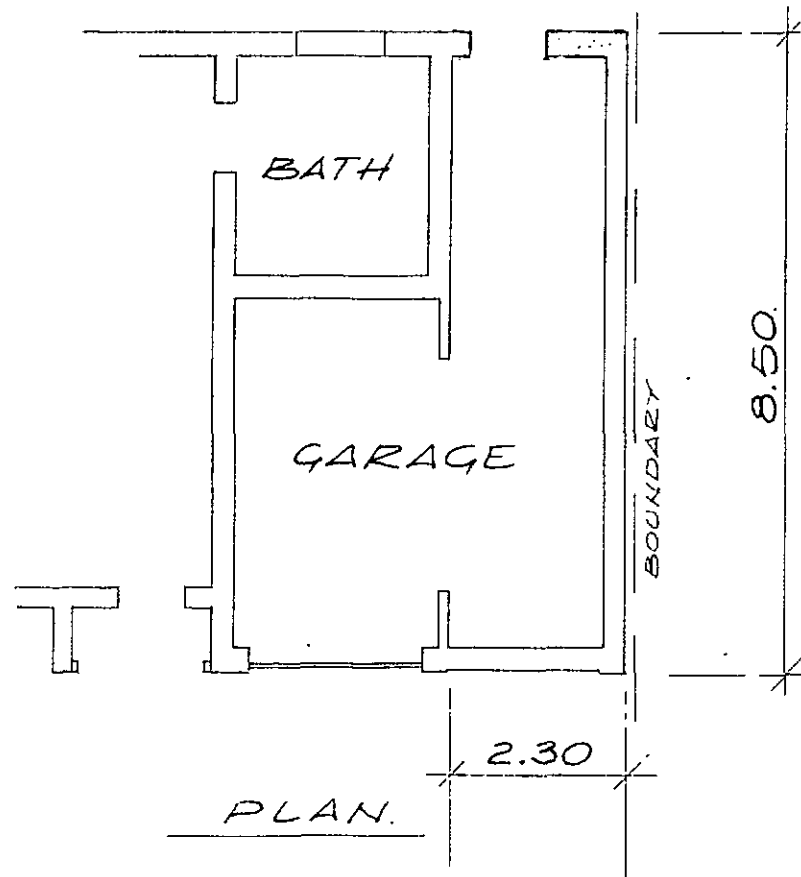


NOTE:
BRICKWORK AND
ROOFTILES TO MATCH EXISTING
RAINWATER TO EXISTING DRAINS.

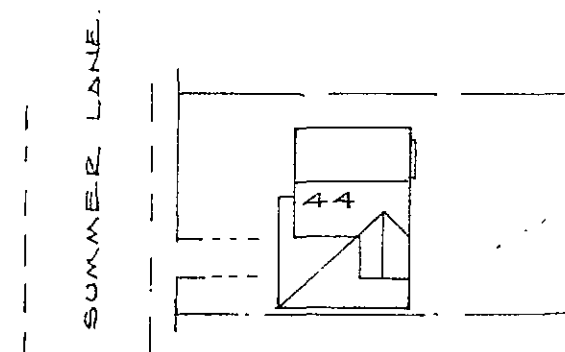


BLOCK PLAN

1:500.

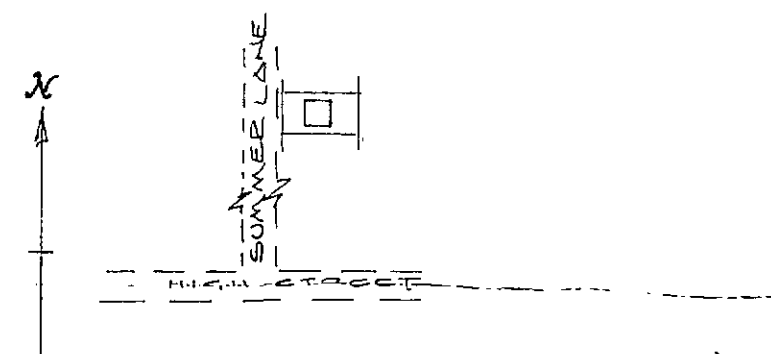


LOCATION PLAN.


PROPOSED GARAGE EXTENSION.
44 SUMMER LANE ROYSTON.
571.4 FE.
SCALE 1:100.

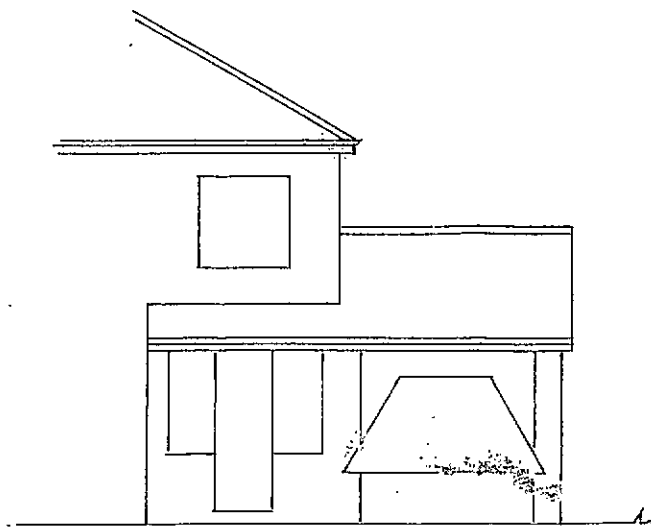


EXISTING FRONT

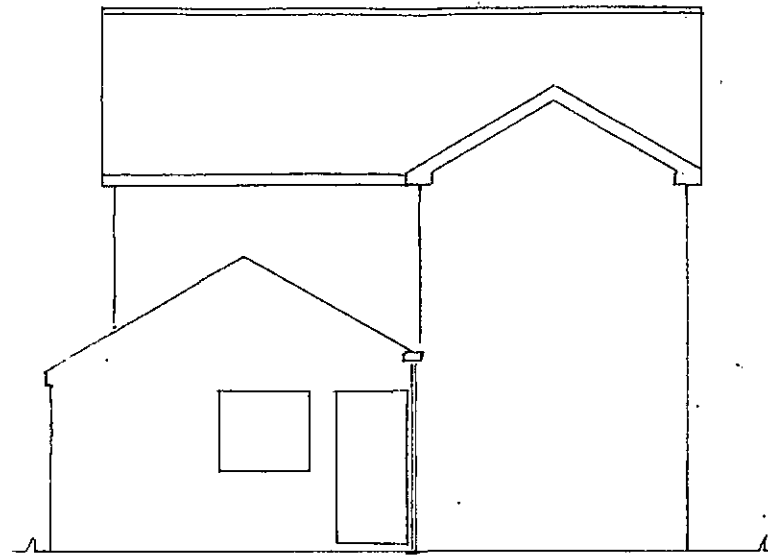

SIDE

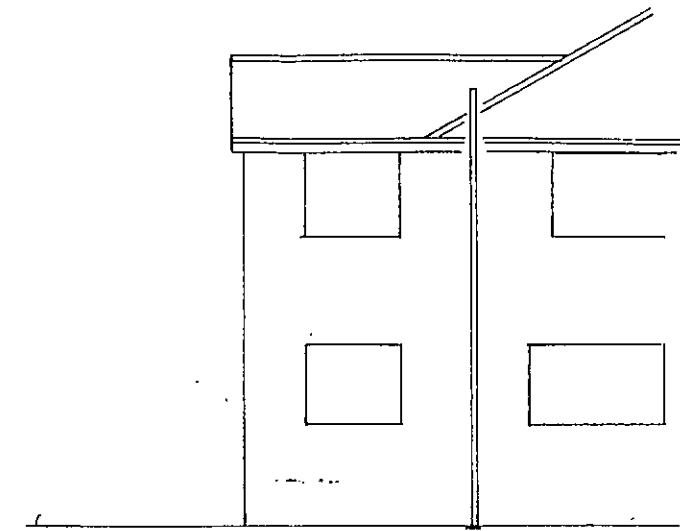

REAR.

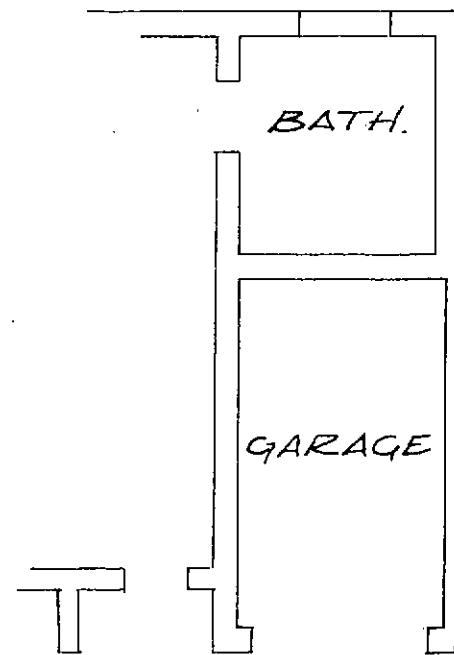

PLAN.

BOUNDARY

EXISTING VIEWS: GARAGE EXTENSION:
44 SUMMER LANE ROYSTON.

SCALE 1:100.