

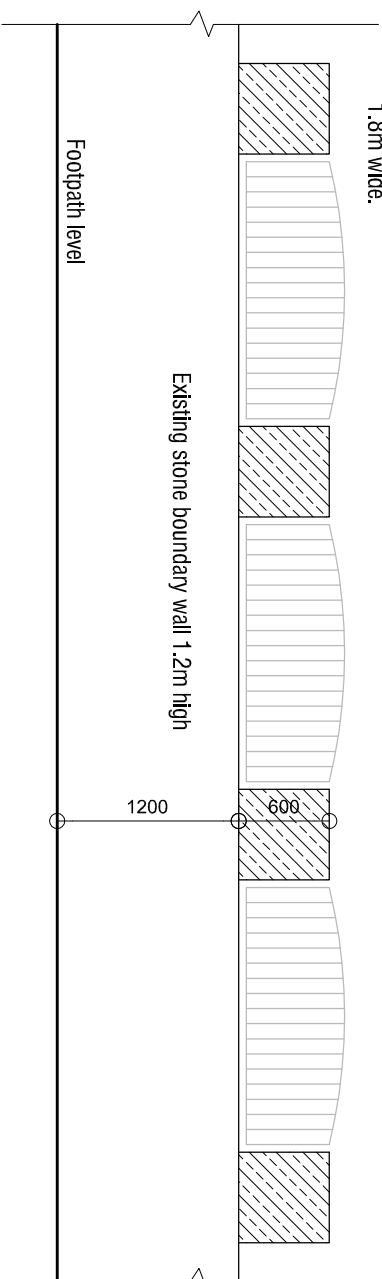
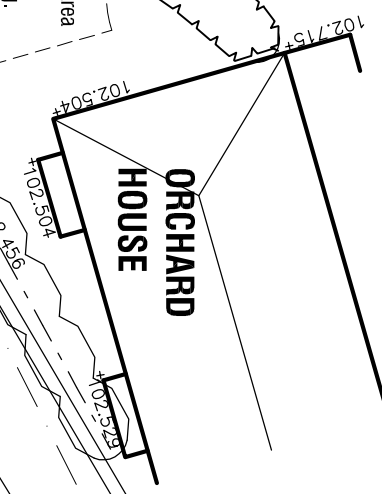
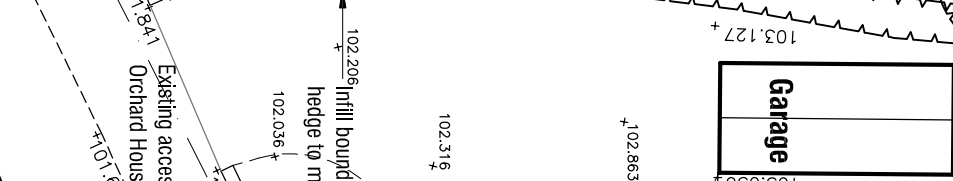
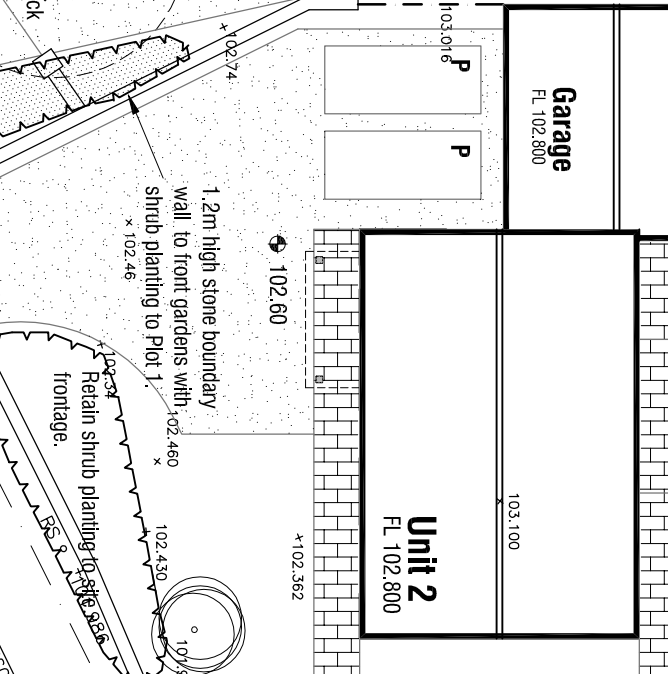
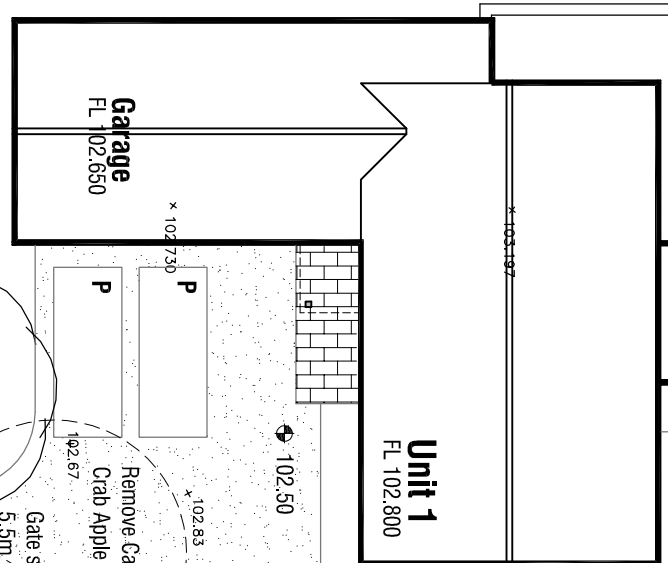
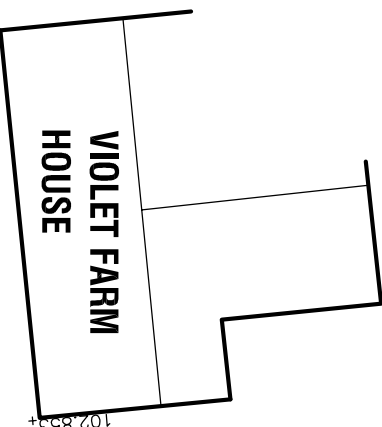
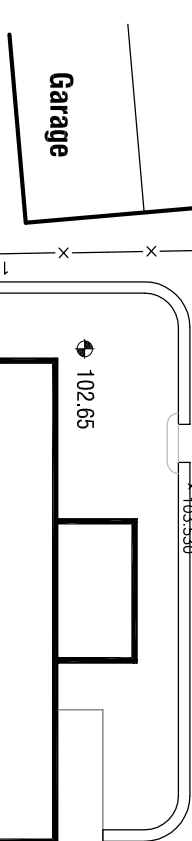
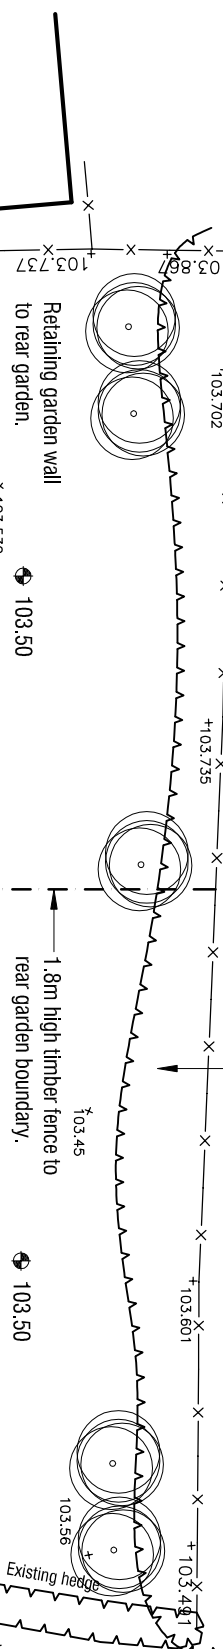
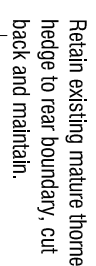
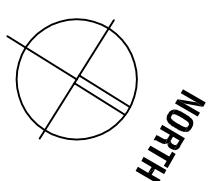
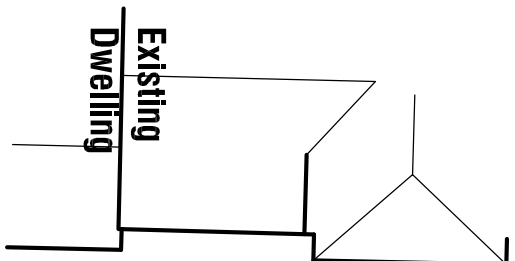
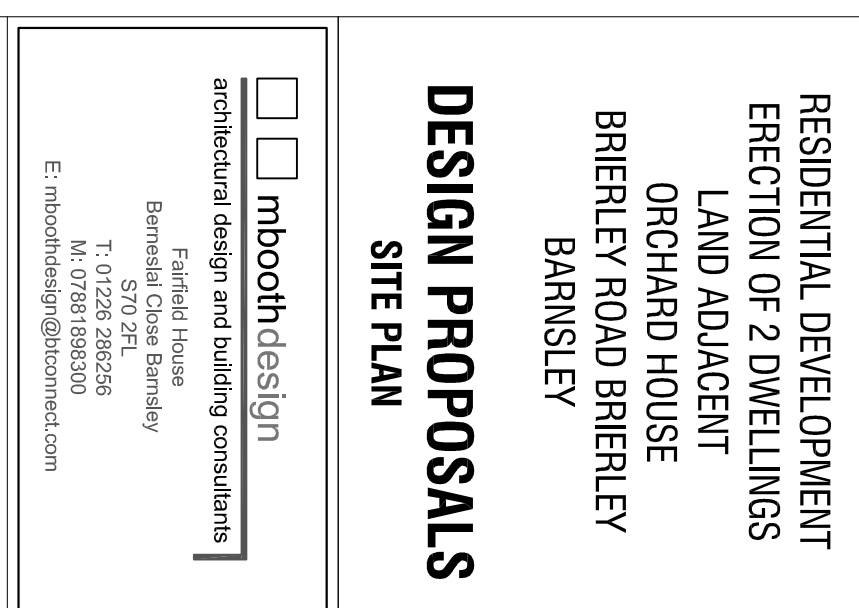
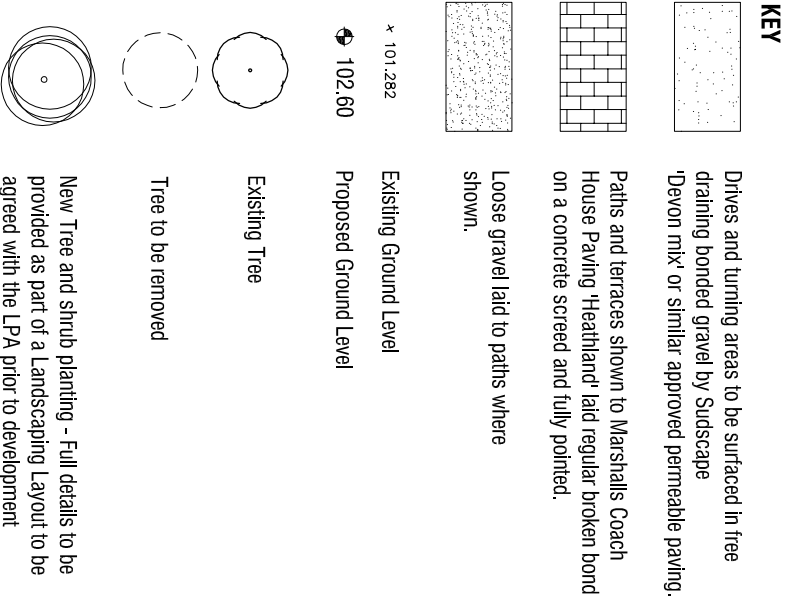


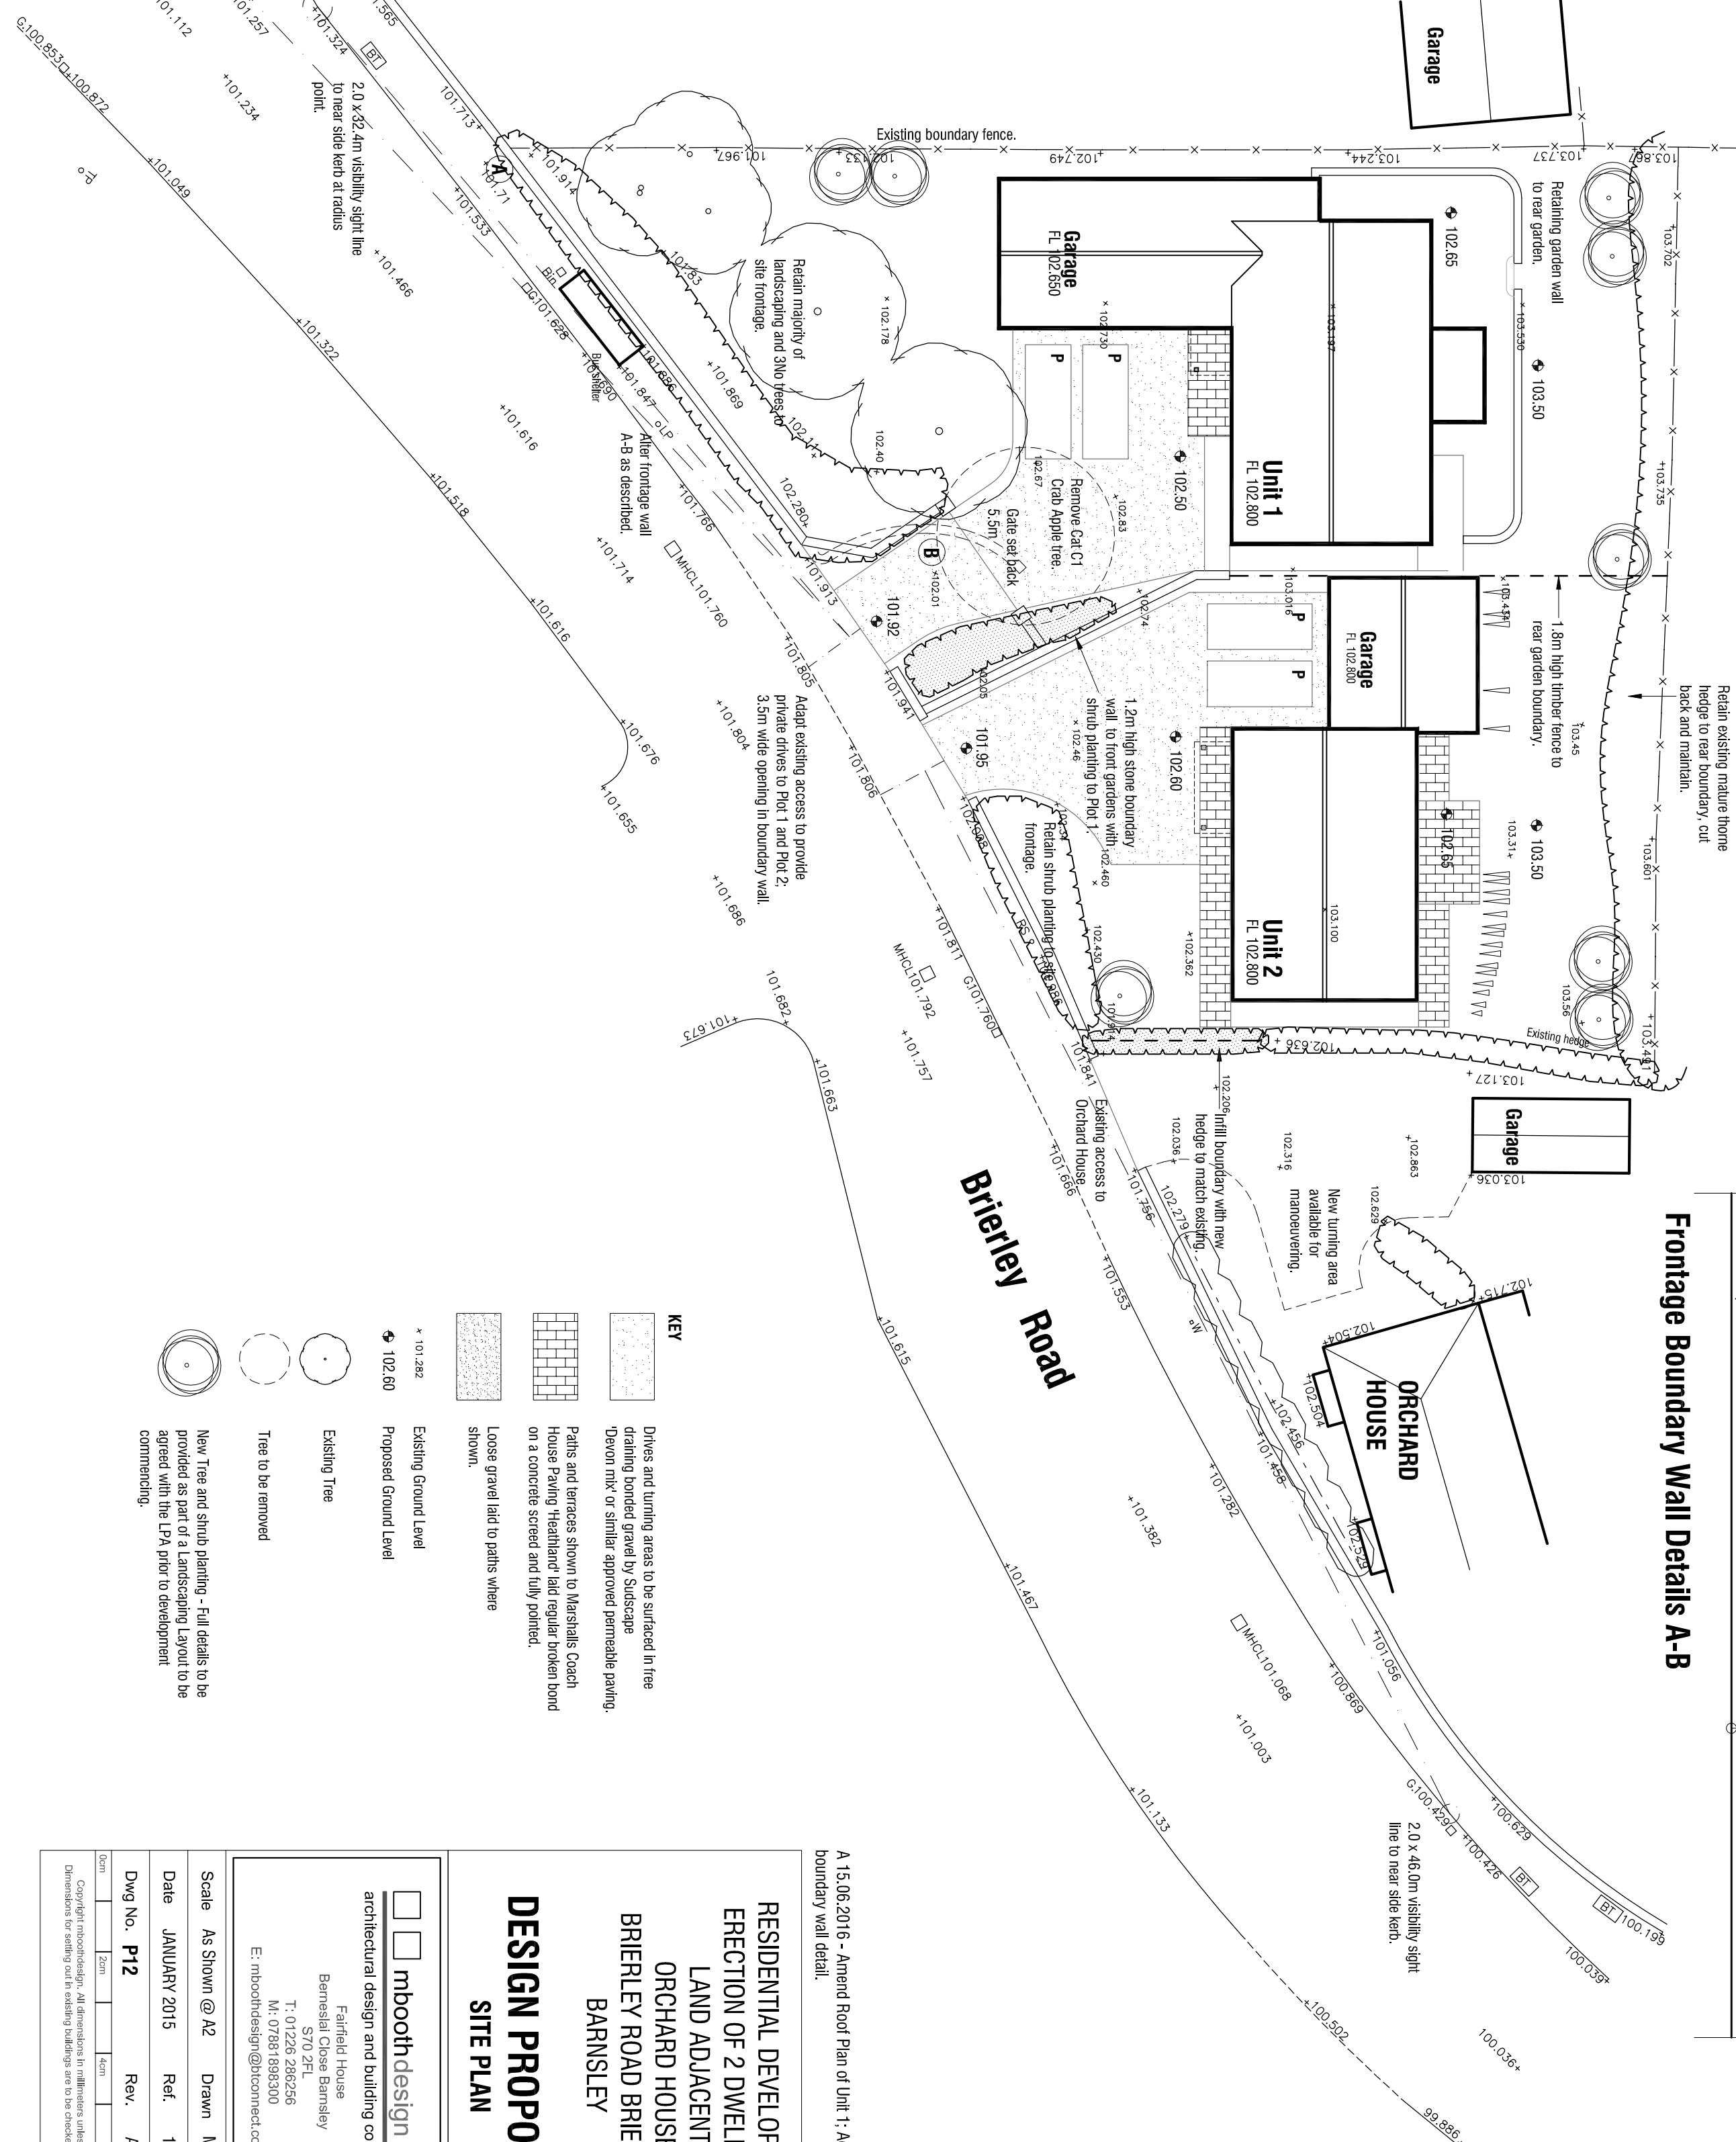

Frontage Boundary Wall Details A-B

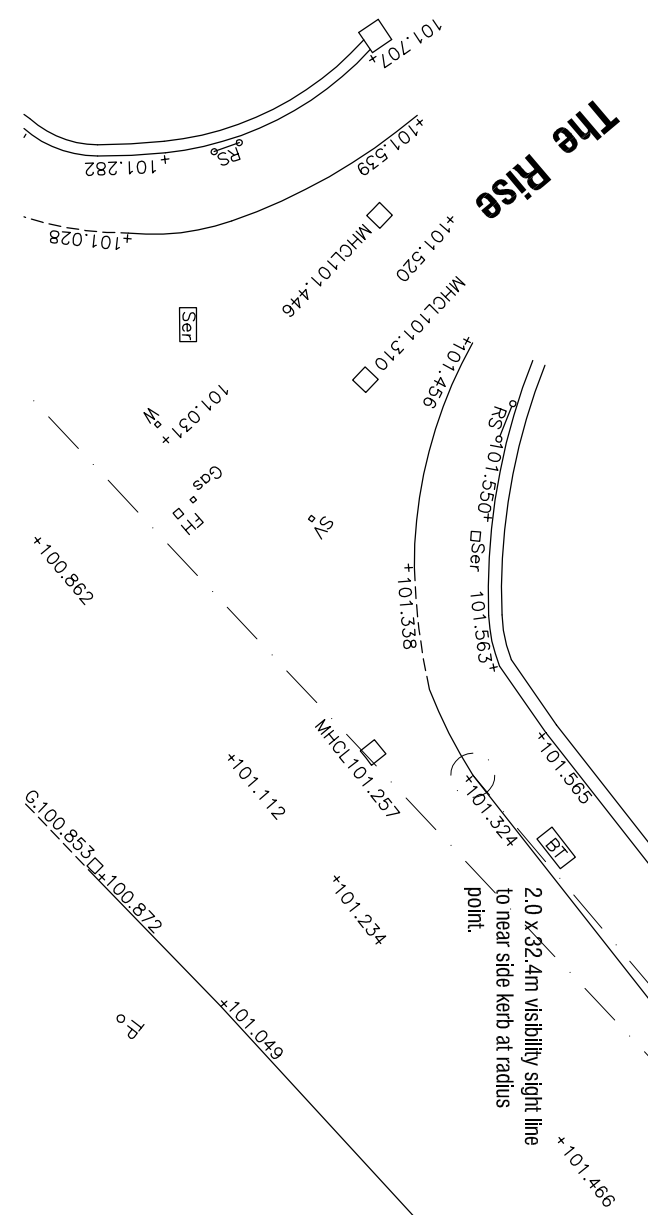

Scale	As Shown @ A2	Drawn	MB
Date	JANUARY 2015	Ref.	14.17
Dwg No.	P12	Rev.	A
10mm	20mm	40mm	60mm

Copyright notice: All dimensions in millimeters unless otherwise stated.
 Dimensions for setting out in working drawings are to be checked and verified on site.