




WG1

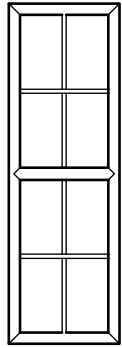


WG2, WG5 & WG7 SIMILAR

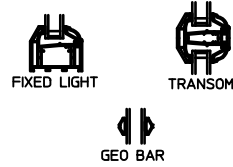



WG3

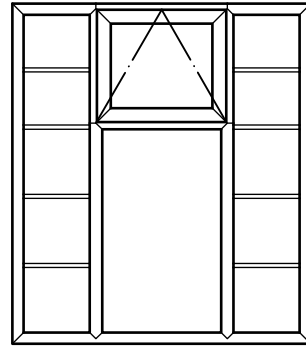


WG4 SIMILAR

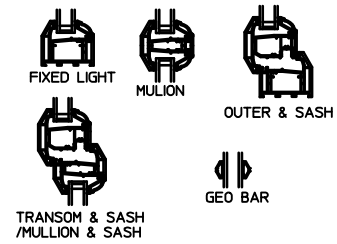


WG6

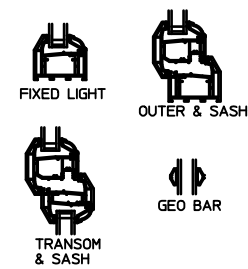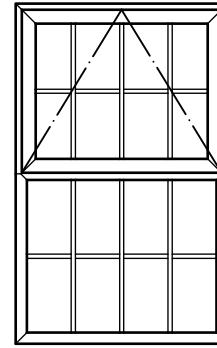



WF1

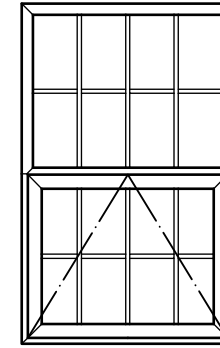



WF2, WF3 & WF4 SIMILAR

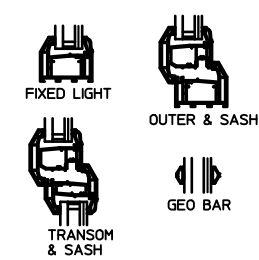



WF5

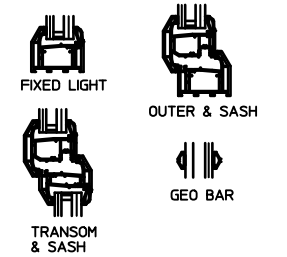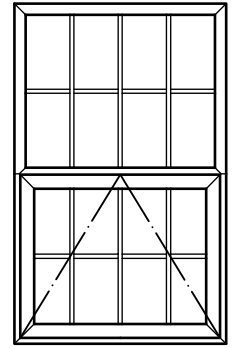



WF6

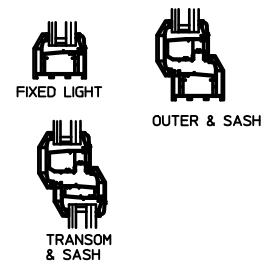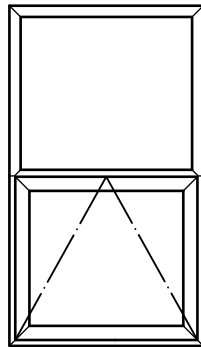

WF7



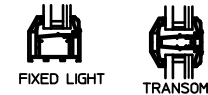
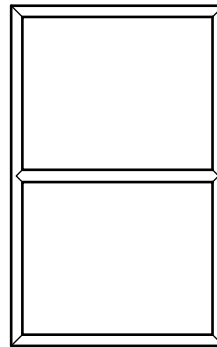


WF8

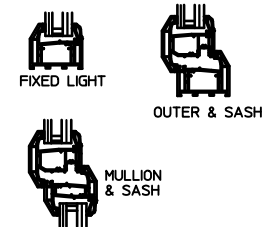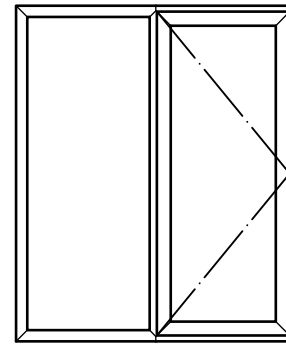

ELEVATIONS AT 1:20
SECTIONS AT 1:5

FULL SIZE SECTIONS (SSHOWN WITH 24mm GLAZING)

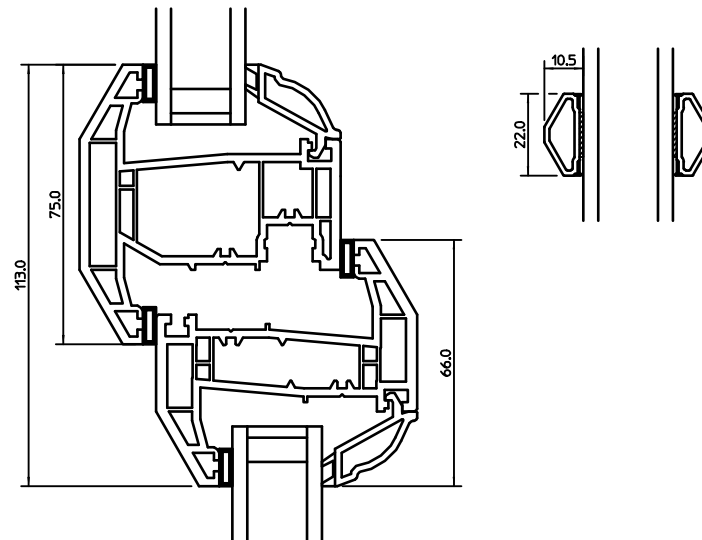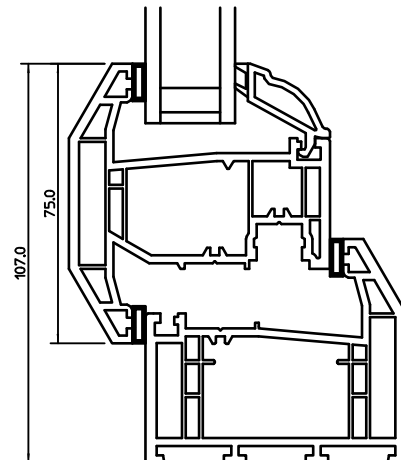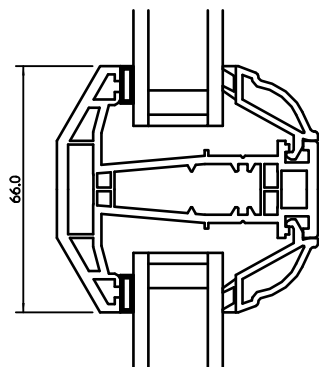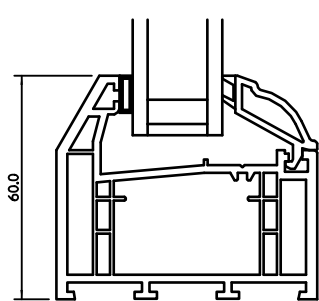

NOTES:

IT IS THE WINDOW MANUFACTURER'S RESPONSIBILITY TO CHECK:

1. THAT THE HARDWARE IS SUITABLE FOR THE GLASS WEIGHTS.
2. THAT ANY WINDOWS MARKED AS FIRE ESCAPE ARE OF A SUITABLE SIZE & DESIGN TO MEET THE REQUIREMENTS.