



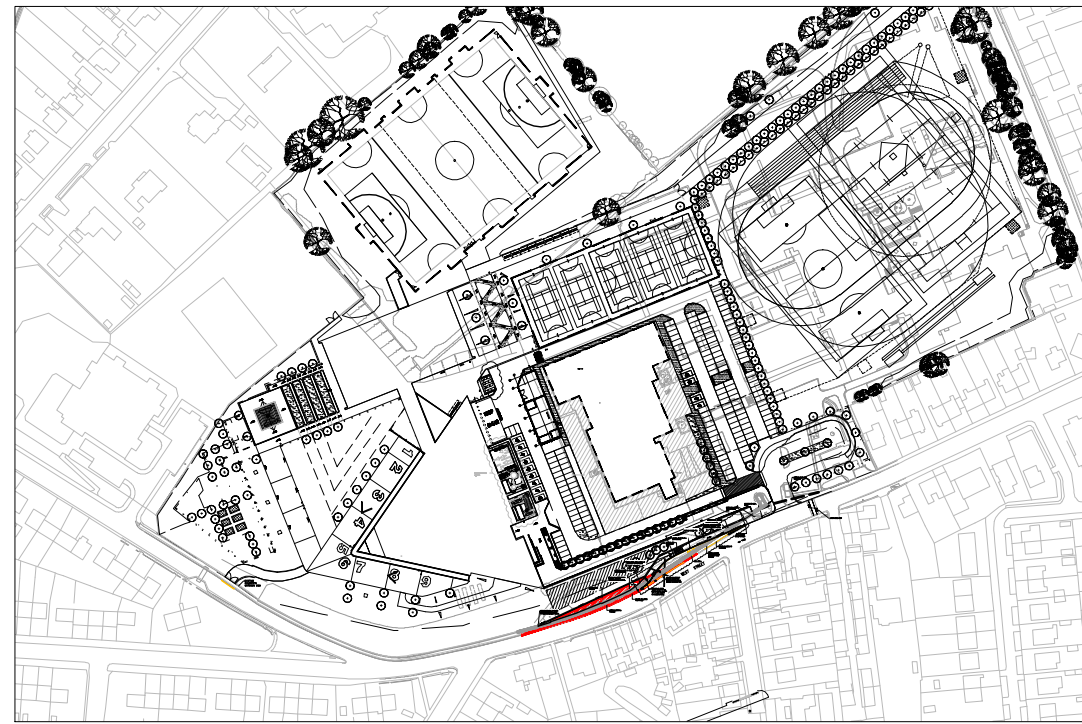

LOCALITY PLAN
NTS

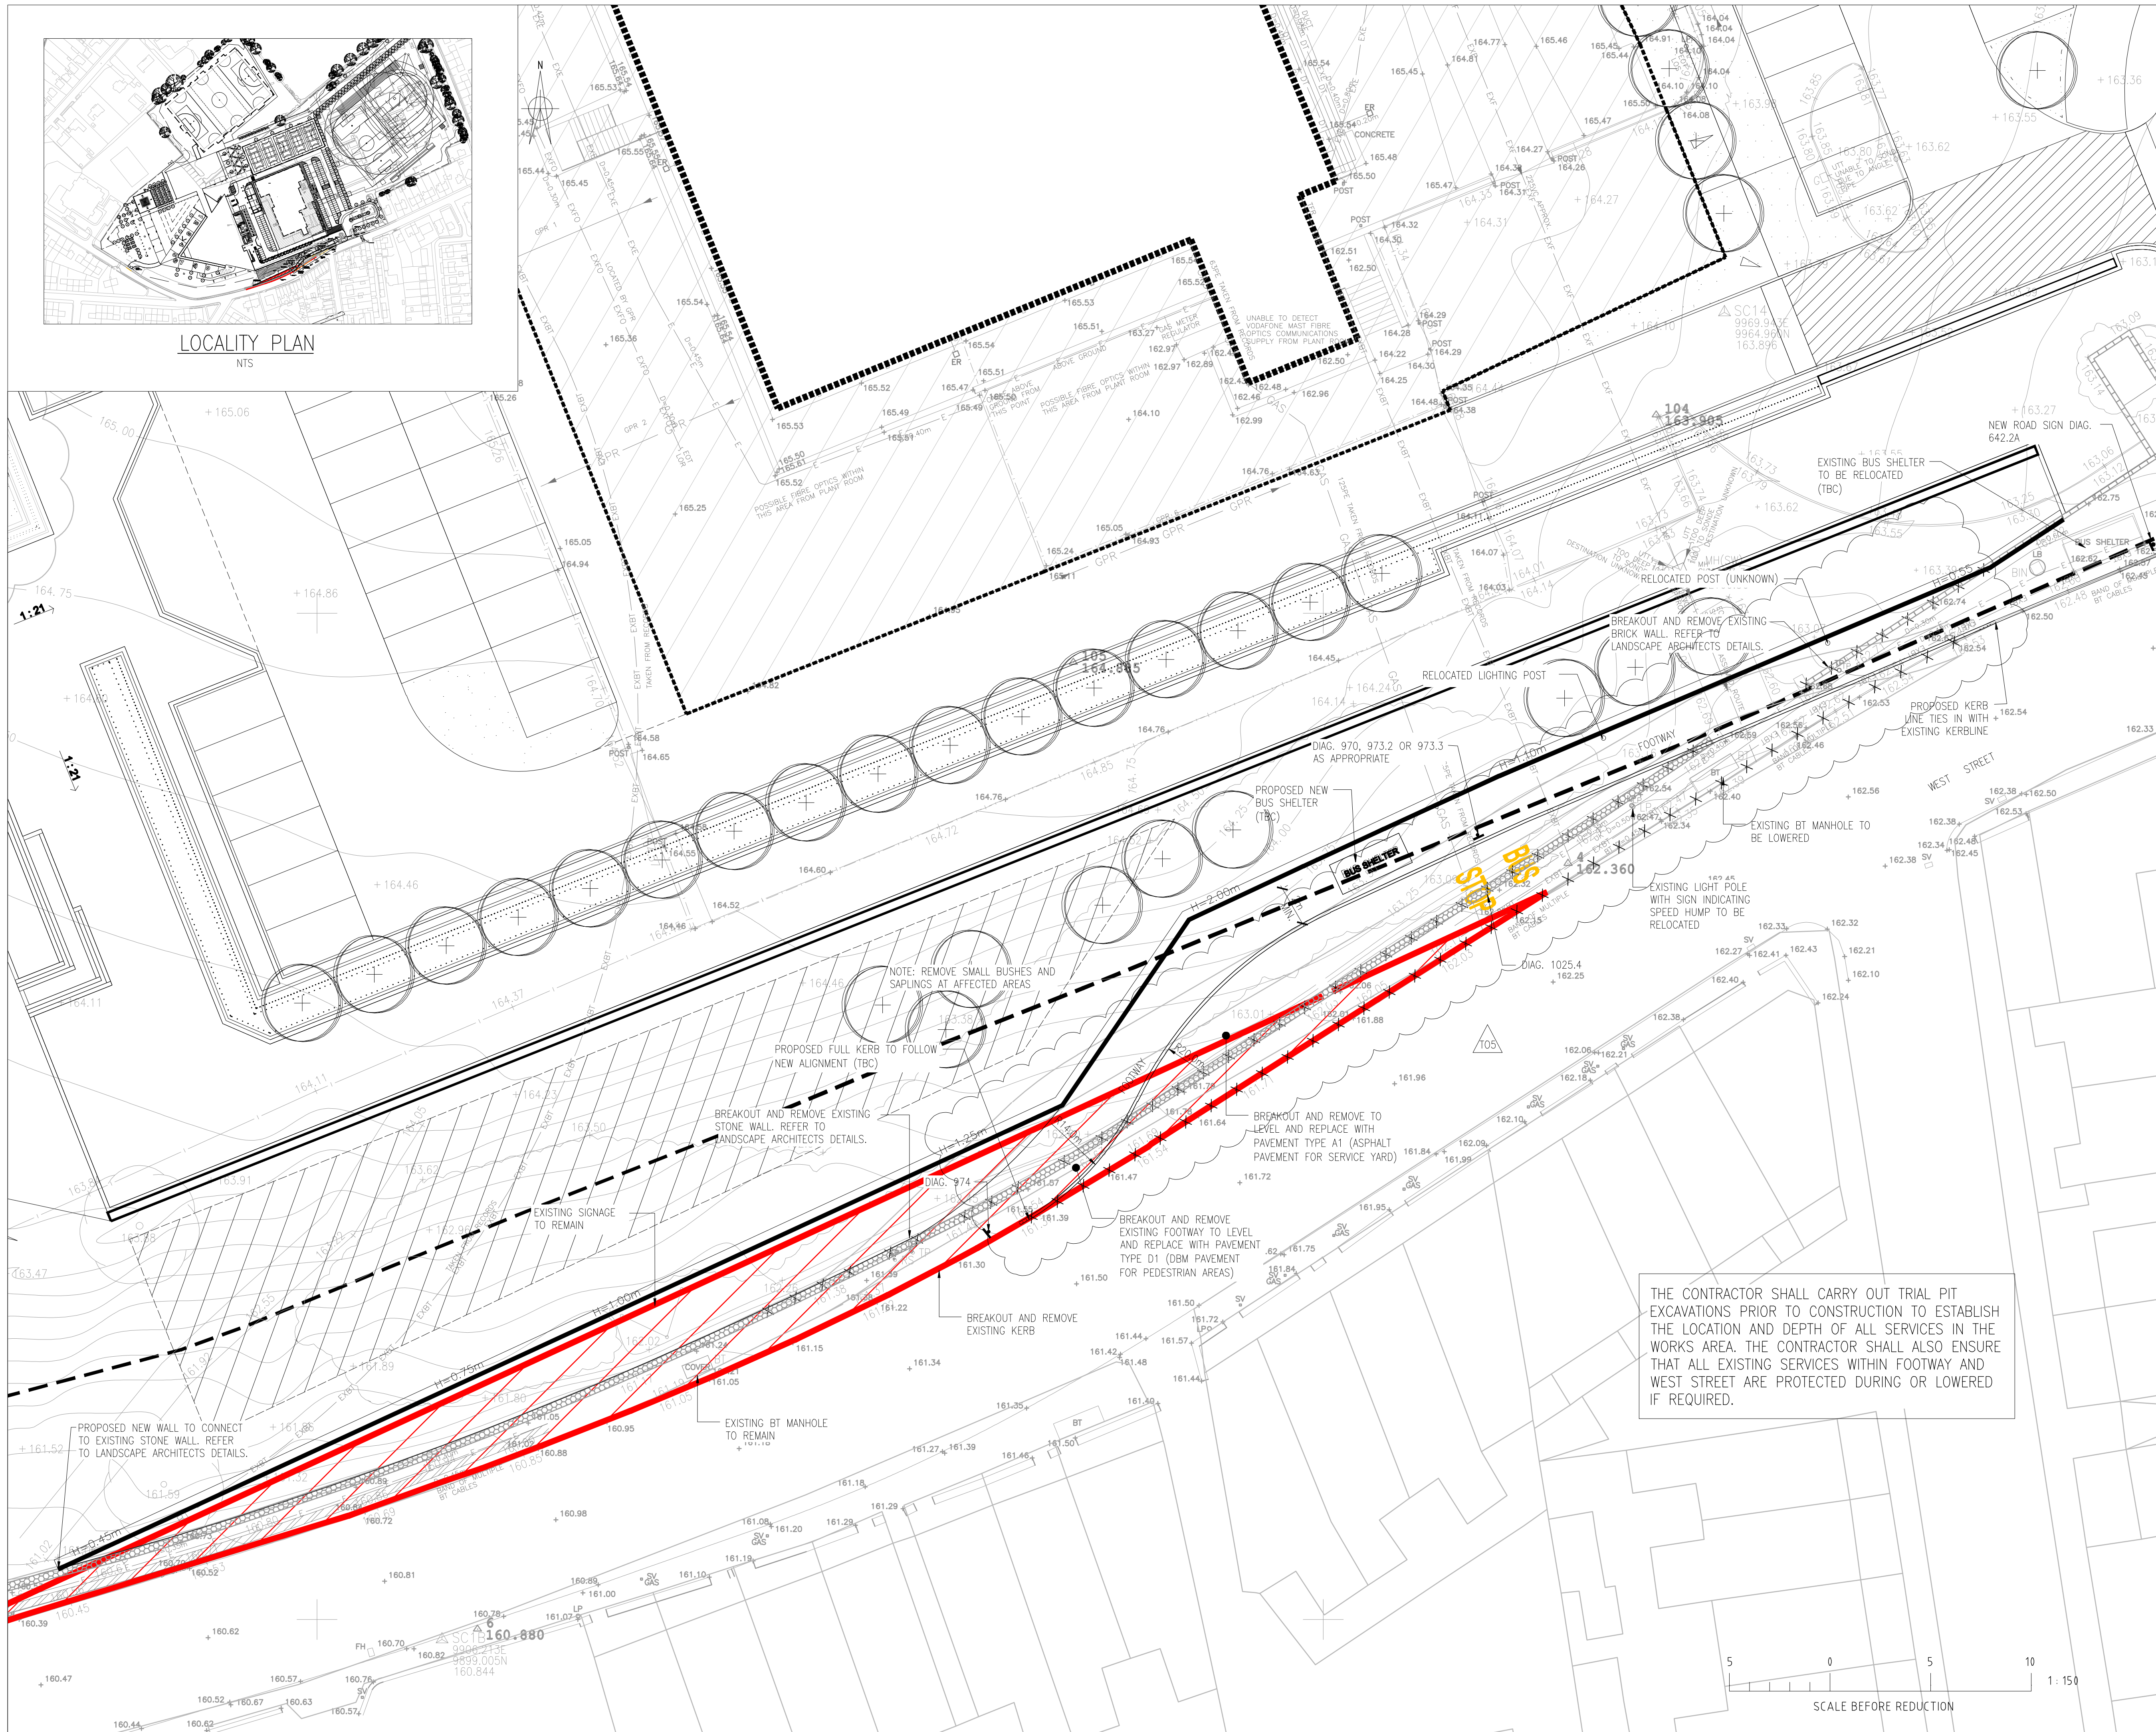

© Buro Happold Limited or its group companies.
All Rights reserved. Buro Happold and its group companies assert (unless otherwise agreed in writing) their rights under s.77 to 88 of the Copyright, Designs and Patents Act 1988.
DO NOT SCALE THIS DRAWING.

HEALTH AND SAFETY INFORMATION

IN ADDITION TO THE HAZARDS/RISKS NORMALLY ASSOCIATED WITH THE TYPES OF WORK DETAILED ON THIS DRAWING, NOTE THE FOLLOWING CONSTRUCTION.

- EXISTING SERVICES – FOUL, SURFACE WATER, LIVE CABLES, GAS
- CHILDREN TRAFFIC AREA

MAINTENANCE/CLEANING/OPERATION.

- EXISTING SERVICES – FOUL, SURFACE WATER, LIVE CABLES, GAS
- CHILDREN TRAFFIC AREA

DECOMMISSIONING/DEMOLITION.

- EXISTING SERVICES – FOUL, SURFACE WATER, LIVE CABLES, GAS
- CHILDREN TRAFFIC AREA

Notes

- THE LAYOUT PLAN IS BASED ON:
 - TOPOGRAPHICAL SURVEY '200801828SU1'
 - AWP'S LANDSCAPE DRAWING No. BP4L_KBK_AWP_DR_94_LL_01 REV C01
 - UTILITIES SURVEY '200900391UM3'

ALL WORKS SUBJECT TO
HIGHWAY APPROVAL BY
HIGHWAY AUTHORITY

LEGEND:

- SITE BOUNDARY
- PROPOSED LINEMARKING
- EXISTING BRICK WALL
- EXISTING STONE WALL
- WALL/KERB TO BE REMOVED
- EXISTING BT SERVICE
- EXISTING GAS SERVICE
- EXISTING ELECTRICAL CABLE
- RETAINING WALL


T06 ENTRANCE UPDATED	02.07.10	LJB	NC
T05 AWP LANDSCAPE PLAN UPDATED	25.06.10	LJB	NC
T04 BUS LAYBY AMENDED	22.06.10	CJC	NC
T03 REVISED ISSUE	07.05.10	CJC	NC
T02 REVISED ISSUE	16.03.10	NP	NC
T01 REVISED ISSUE FOR COMMENT	08.03.10	LJB	NC
T00 PRELIMINARY ISSUE FOR COMMENT	14.01.10	LJB	NC

Rev	Description	Date	Dm	Chd
-----	-------------	------	----	-----

FOR INFORMATION
Status of drawing
16.03.10



17 Hunsley Street
LEEDS
LS11 1JF
Tel: 0113 254 1111
Fax: 0113 254 1111
Web: www.barnsley.gov.uk
Email: 022413@burohappold.com

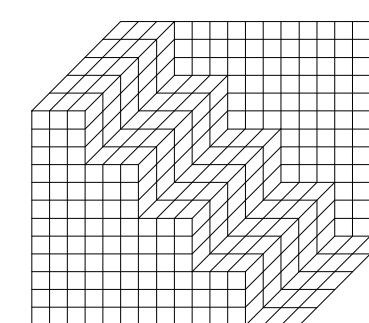

Buro Happold
Consulting Engineers

Architect AHMM
Project Barnsley BSF - Kirk Balk ALC
Dwg Title PROPOSED BUS LAYBY PLAN
CONSTRUCTION WORKS REQUIRED

Scale: 1:200	Job No. 022413
Drawn By LJB	Date December 2009
Checked By NC	
Drawing No. BP4L_KBK_BUR_DR_95_SW_LL_06	T06