


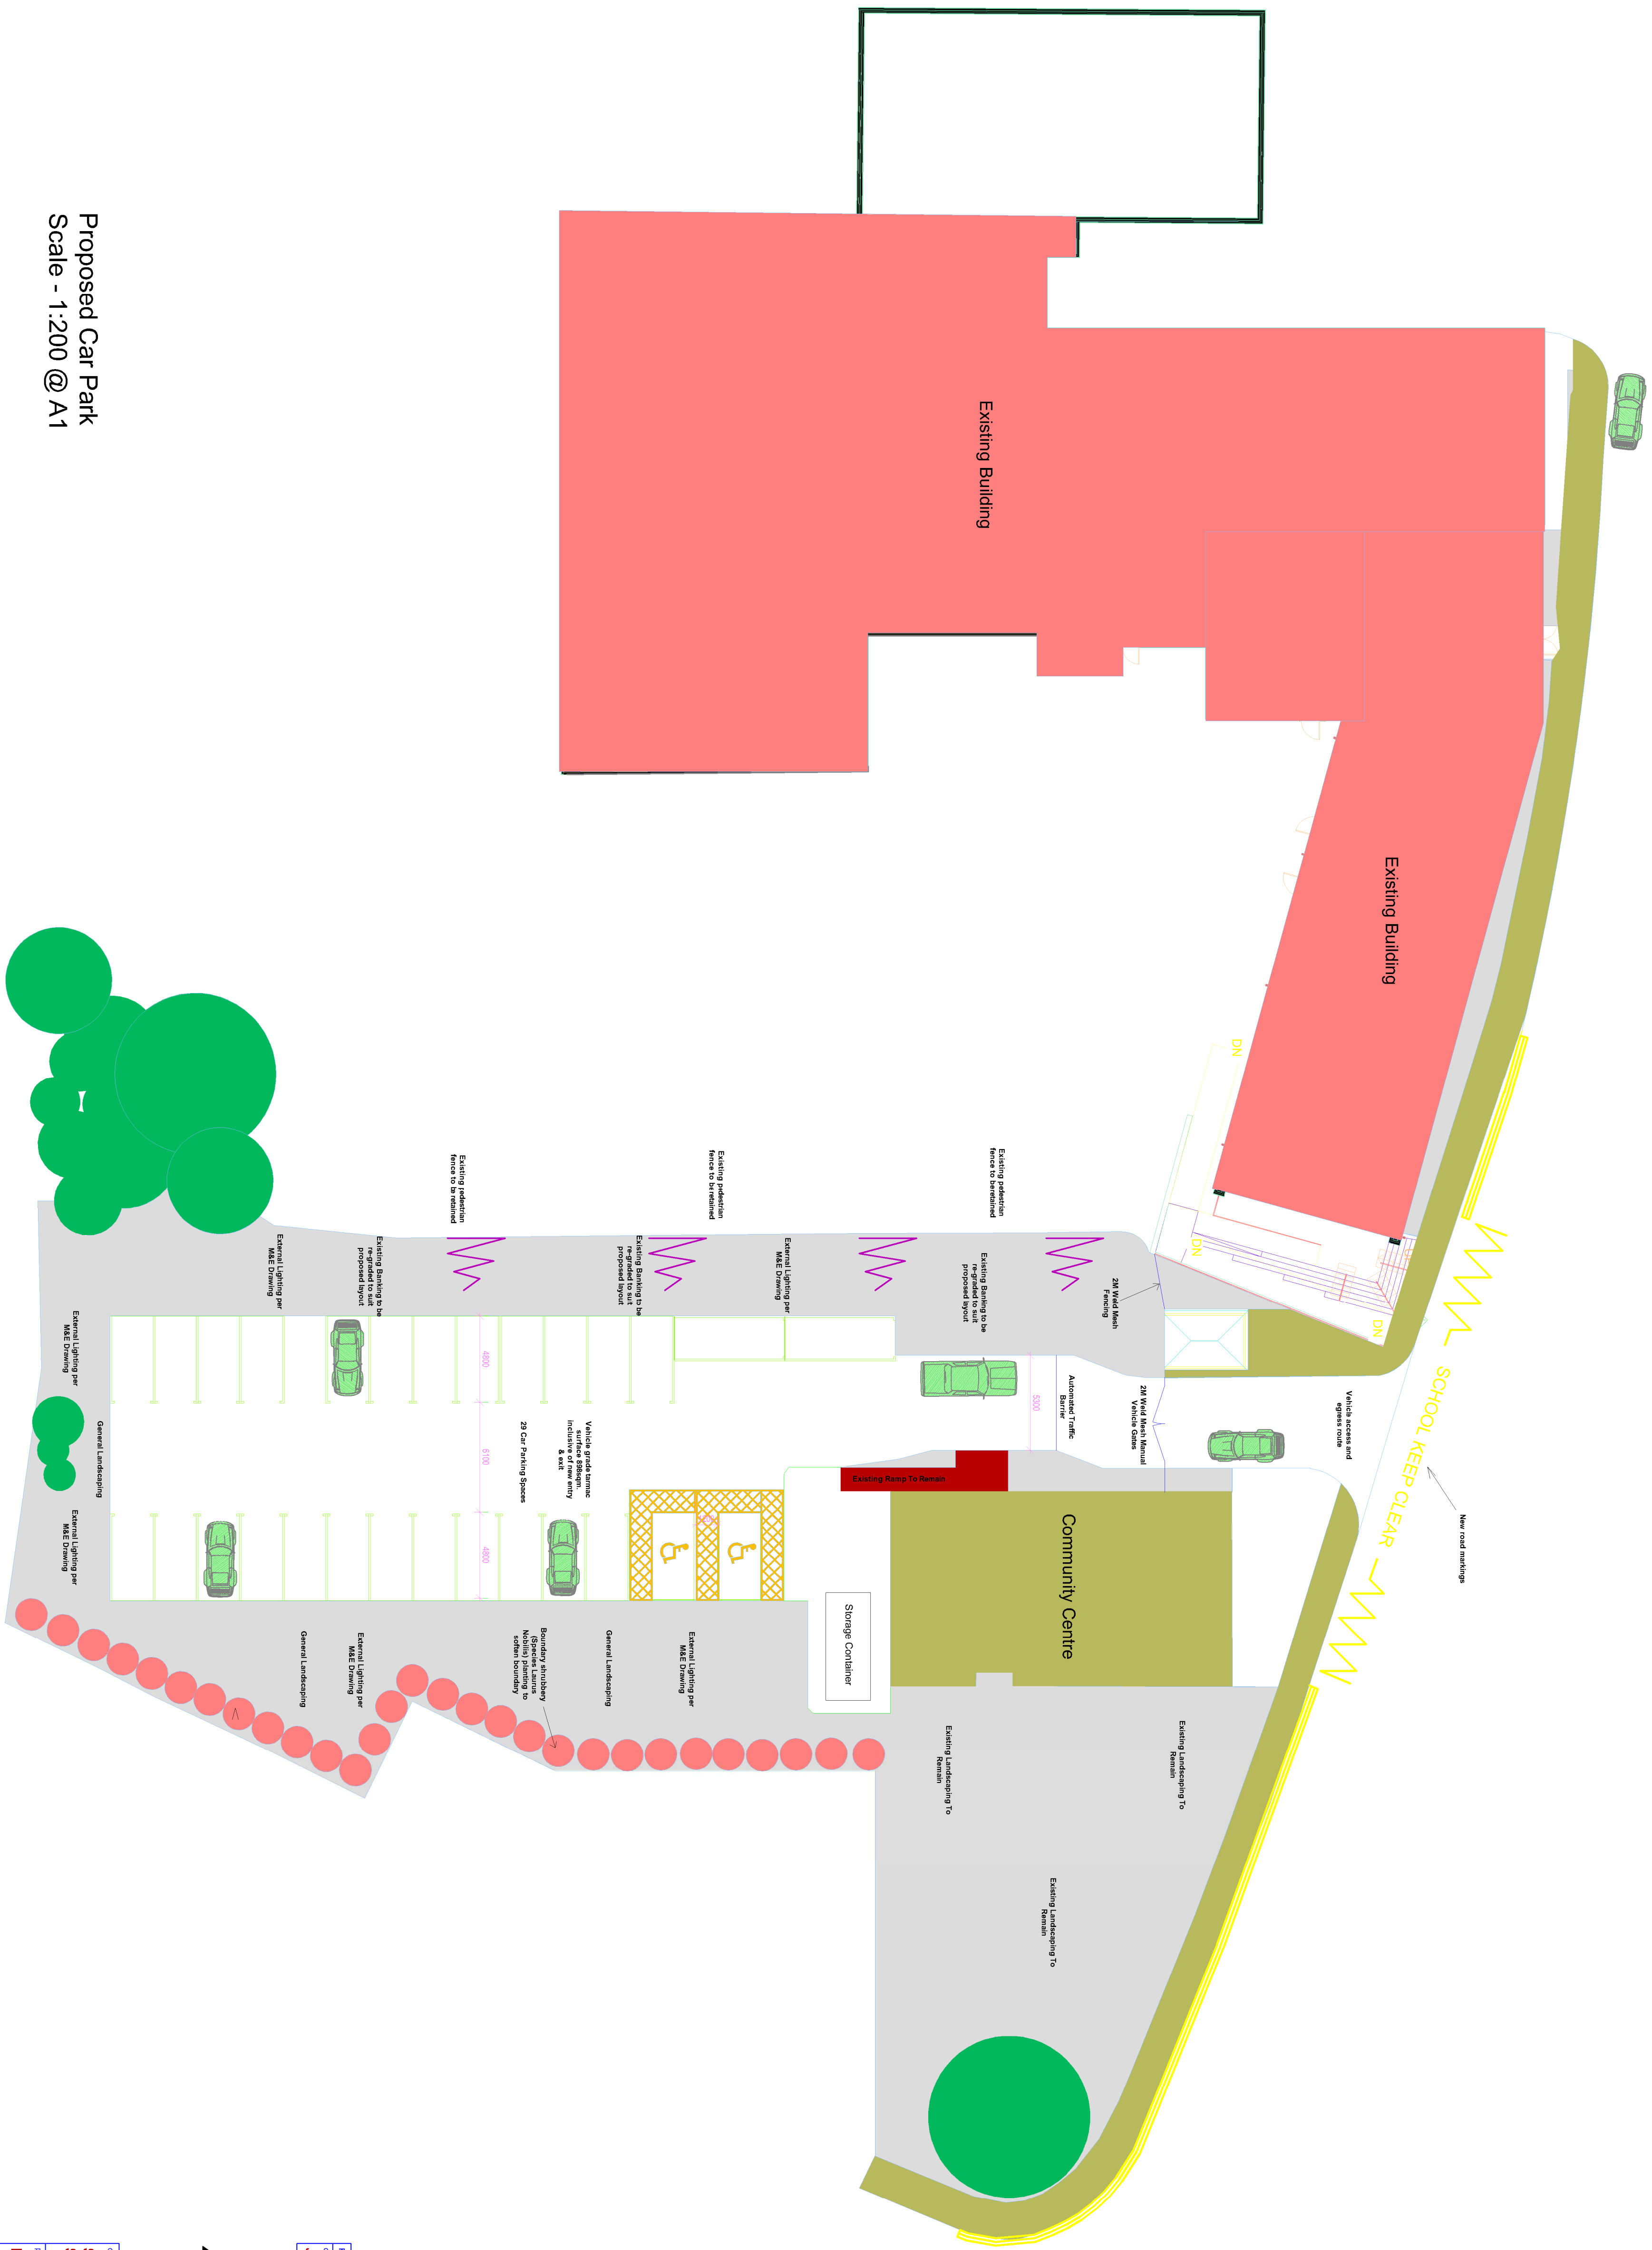

St John's Primary, Penistone - New Car Park

2021.00835.000

Rev	Description	Date	Dr by	App by
original by JM		date created 20/01/22	Approved by	PD

AHR Building Consultancy Ltd
Norwich Union House
High Street
Huddersfield
HD1 2LF
United Kingdom

T +44(0)1484 537411
F +44(0)1484 530332
E huddersfield@ahr-global.com
www.ahr-global.com

School Governors c/o The Diocese of Sheffield
St John the Baptist CE (VA) School, Penistone

001	project number 2021_00835_000	scale 1:200	status Planning
	drawing number	rev	

This drawing is to be read in conjunction with all related drawings. All dimensions must be checked and verified on site before commencing any work or producing shop drawings. The originator should be notified immediately of any discrepancy. This drawing's copyright and remains the property of AHR.