

0 1m 2 3 4 5 metres


SCALE



scale 1:200

0 1m 2 3 4 5 metres

SCALE

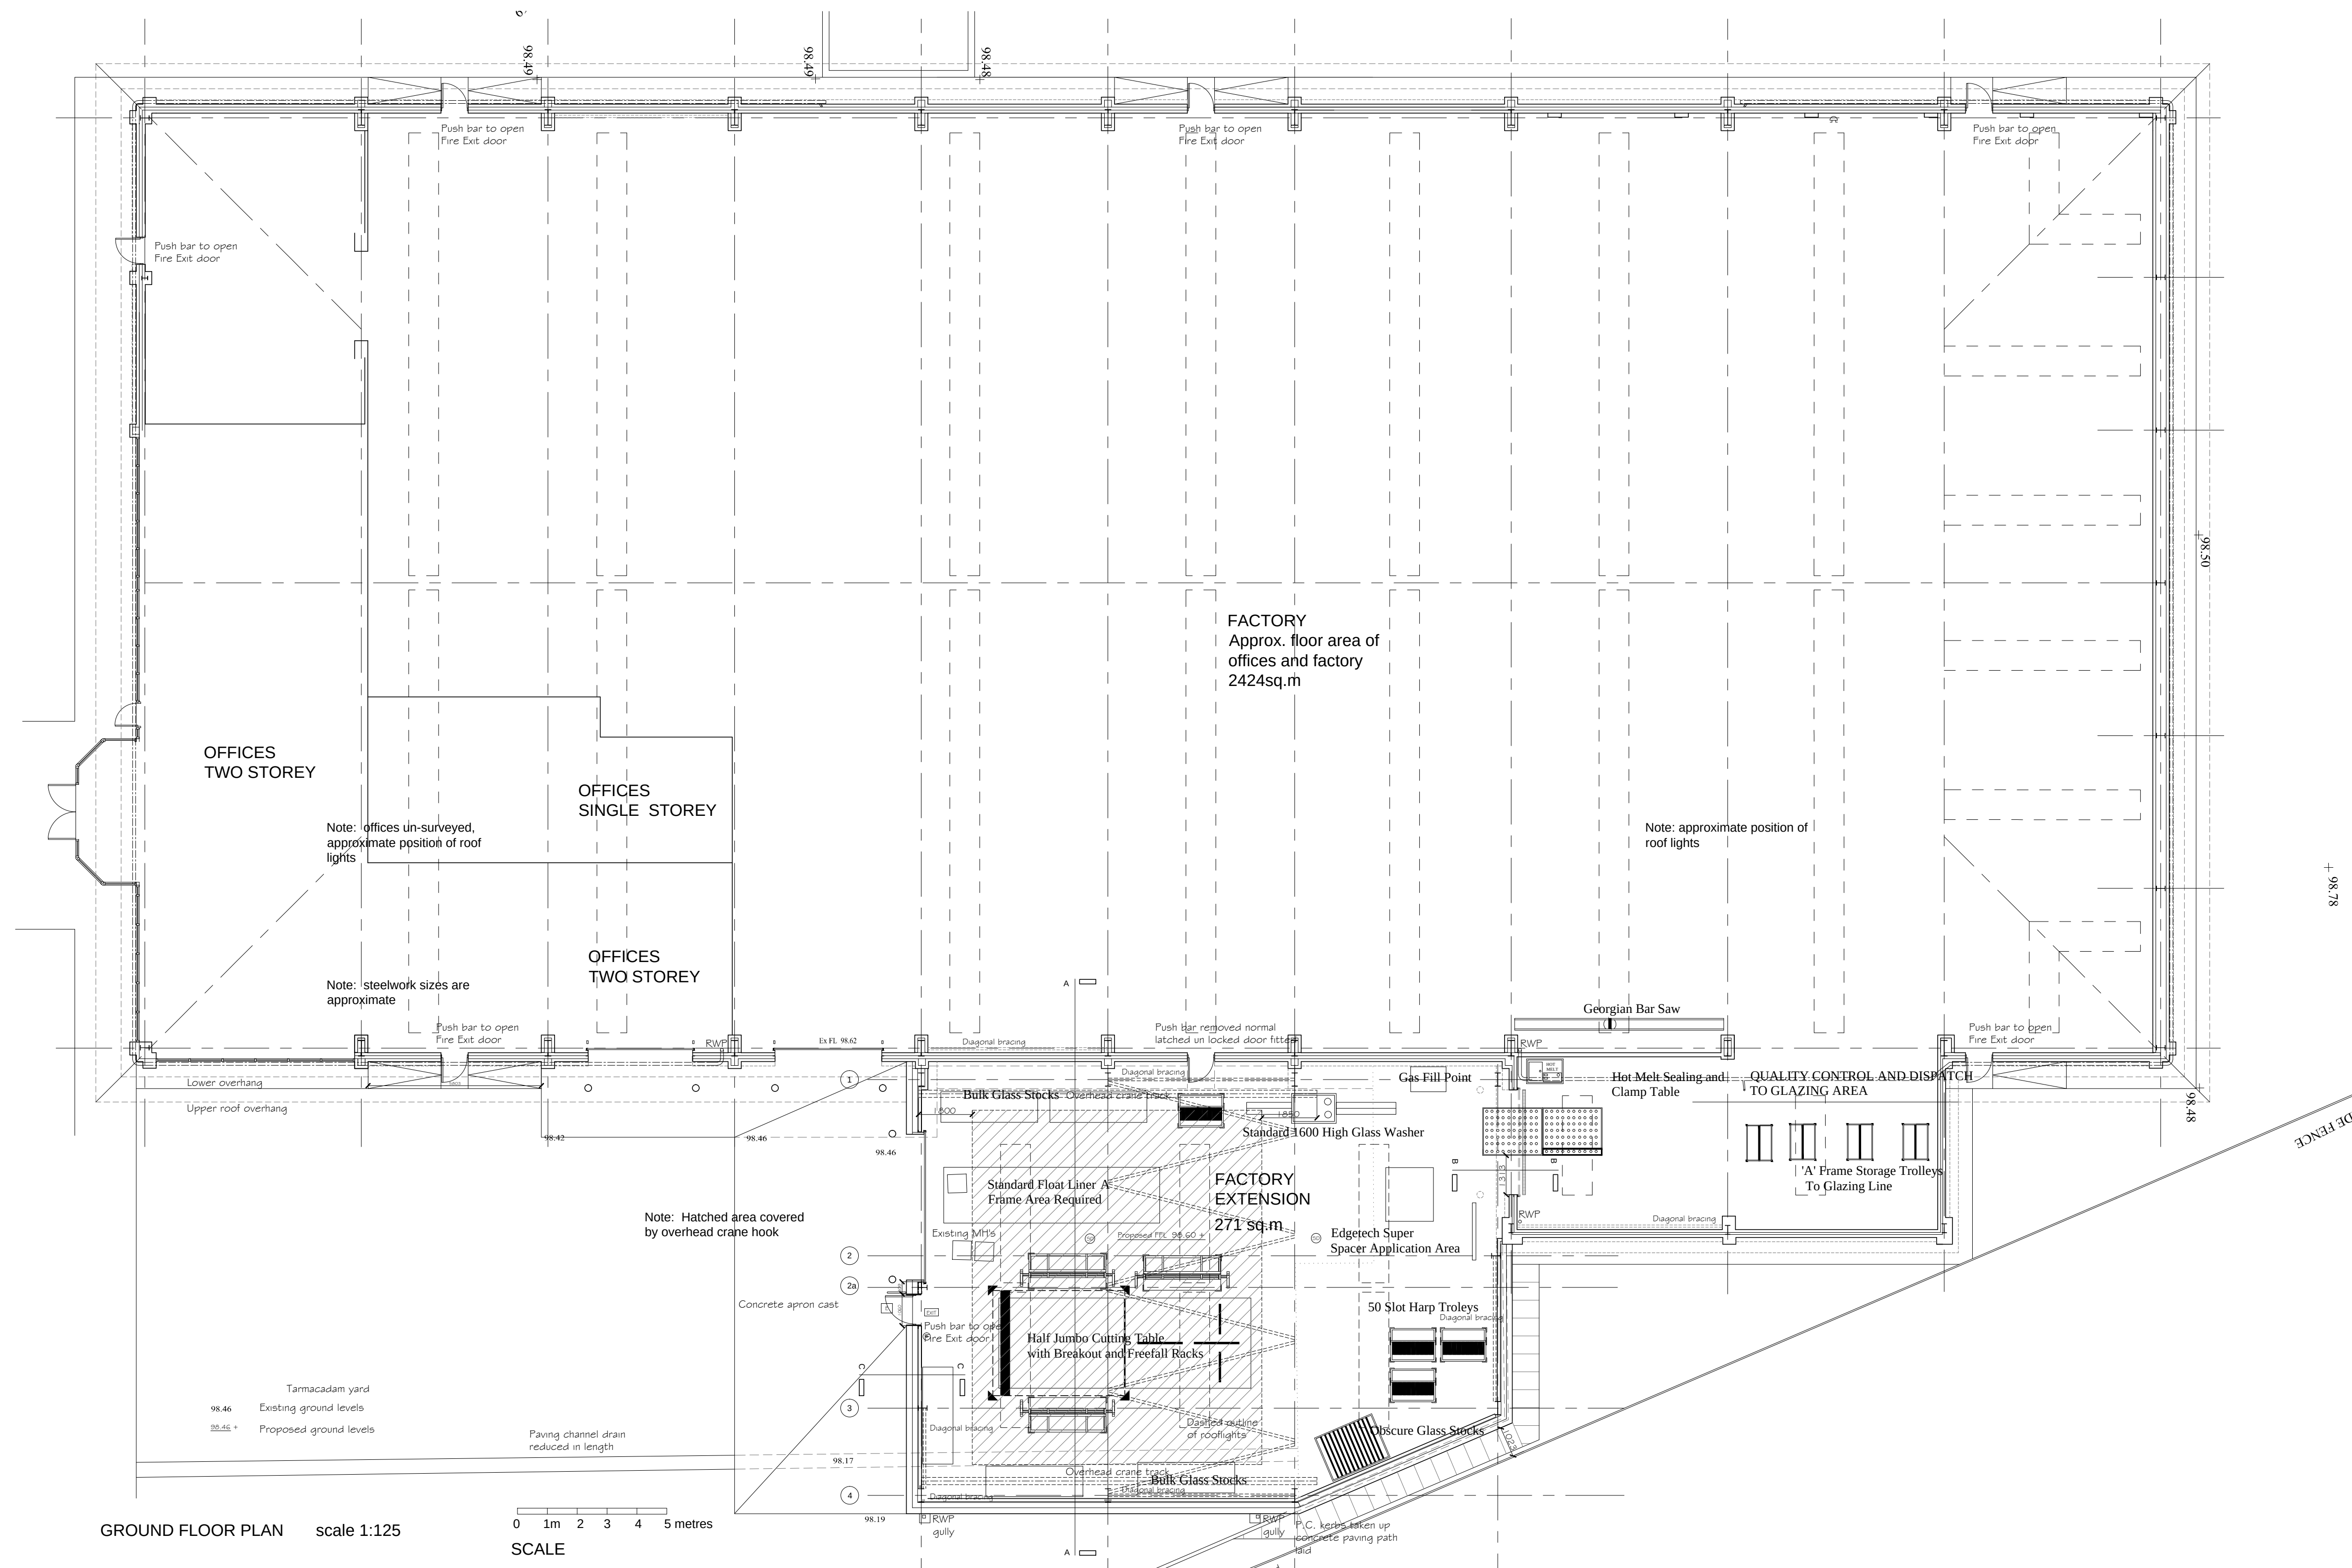

Revisions

Scale	Drn.
1: 125 1:200 @A1	PJO
Project No.	Date
329	MAY 2015
Drg. No.	Rev.
02	

EXISTING PLAN AND ELEVATIONS

Project

PROPOSED EXTENSION TO
BUILDING PRODUCT SOLUTIONS
FACTORY AT 30 COMMERCIAL RD.
GOLDTHORPE, ROTHERHAM



**Planning & Architectural
Design Consultants**

**4 Woodnook Close
Ashgate
Chesterfield S42 7JB**

Tel/Fax: 01246 567717

Mail: avocetdesign@tiscali.co.uk

Web: avocetdesign.co.uk