
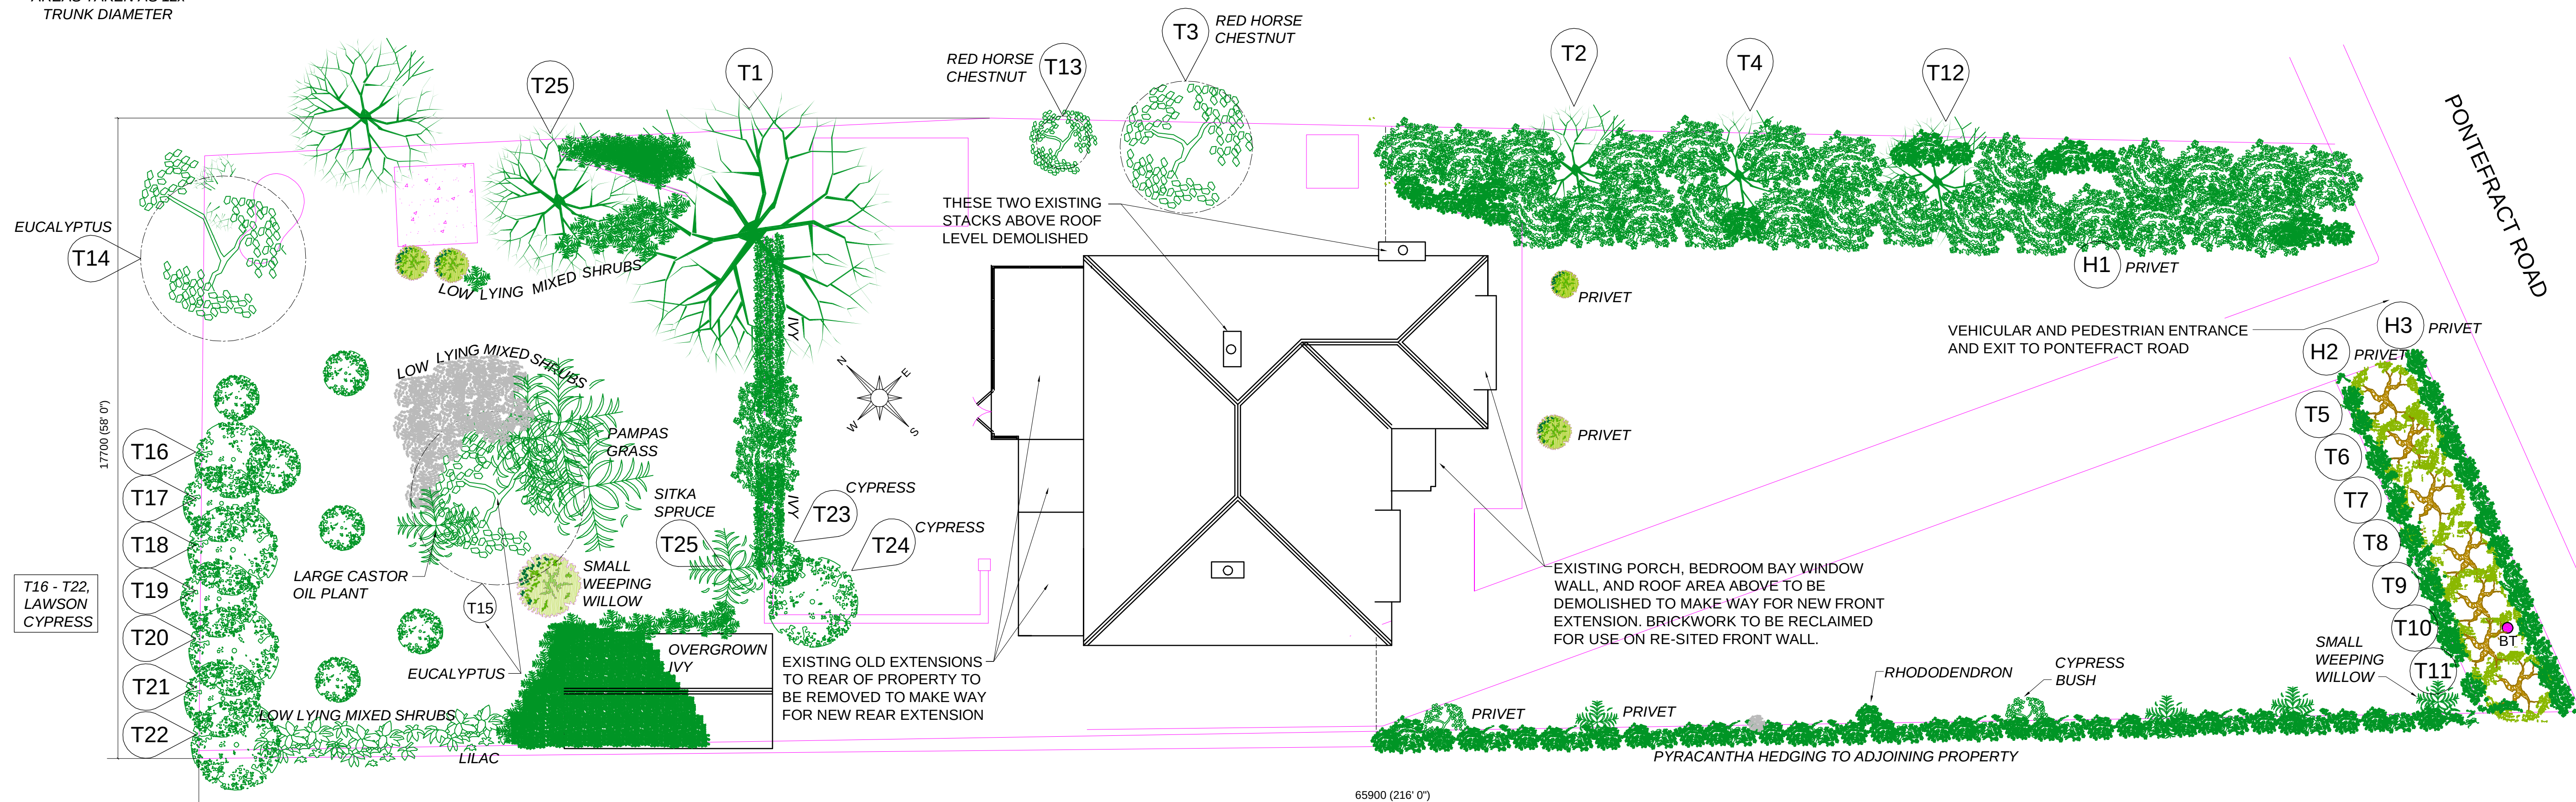


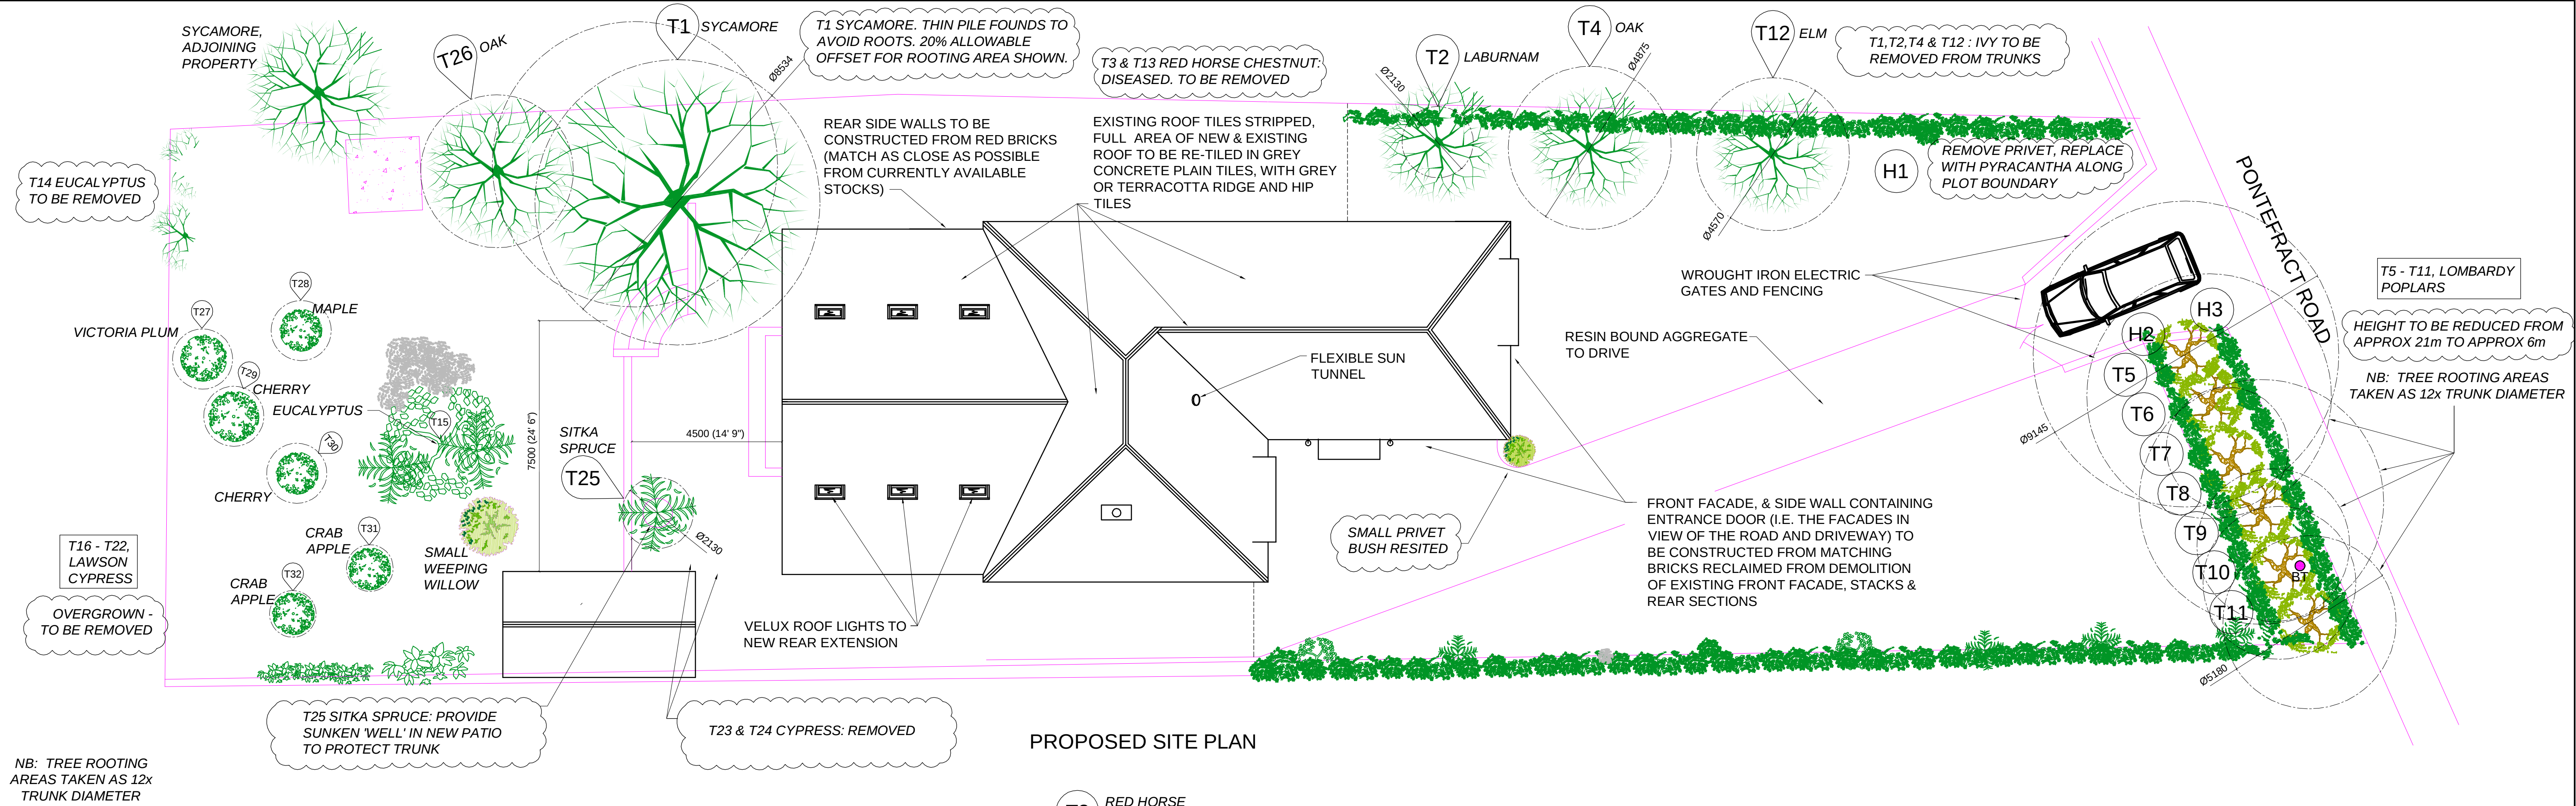

GENERAL NOTES :

a) This drawing is confidential and the exclusive property of : Mr. Alwyn H. Richards and Mrs Christine M.A. Richards. No unauthorised use, copy or disclosure is to be made and it is to be returned upon request.

b) Do not scale from this drawing

c) All dimensions to be checked on site & confirmed to the Client

d) Any discrepancies or variations shall be notified to the Client before work on the relevant section commences

e) The materials and workmanship of all relevant trades and building operations shall comply with the recommendations of current British Standards and Codes of Practice

f) As far as reasonably practicable, this design has been prepared to reduce the risks to the Health & Safety of person(s) who may be affected. Risk assessments are to be prepared by the Contractor(s) for any unavoidable risks.

IDENTIFICATION OF RESIDUAL RISKS: RISK IS DESIGNED OUT OF THE PROPOSALS WHEREVER POSSIBLE. WHERE THIS IS NOT POSSIBLE, THE RISK IS MINIMISED AND ANY RESIDUAL RISK INDICATED BY THIS SYMBOL AND EXPLANATORY NOTE



M	ARBORICULTURAL DETAILS ADDED	AHR	CMAR	03.02.18
L	ISSUED FOR PLANNING APPROVAL	AHR	CMAR	01.01.18
A.	EXISTING LAYOUT	AHR	CMAR	20.07.17
Rev.	Description	Changed	Checked	Date

DRAWING STATUS: **PROVISIONAL**

NOTES :

Client	
--------	--

AHR & CMAR

ANY QUERIES REGARDING THIS DRAWING PLEASE CONTACT:
A.H.RICHARDS Tel. : 07973 199947

Title	
-------	--

EXISTING & PROPOSED SITE LAYOUTS TO BUNGALOW

384, PONTEFRACT ROAD,
LUNDWOOD
BARNSELY, S. YORKS S71 5JZ

Drawing Produced By



A: BBIC, Snydale Road,
Cudworth, Barnsley,
S72 8RP

T: (01226) 718428

F: (01226) 711353

E: general@alwynrichards.com

W: www.alwynrichards.com

DRAWN BY		CHECKED BY		APPROVED BY	
A.H. RICHARDS		20.07.17			
RISK ASSESSMENT No. -		CALCULATION No. -		REV. -	
SCALE		DRAWING No.		REV.	
1 : 100 @ A1		AR/CR/04		M	