


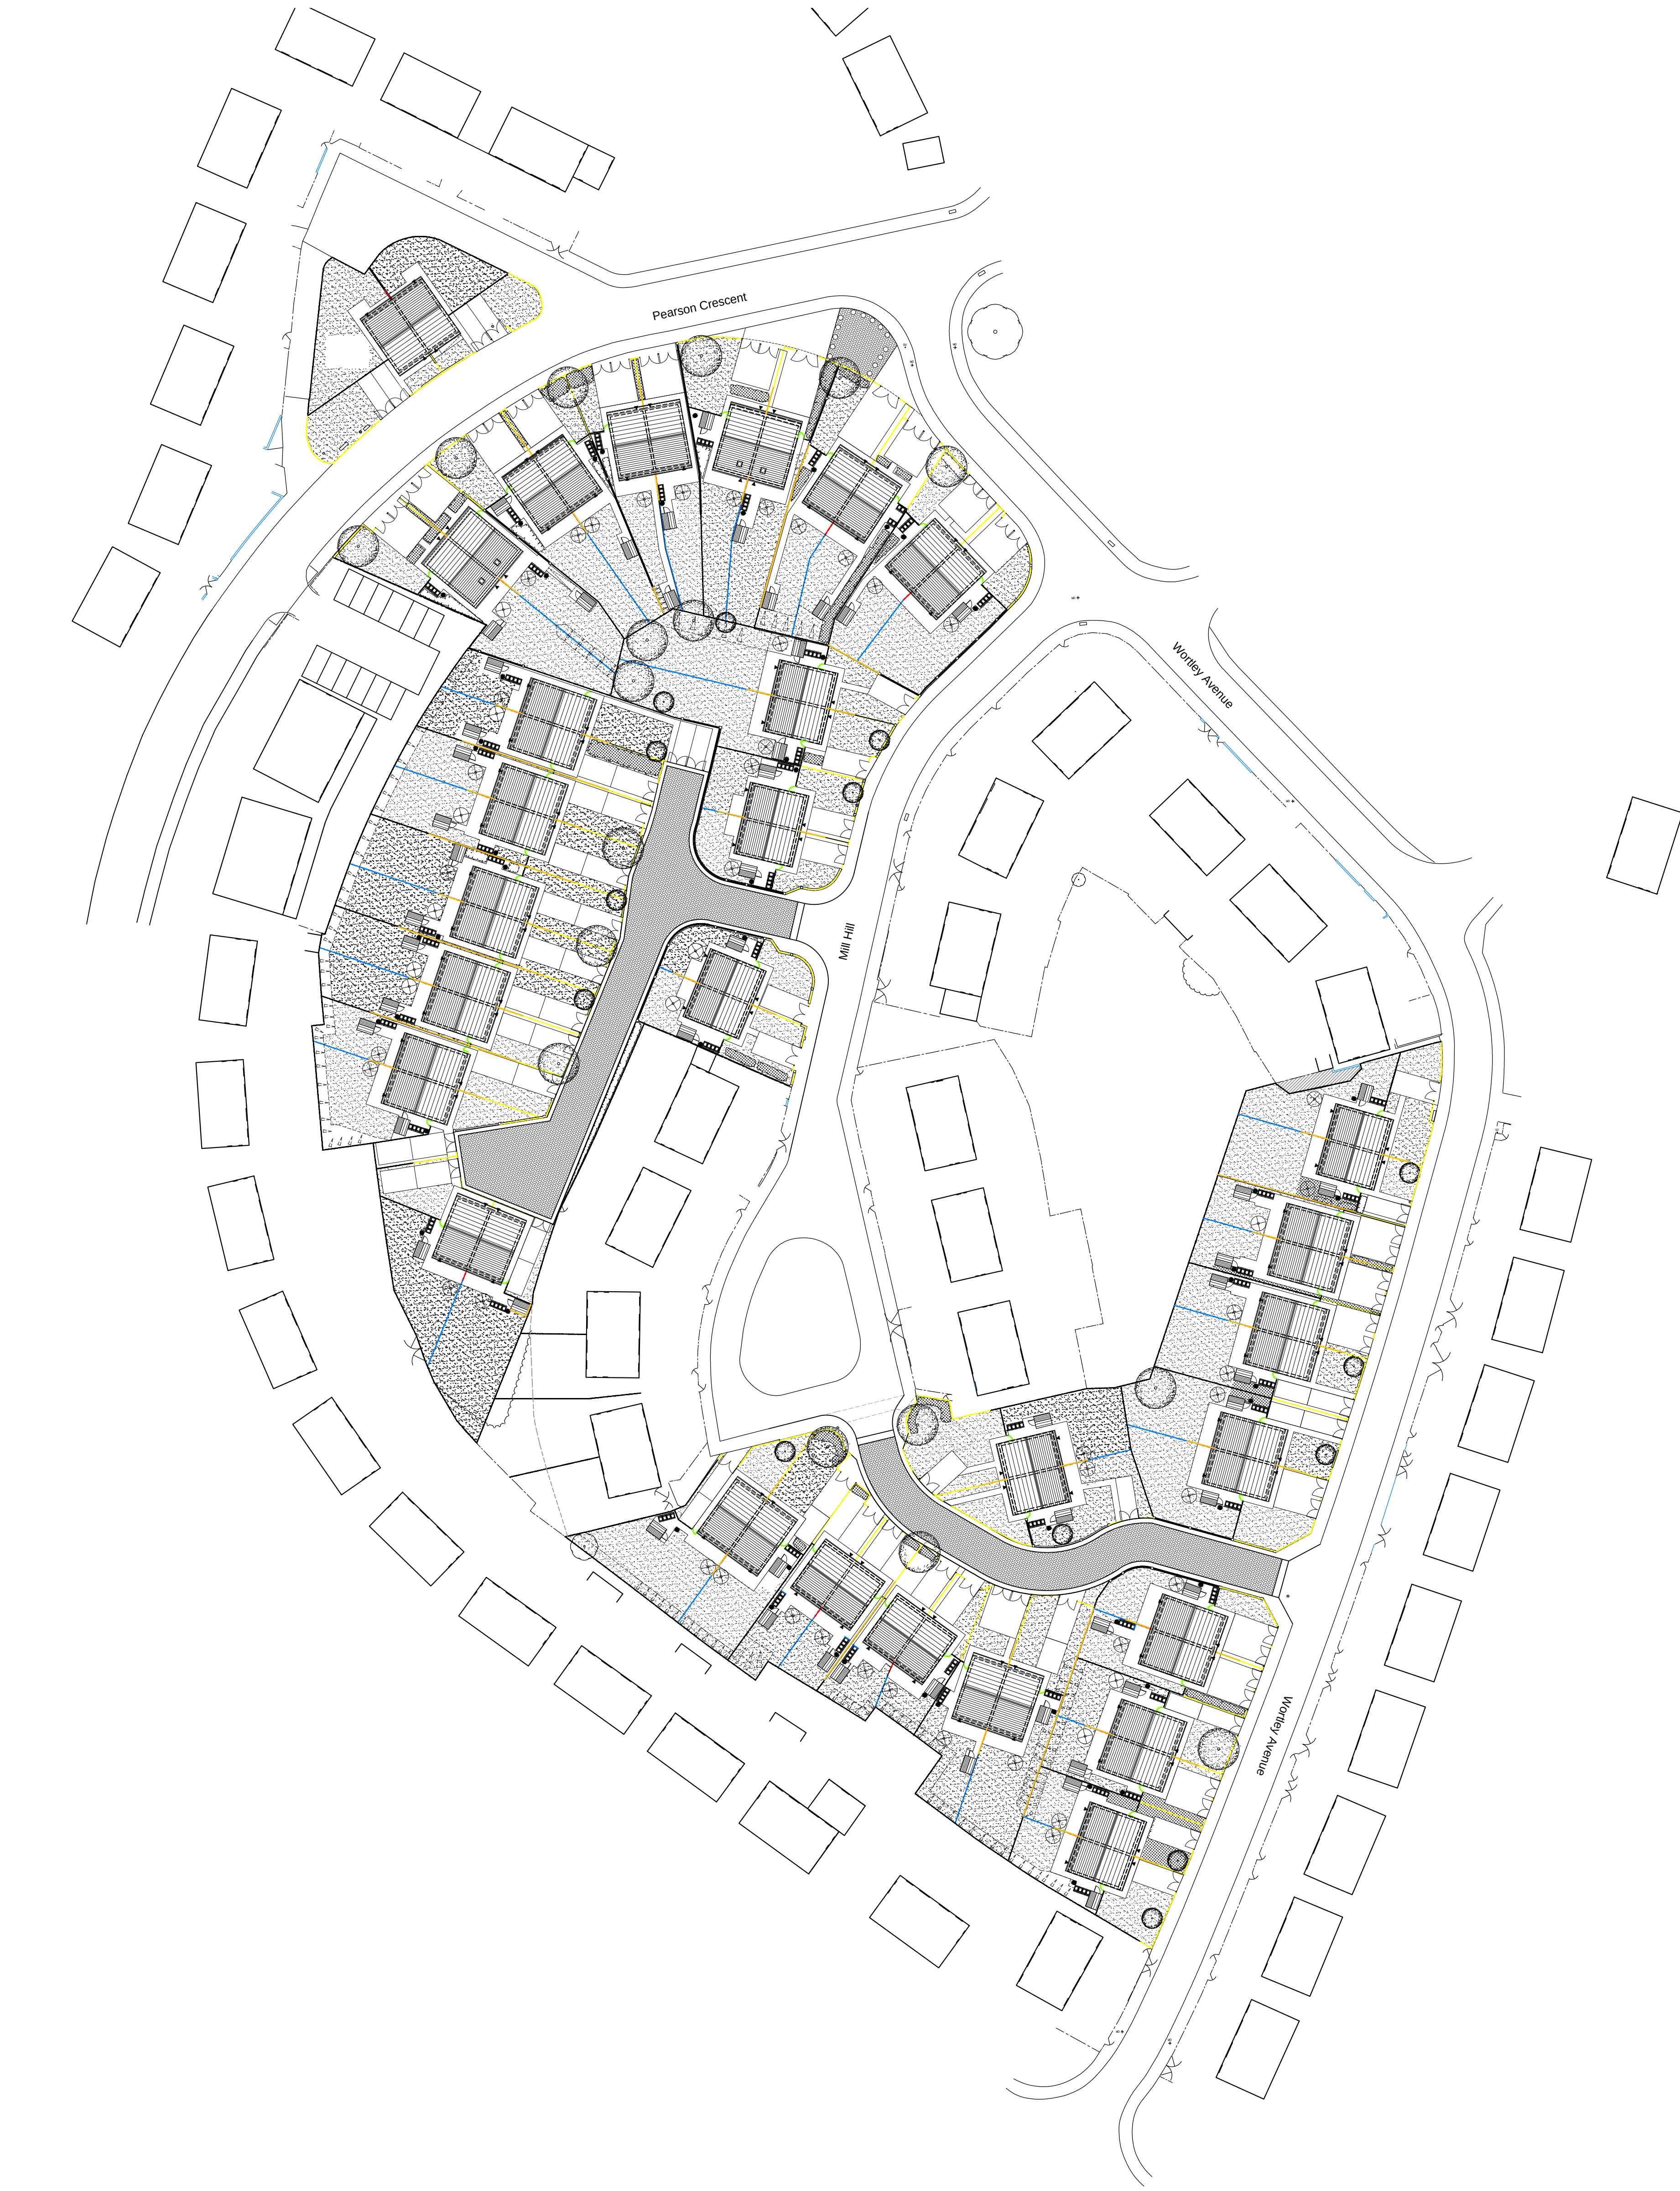

Soft Landscaping

Grass / Turfed area

Shrubs / Planting Area

Semi mature tree (species / type to be confirmed).

1:500 SCALE BAR

0 5 10 20 30 Metres

Landscape Layout
Pearson Crescent
Aldham Estate
Wombwell
Yorkshire Housing

YORKSHIRE HOUSING

Drawing Status

☐ preliminary	☒ planning
☐ information	☐ tender
☐ comment	☐ construction
☐ approval	☐ record/as built

Scale 1:500 @ a1

Date June.2012

Drawn/Checked SH/JRW

Dwg.No 2121.75.170

Acanthus WSM Architects

Woodhall, Woodhall Lane, Leeds LS28 5NY. TEL: 0113 239 3414. FAX 0113 256 9688. E-Mail: architects@acanthuswsm.com