




Existing view from viewpoint

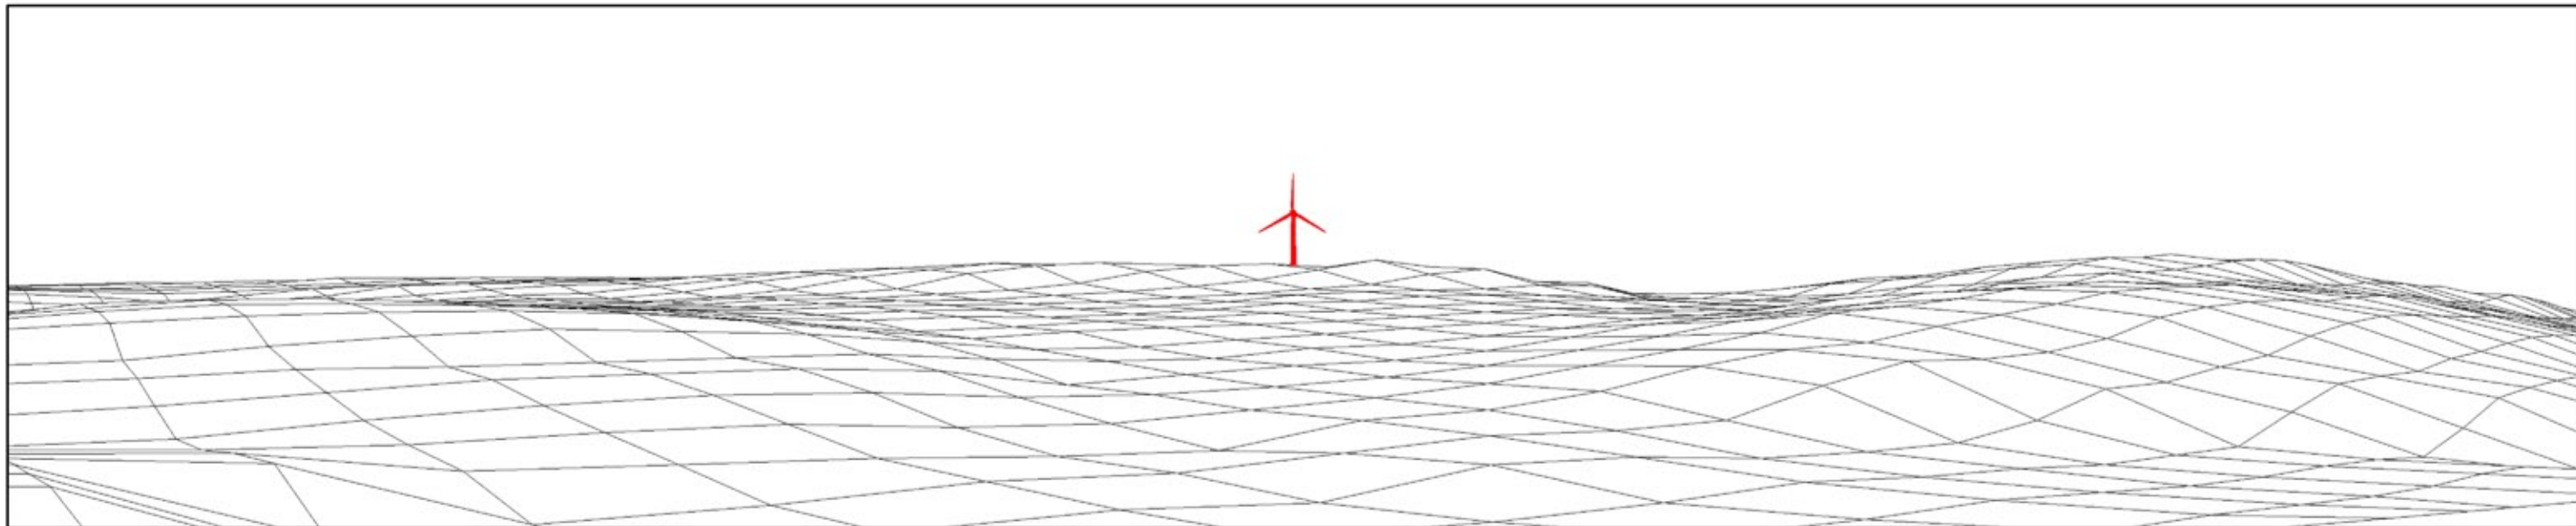

Computer generated wireline of proposed development

VP6 - Claypits Lane, Stocksbridge Figure 6	<table border="1"> <tr> <td>Viewpoint Location:</td> <td>425238mE 398941mN</td> </tr> <tr> <td>View Direction:</td> <td>39.52 degrees</td> </tr> <tr> <td>Camera Elevation:</td> <td>180m AOD</td> </tr> <tr> <td>Distance to Turbine:</td> <td>1422m</td> </tr> <tr> <td>Horizontal Field of View:</td> <td>75 degrees</td> </tr> <tr> <td>Viewing Distance:</td> <td>302 m</td> </tr> <tr> <td colspan="2">Ref: 610/ENV/008 Drawn: GC Reviewed: SC Approved: FC</td> </tr> </table>	Viewpoint Location:	425238mE 398941mN	View Direction:	39.52 degrees	Camera Elevation:	180m AOD	Distance to Turbine:	1422m	Horizontal Field of View:	75 degrees	Viewing Distance:	302 m	Ref: 610/ENV/008 Drawn: GC Reviewed: SC Approved: FC		VIEWPOINT CONTEXT m	TEMPORIS WIND
Viewpoint Location:	425238mE 398941mN																
View Direction:	39.52 degrees																
Camera Elevation:	180m AOD																
Distance to Turbine:	1422m																
Horizontal Field of View:	75 degrees																
Viewing Distance:	302 m																
Ref: 610/ENV/008 Drawn: GC Reviewed: SC Approved: FC																	

Reproduced from Ordnance Survey digital map data © Crown copyright 2011. All rights reserved. Licence number 100048606