


NOTES:


This drawing is copyright and shall not be reproduced without permission of JM Design & Planning.
Do not scale from this drawing. Use figured dimensions only.
It is the Contractor's responsibility to check all dimensions on site.
It is the Contractor's responsibility to ensure compliance with the Building Regulations.
This drawing is to be read in conjunction with all Structural Engineers drawings.
This drawing is to be read in conjunction with all relevant drawings and schedules

NOTE:


1. Proposed roofing material to be same as used in existing building (Slate Tiles) .
2. All external walls in proposal are to be finished in the same finish as on existing building (Stone to the front and red brick to the rear) .
3. All proposed windows are to be the same type in the existing building (White UPVC Framed) .

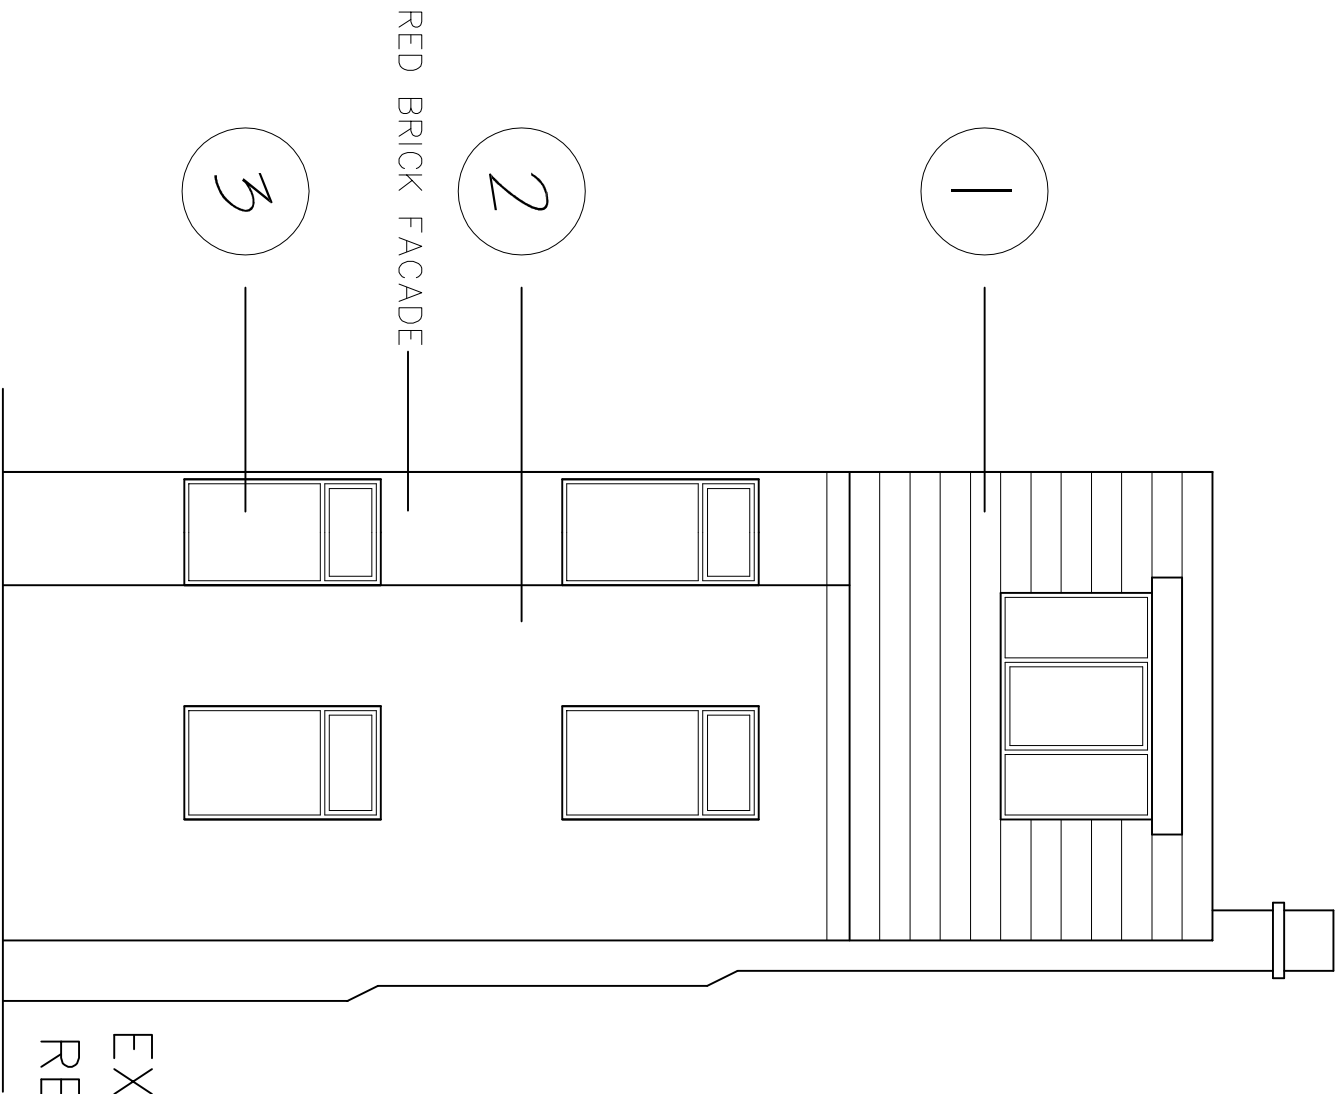


EXISTING
REAR ELEVATION

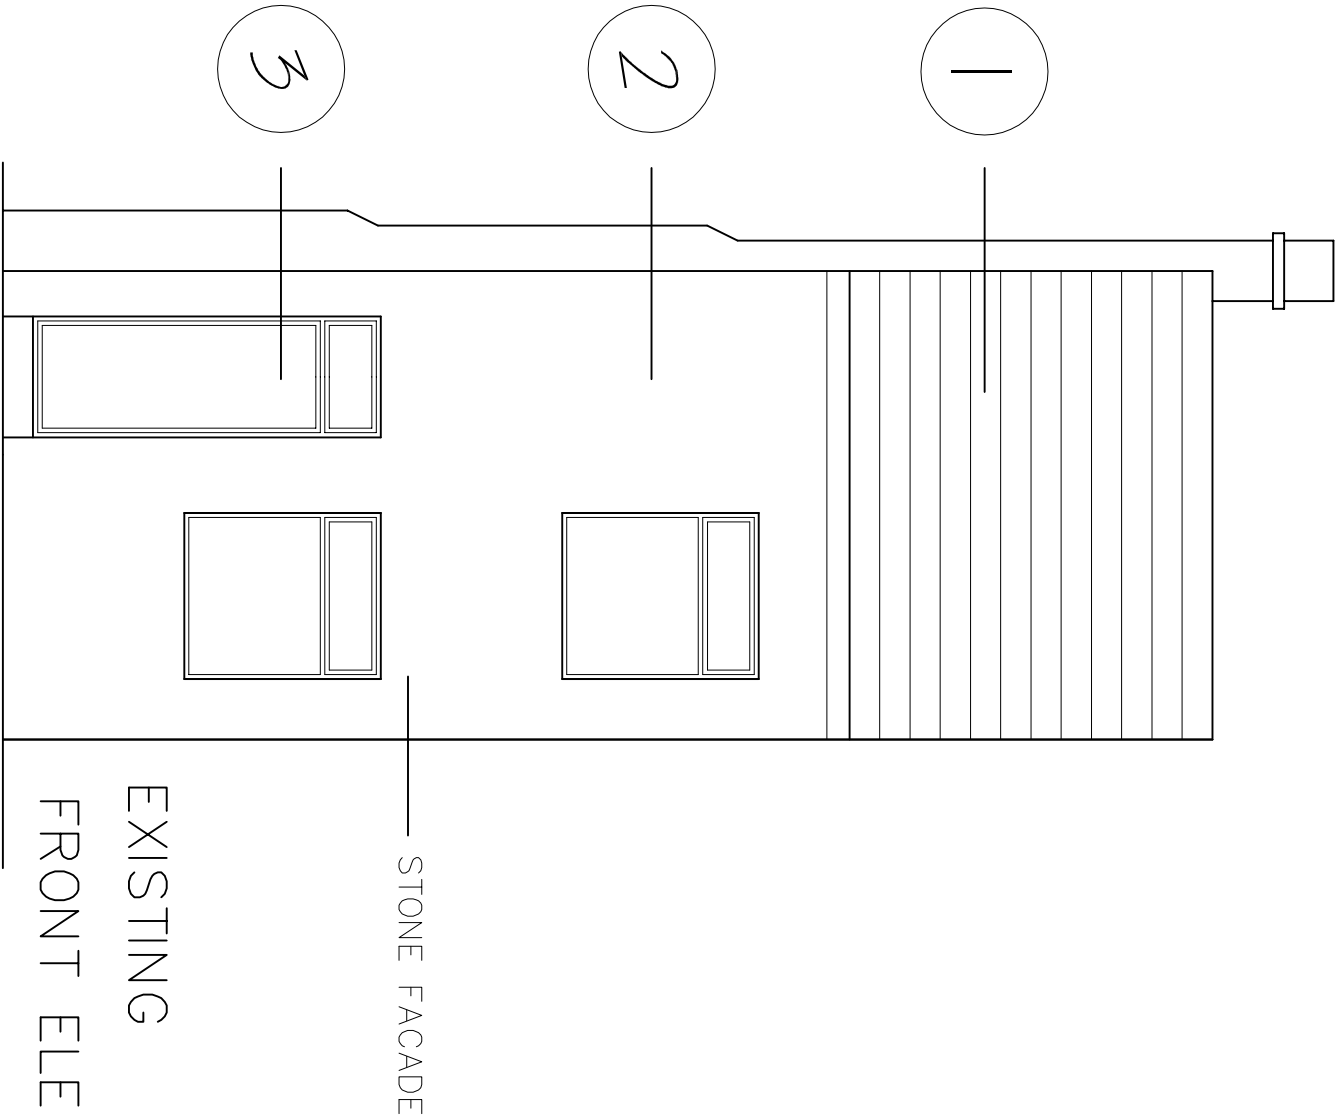

EXISTING
FRONT ELEVATION

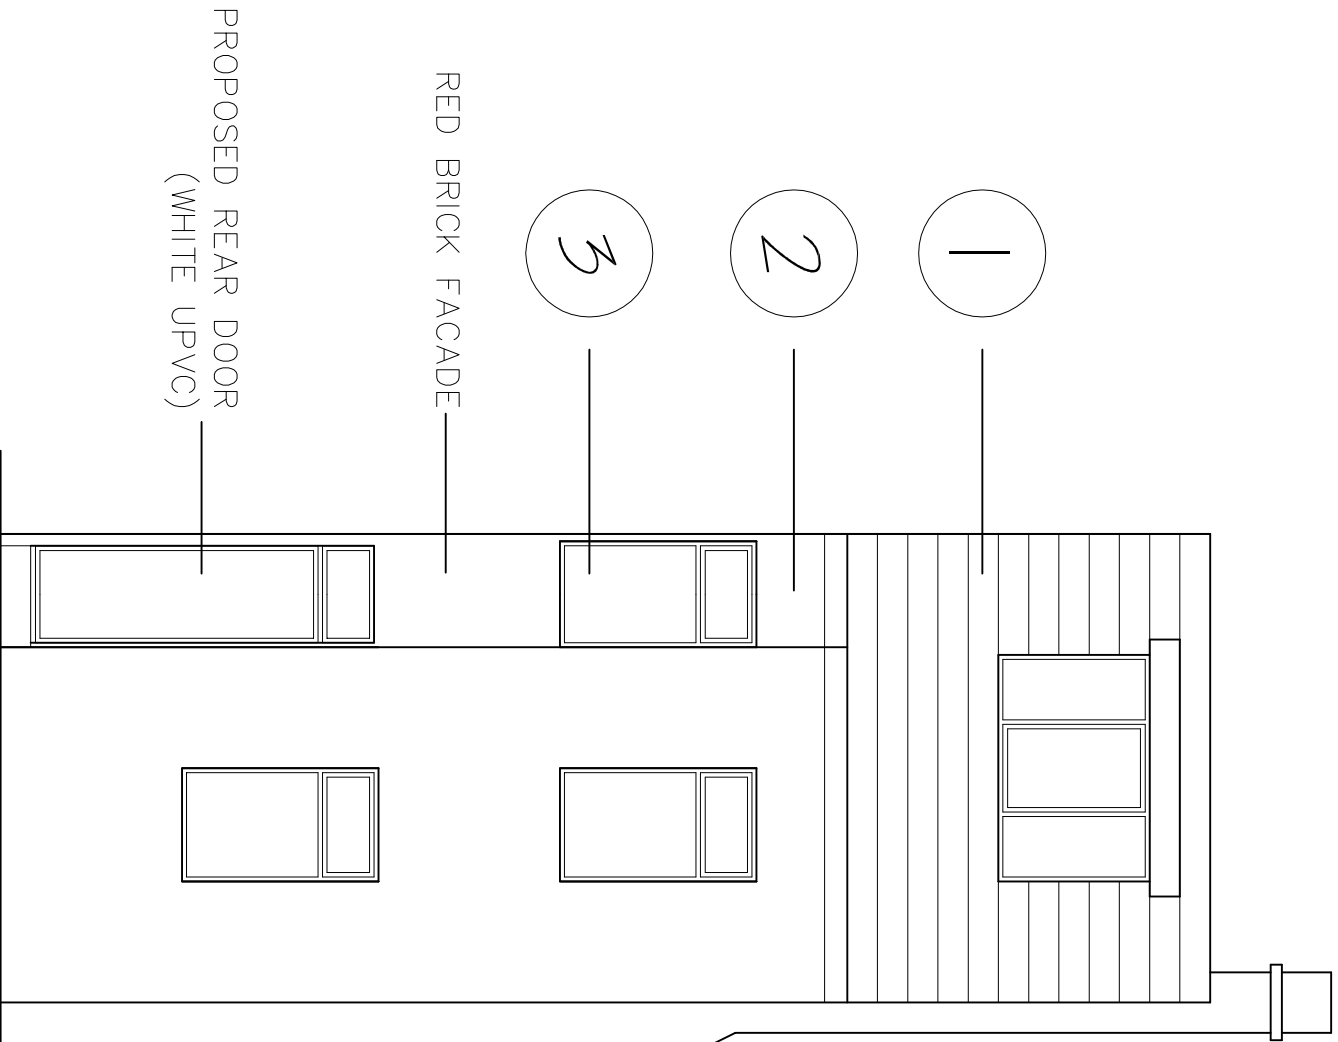

PROPOSED
REAR ELEVATION

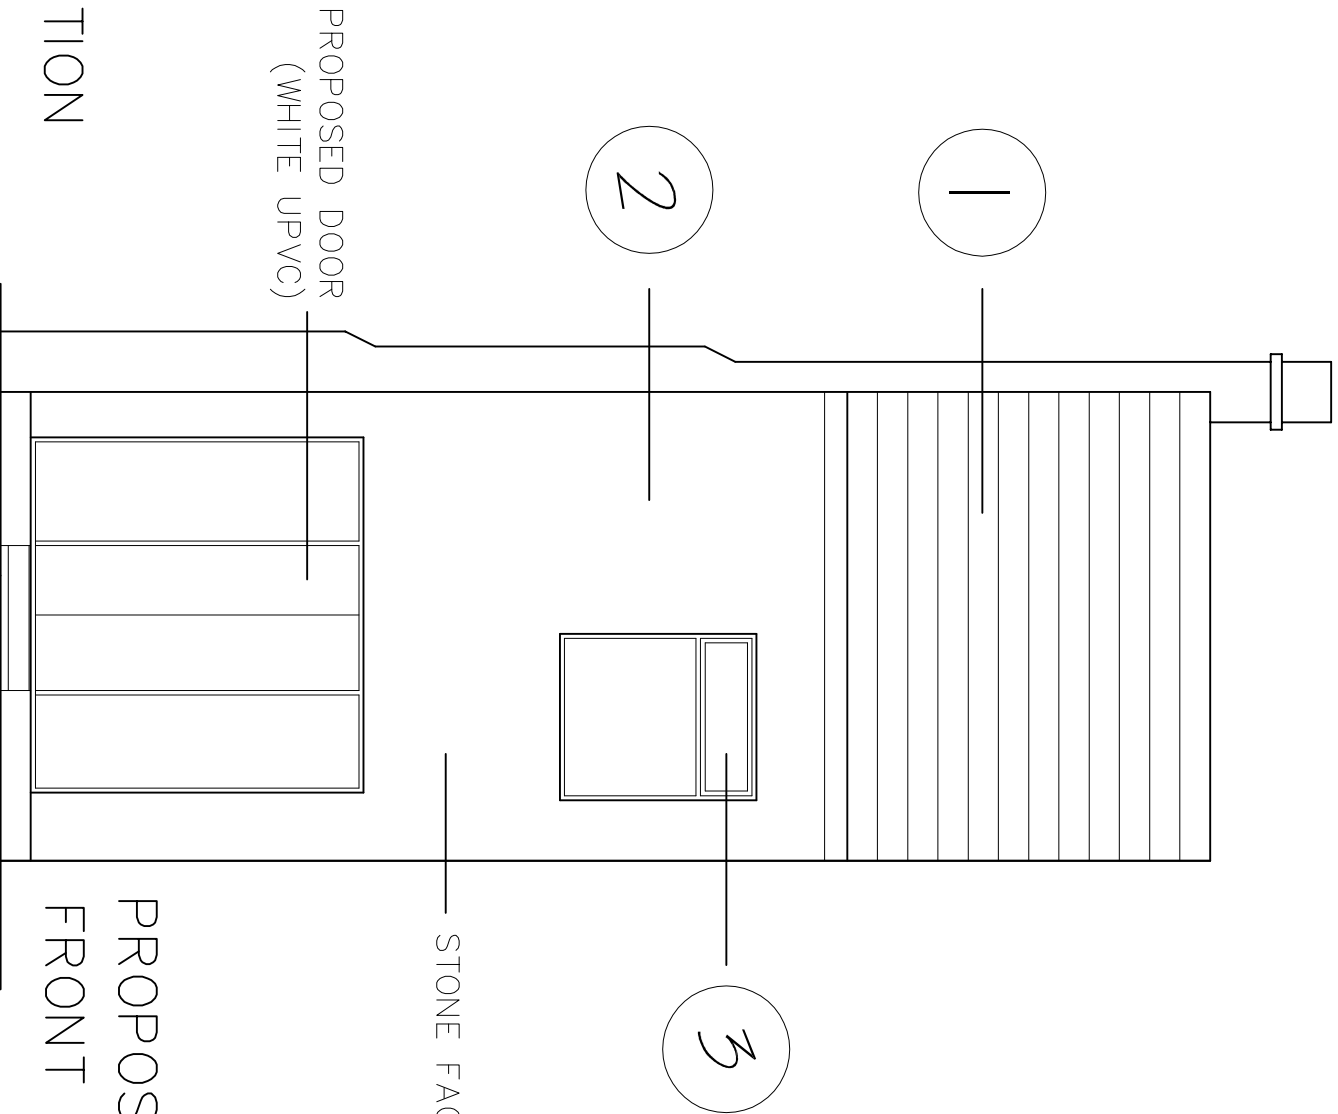

PROPOSED
FRONT ELEVATION



t: -07940047391 -07939071737
e: info@jmdesignandplanning.com
w: www.jmdesignandplanning.com
985 Leeds Road, Bradford, BD3 7ND

CLIENT:

Mr. N. Jarral

LOCATION:

23 racecommon Road, BARNSLEY, S70 6AA

PROJECT:

Change of Use of Flat to Retail at Ground Floor

DRAWING TITLE:

Existing/Proposed Elevation

SCALE: 1/50 @ A2 DRAWN: RM

DATE: FEB, 2014 CHECKED: -

DRAWING N°:

NJ-PLN1-100A2a