

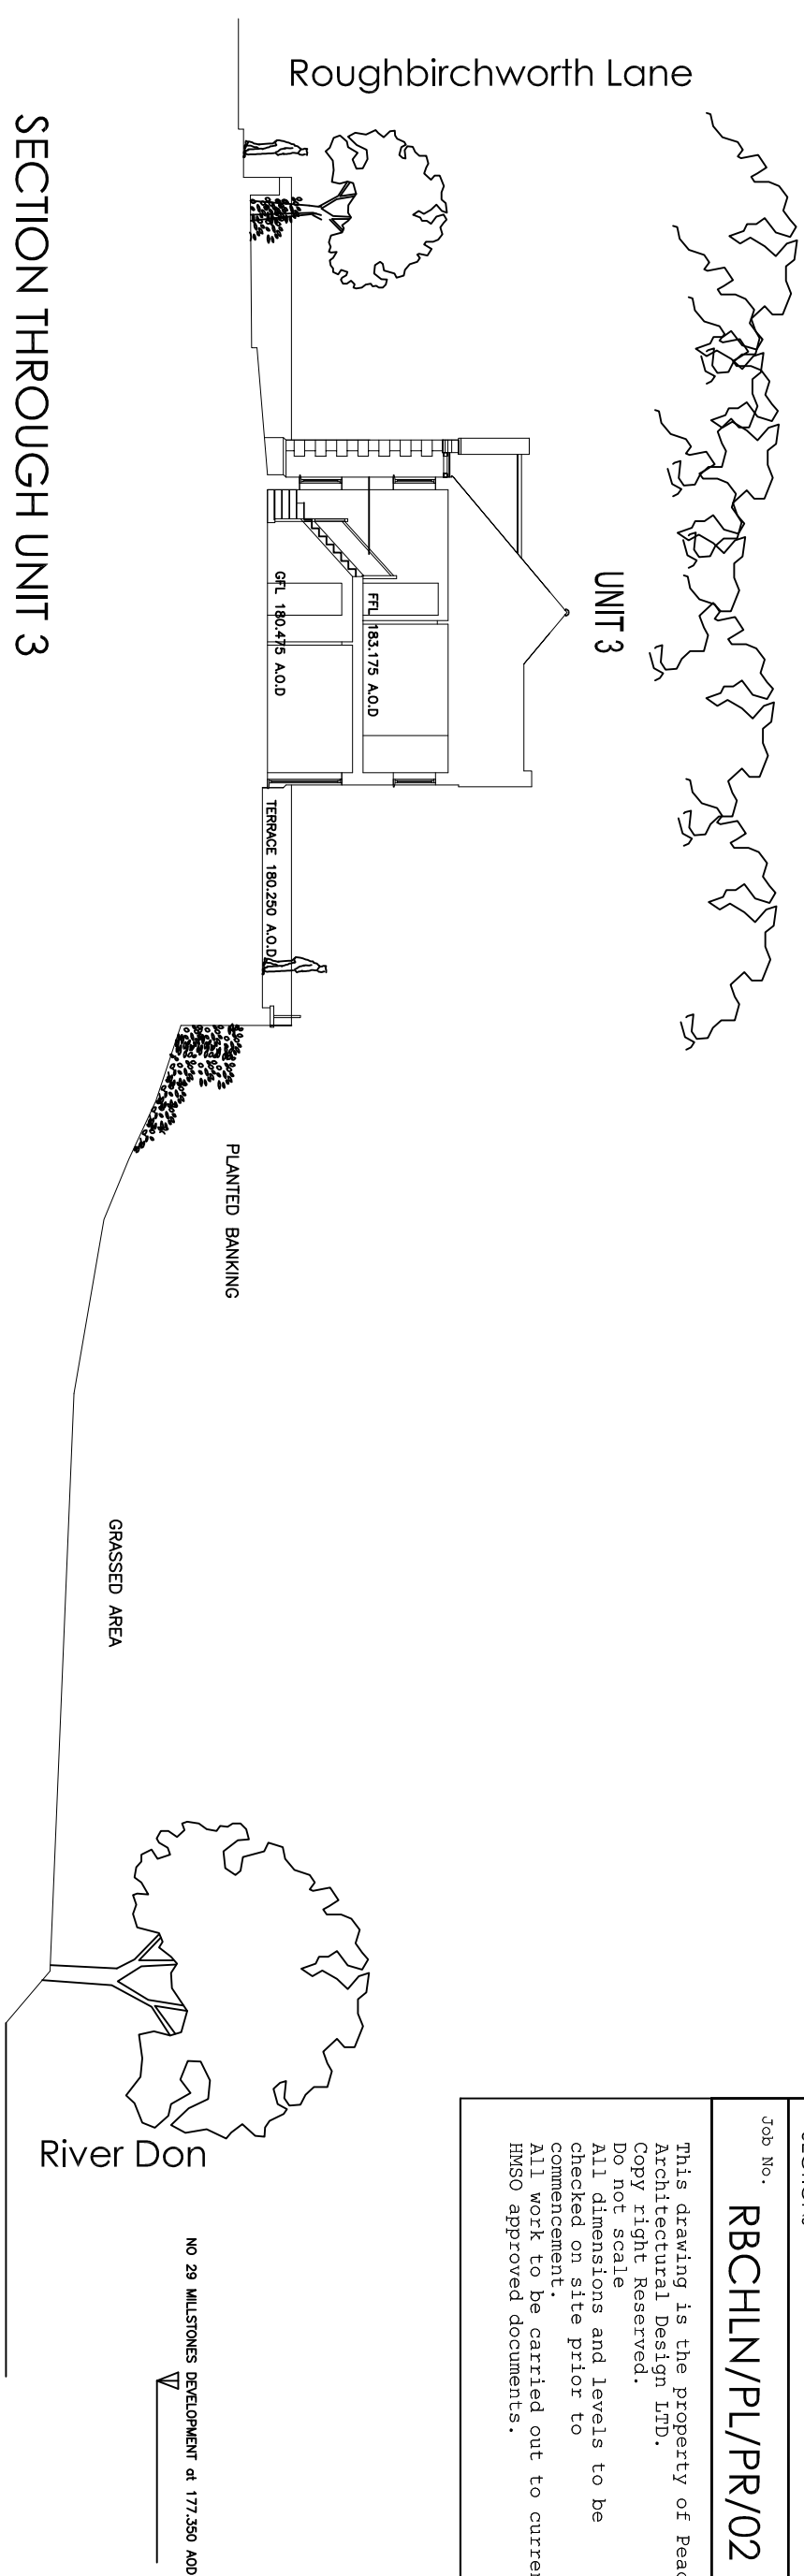
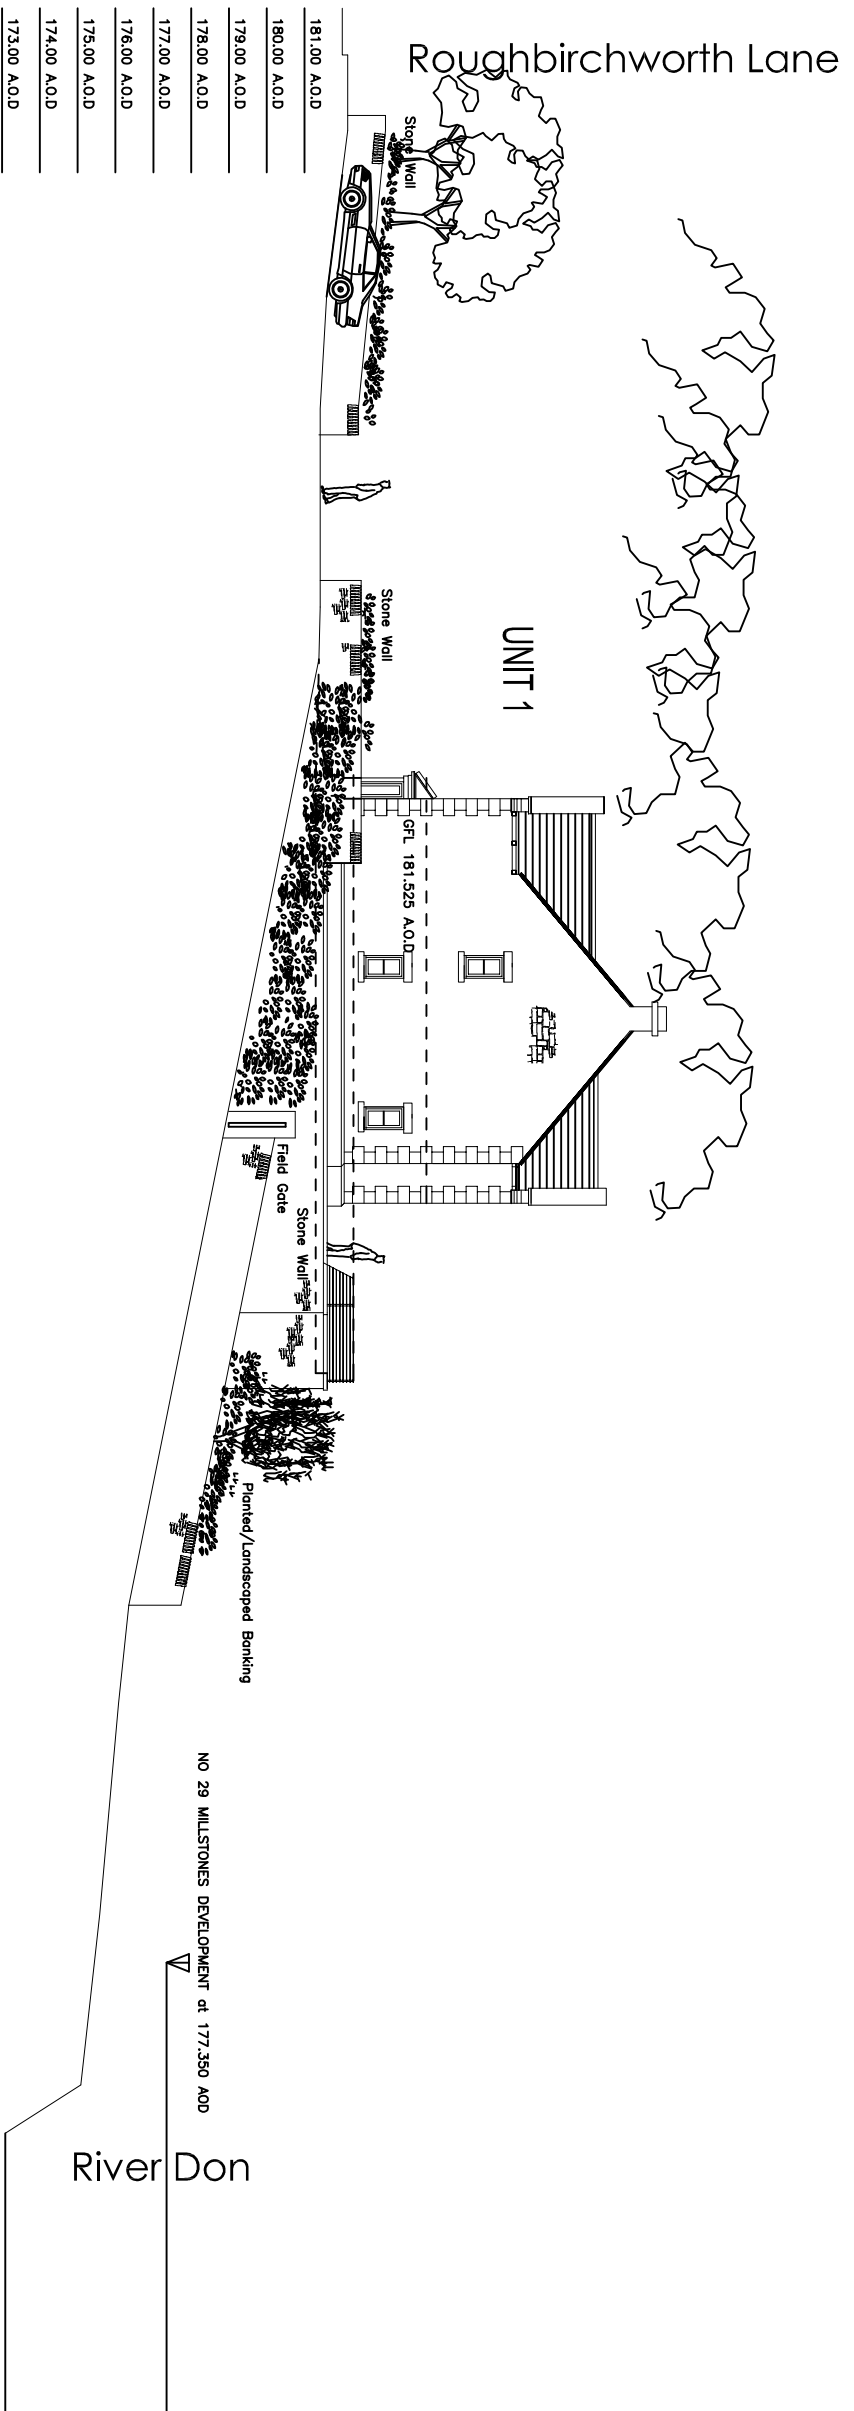
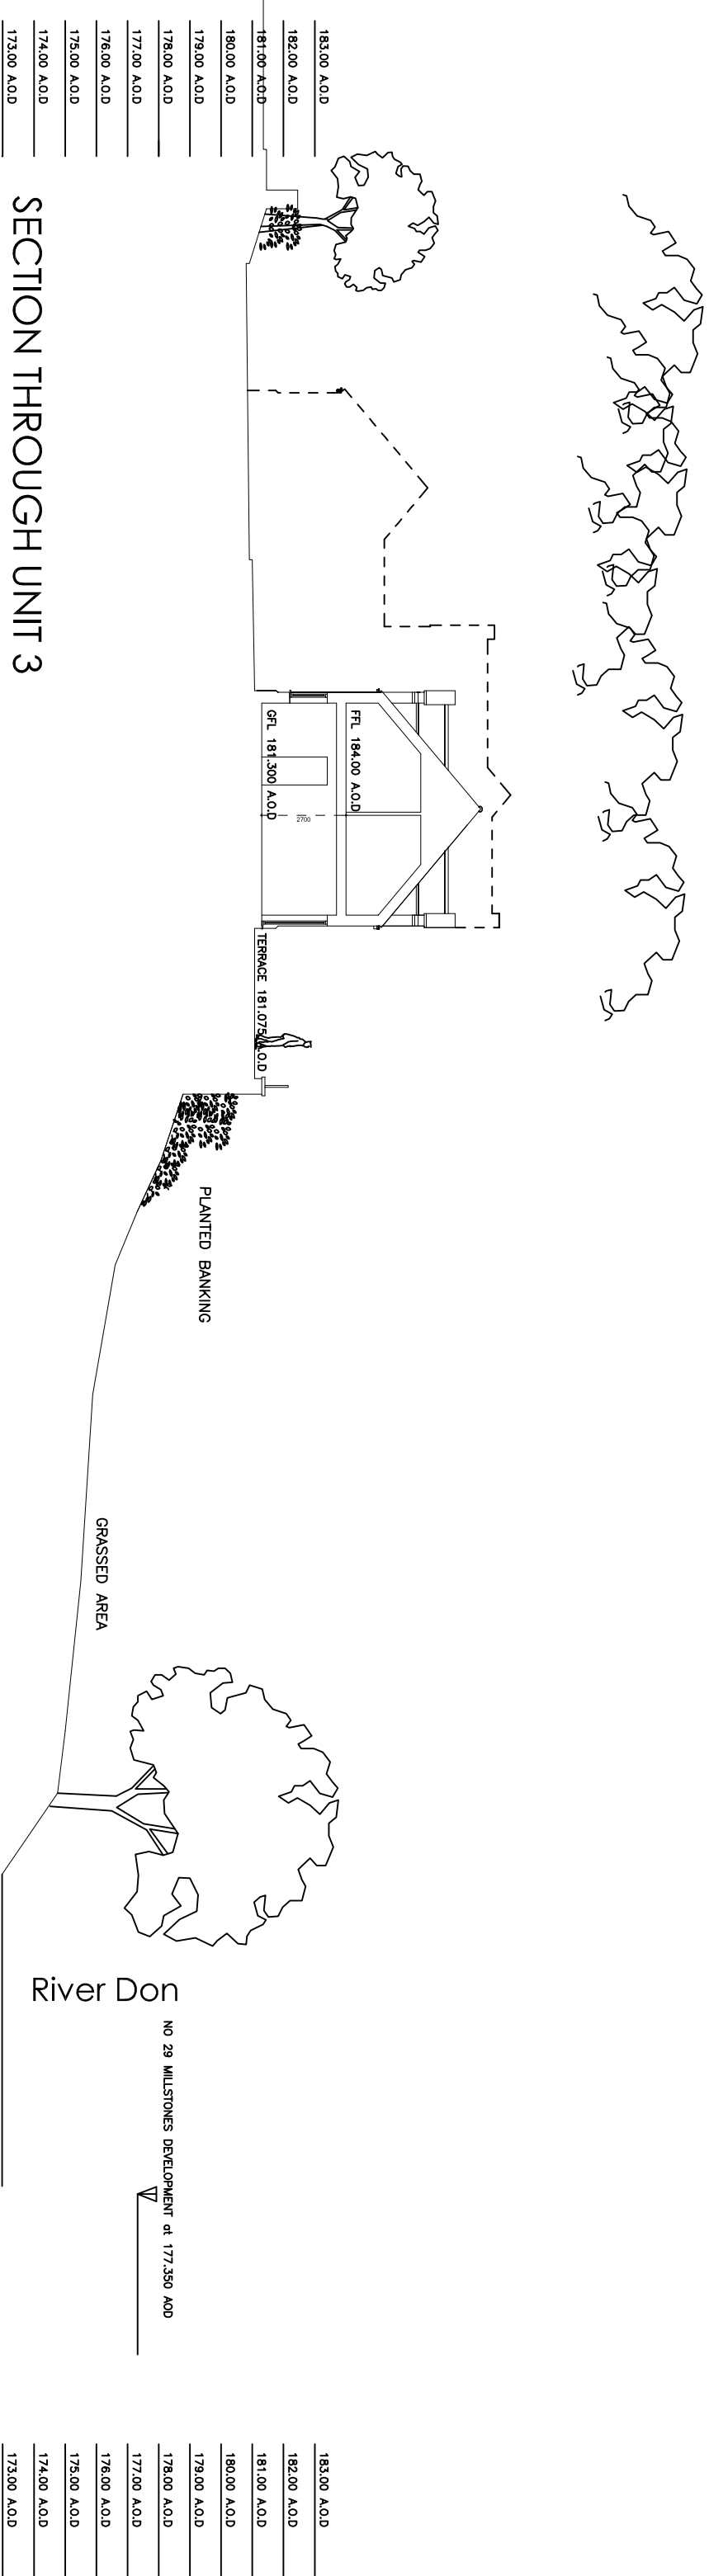


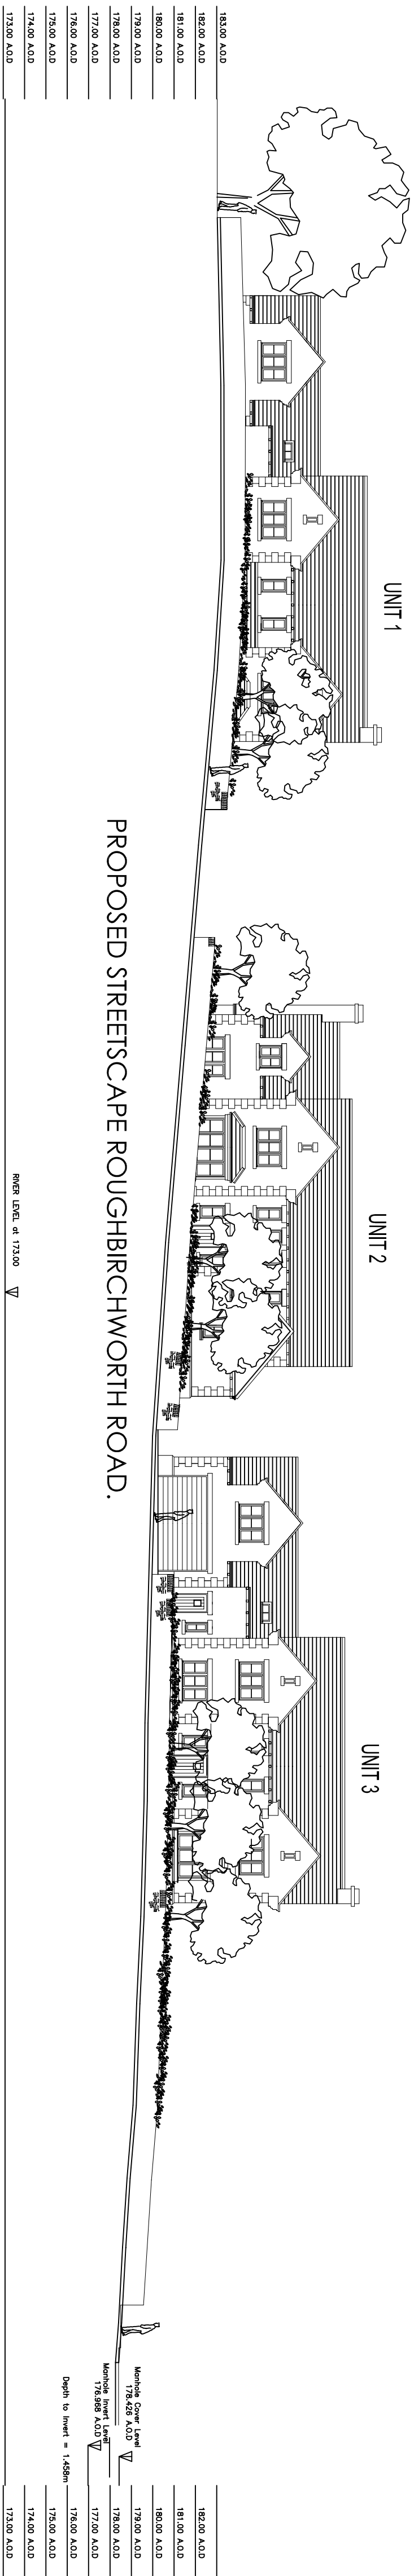

View toward South onto Roughbirchworth Lane

View East onto Roughbircworth Lane and Bower Hill

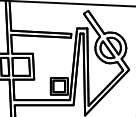

	Peach Architectural Design Ltd
Date . FEBRUARY 2014	Drawn By . SP
Job No. RBCHLN/PL/PR/02	
