
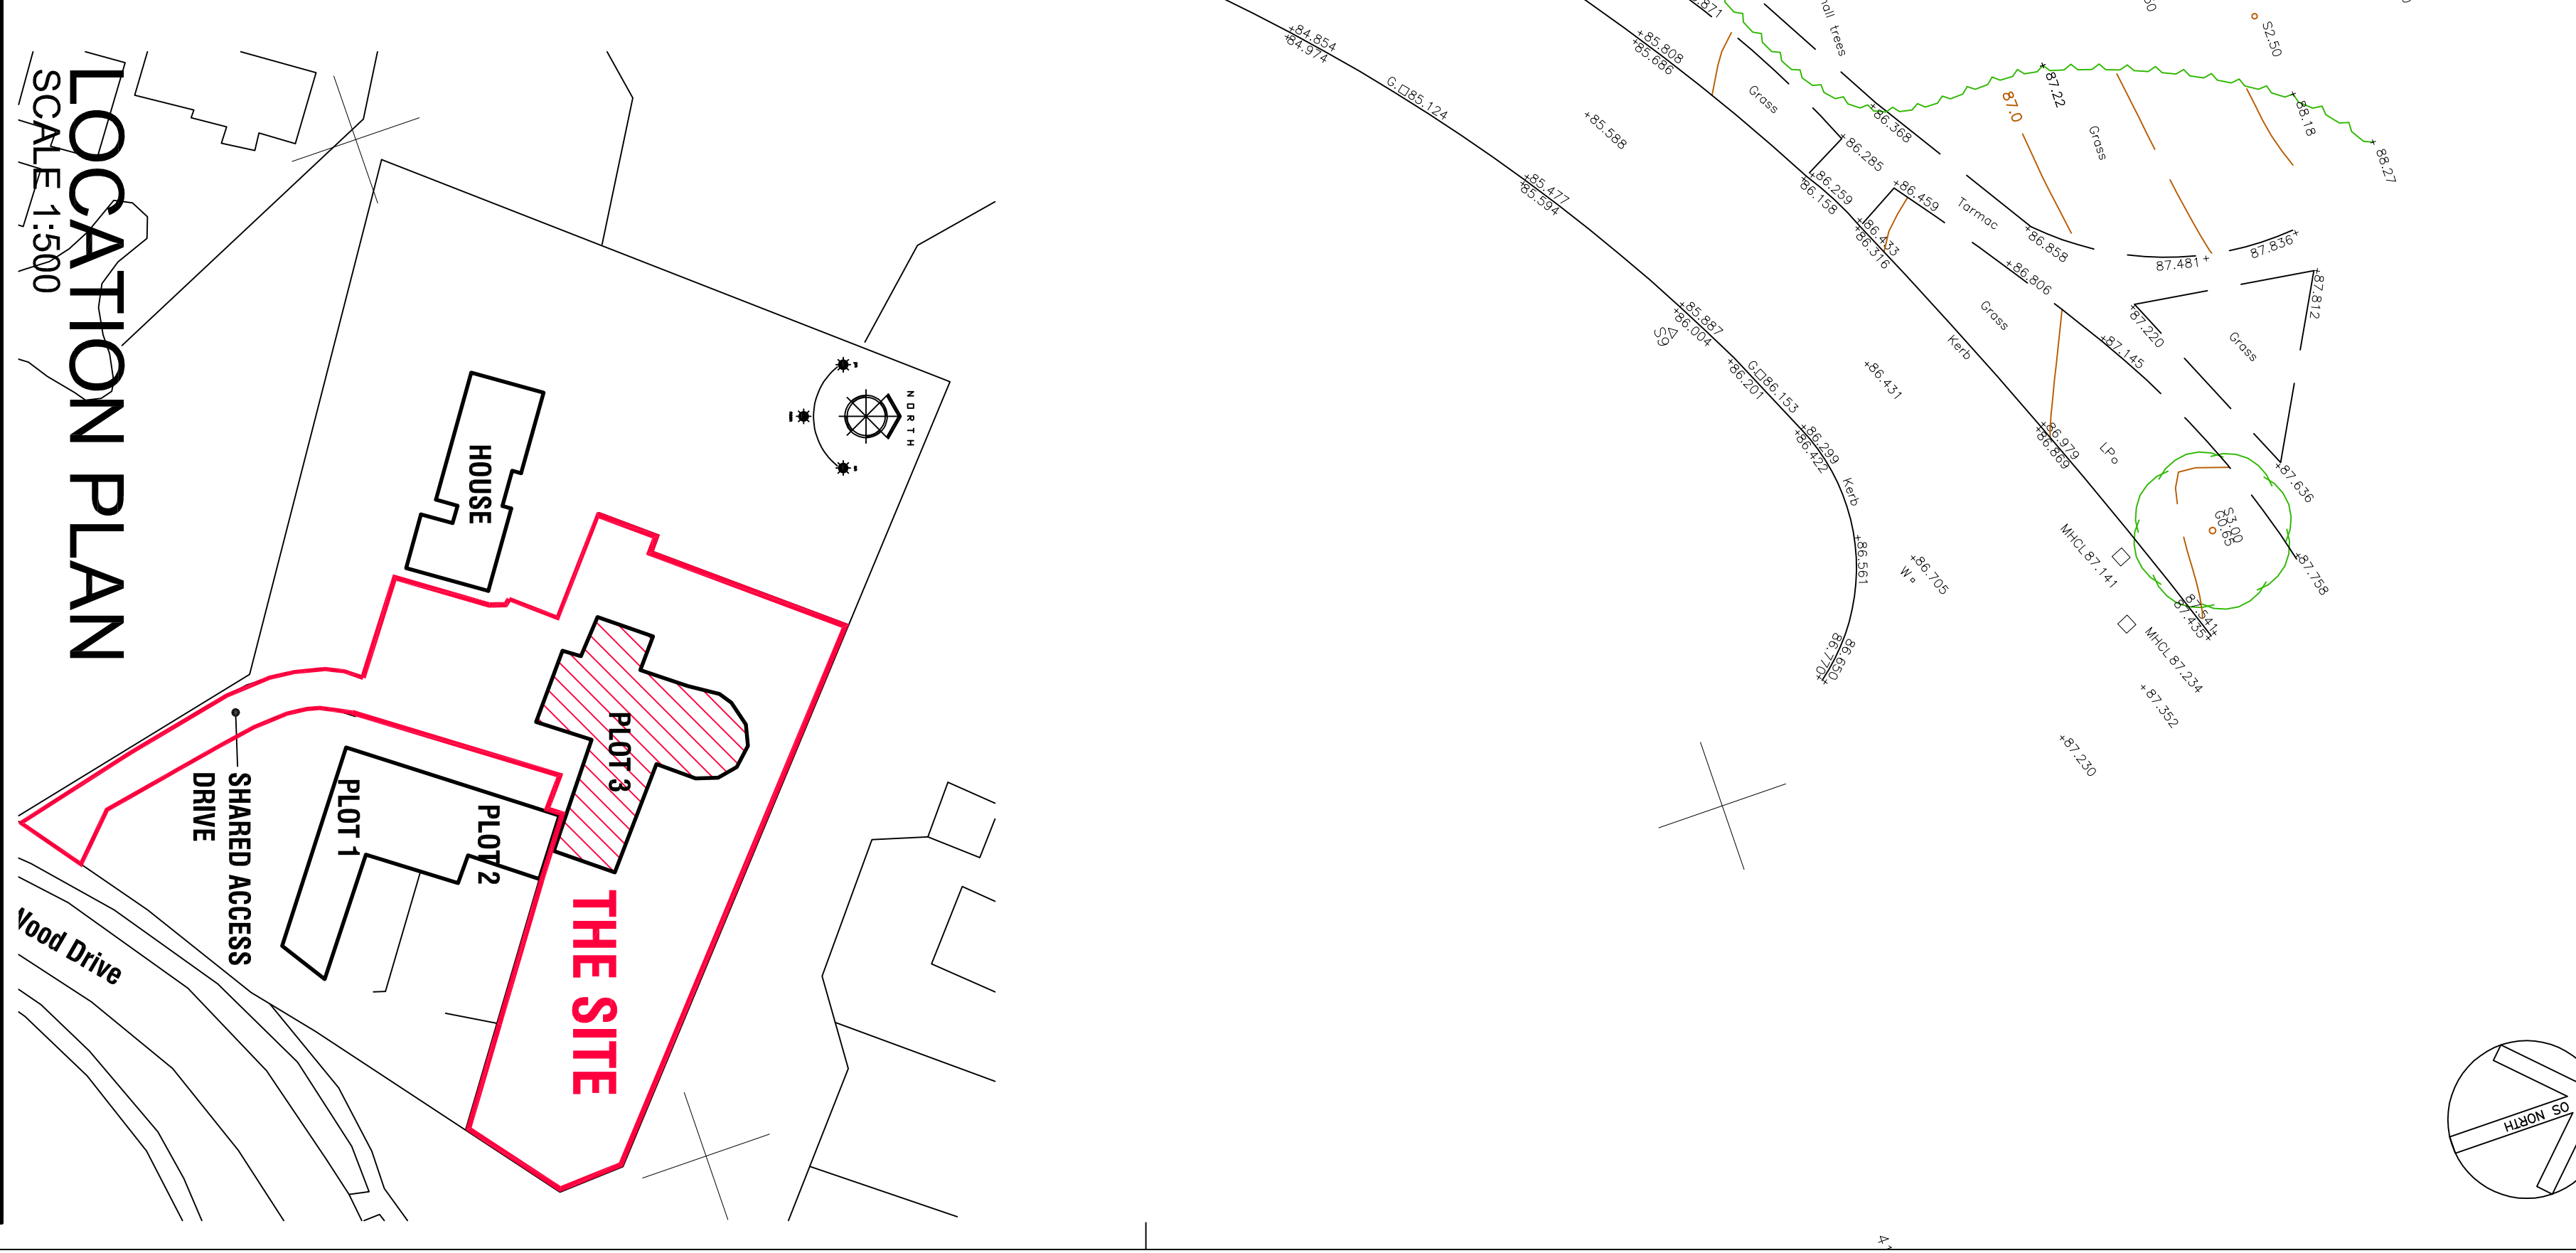


Easting	Northing	Level
432020.781	410024.537	83.904
432007.414	410049.482	85.856
432056.495	410072.446	88.412
432021.581	410088.761	88.985
432006.531	410091.345	88.971
431979.551	410071.304	87.617
431976.967	410058.140	87.262
432037.899	410017.485	83.863
432062.753	410043.989	86.057

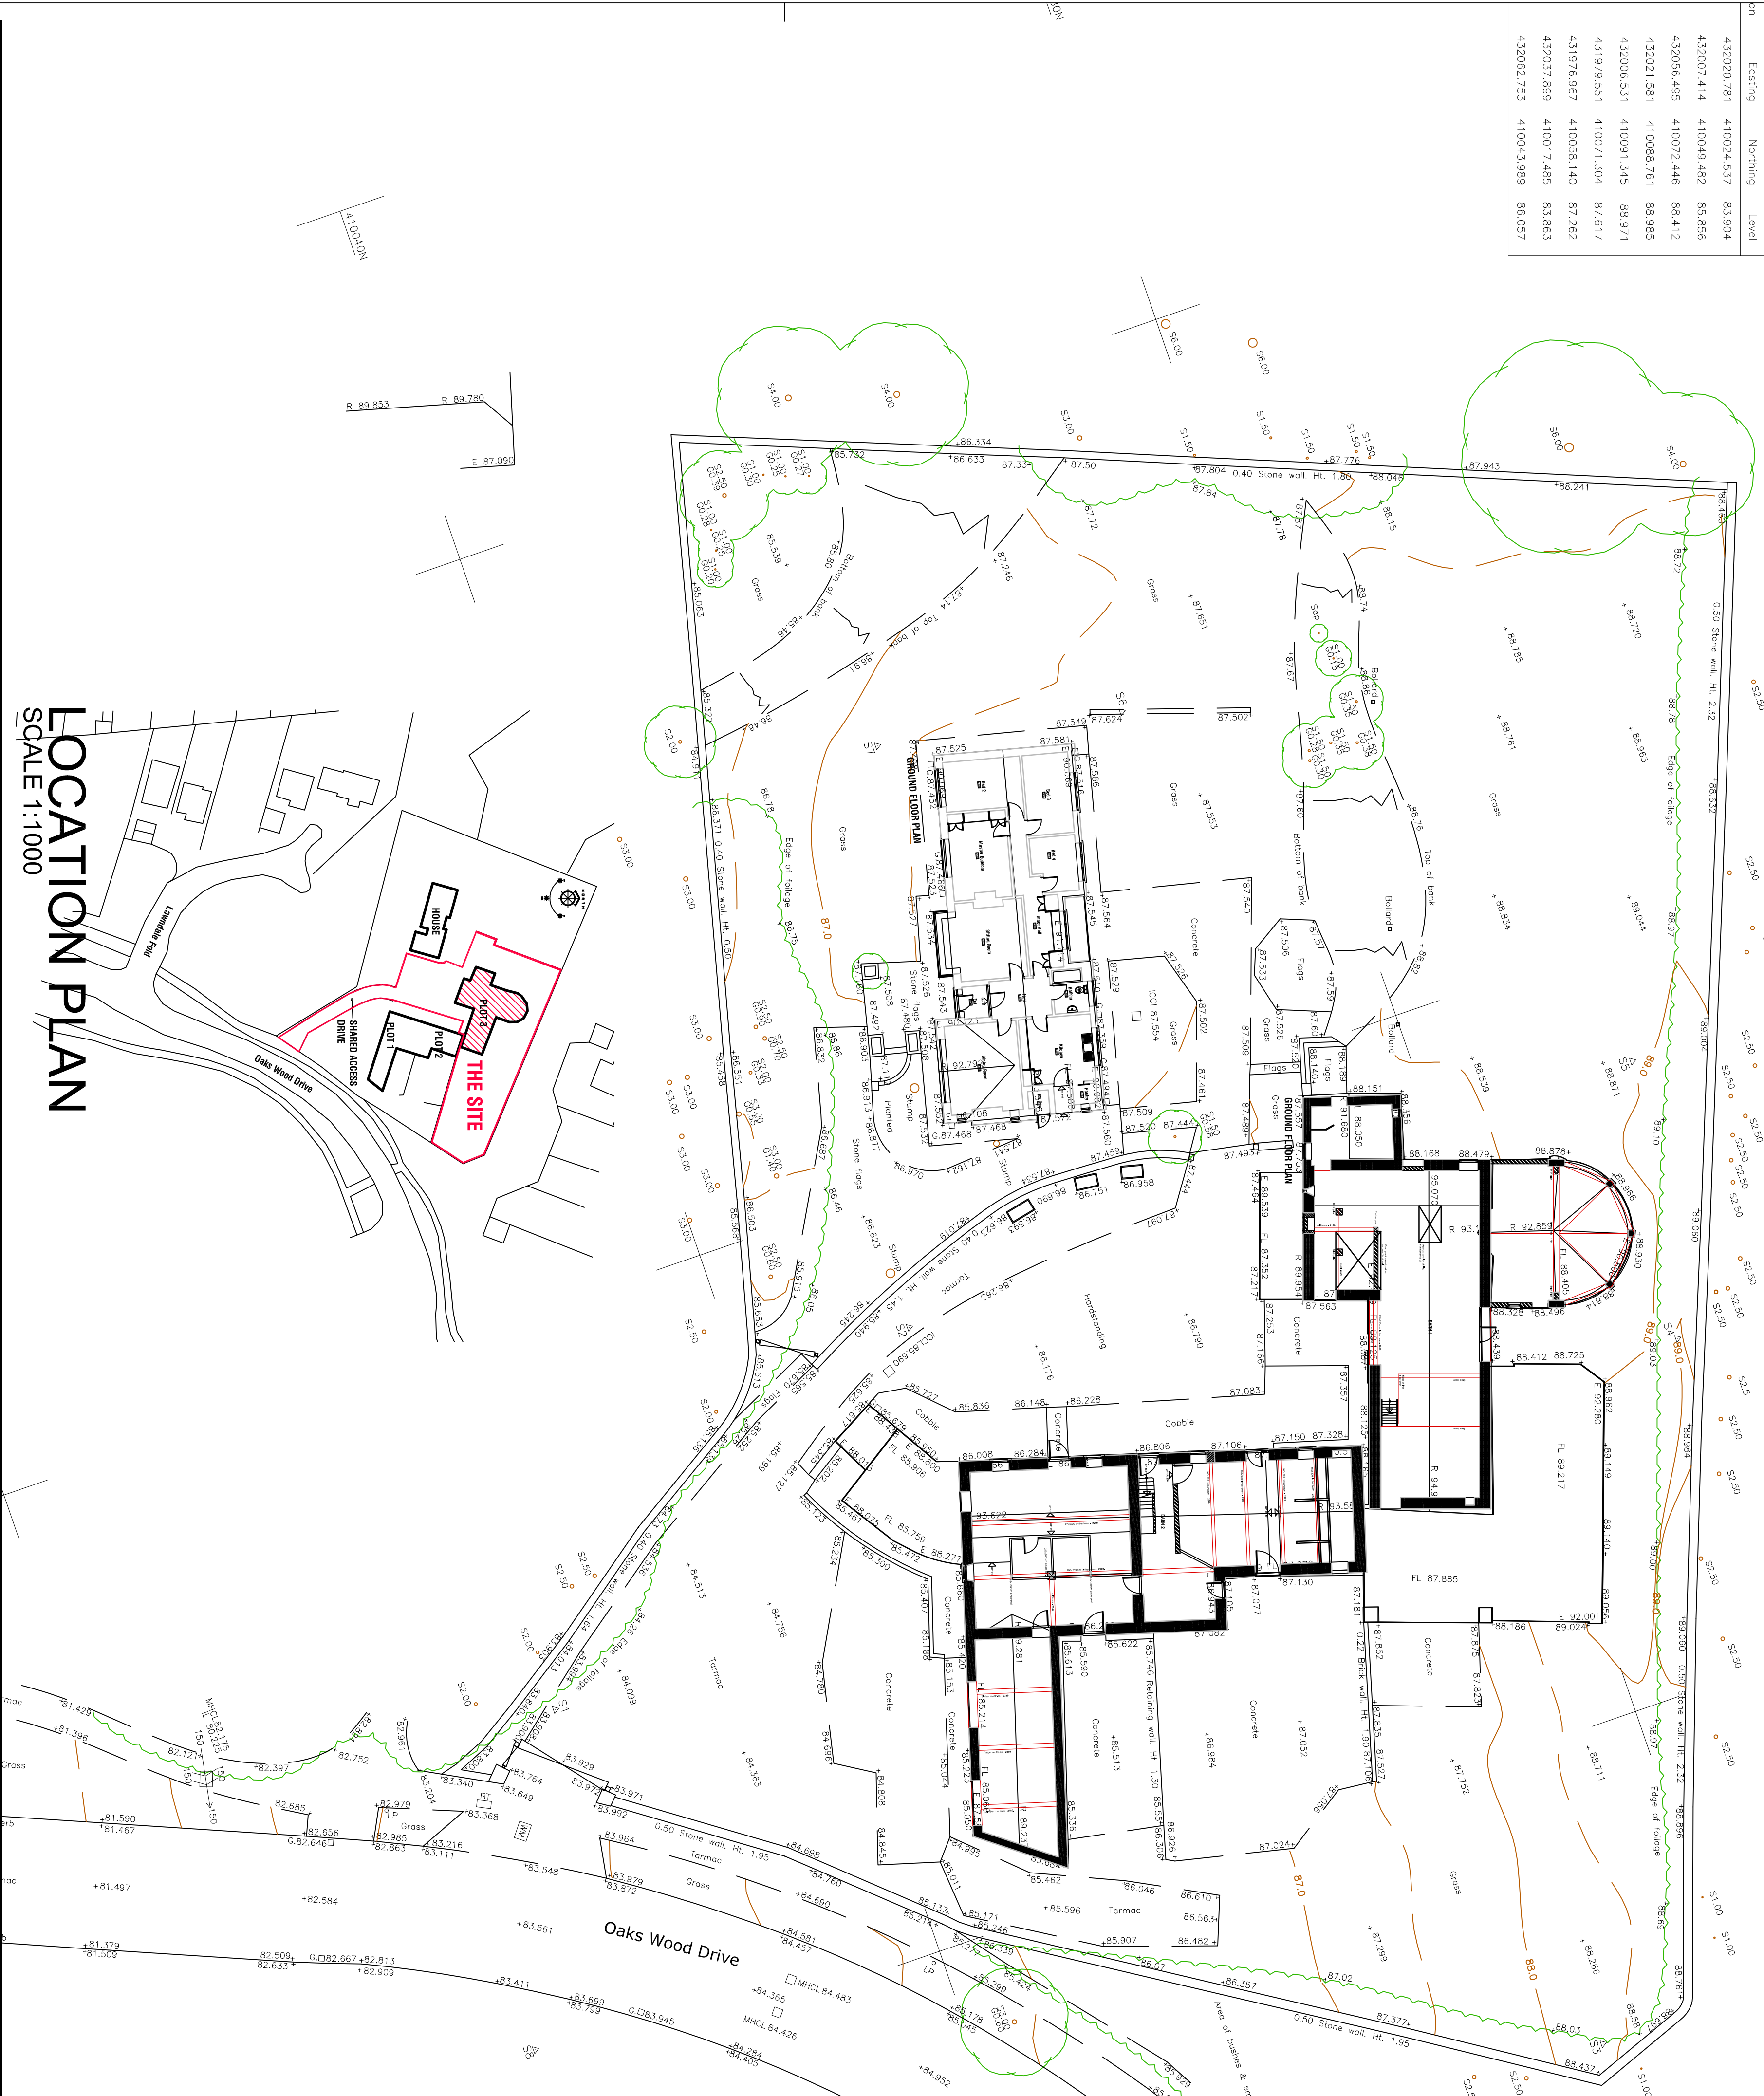

Notes:

1. THE DRAWING AND THE CONTRACTS AND PARTS THEREIN ARE THE PROPERTY OF NYP ARCHITECTURAL SERVICES LTD. AND ARE NOT TO BE USED OR REPRODUCED IN ANY MANNER WITHOUT THE WRITTEN PERMISSION OF THE FIRM.

2. CONTRACTORS AND SUB-CONTRACTORS MUST CHECK AND AGREE ALL DIMENSIONS BEFORE PREPARING SHOP DRAWINGS OR COMMENCING WORK ON SITE.

3. CONTRACTORS ARE RESPONSIBLE FOR INFORMING THE DESIGNER OF ANY DISCREPANCY, DISCOVERED ON THE DRAWING, OR BETWEEN THE DRAWING AND THE EXISTING CONDITIONS PRIOR TO COMMENCING THE STANDARD FORM OF CONTRACT IN RESPECT OF THE WORK.

4. WRITTEN DIMENSIONS ONLY ARE TO BE USED FROM THIS DRAWING. IF IN ANY DOUBT ASK FOR CLARIFICATION.

Revisions:

Date	Suffix	Description
27-06-2016	A	REVIEW MEMO

NYP ARCHITECTURAL SERVICES

The Grove, High Street, Oldbury, Bromley, S15 3JG. Tel: 01726 200898 E-mail: info@nyp.co.uk / marketing@nyp.co.uk

Project: PLOT 3 OWS FARM

Oaks Wood Drive

DARTON, BARNSELY

Client: MR P LISTER

Drawing: TOPOGRAPHICAL SURVEY

Block Plan & Location Plan

Date: APRIL 2016

Ref: 02/31

Scale: AS INDICATED

Dwg. No. PLO2

Rev. A

SHEET SIZE A1

NYP

Chartered Institute of Registered Practise