



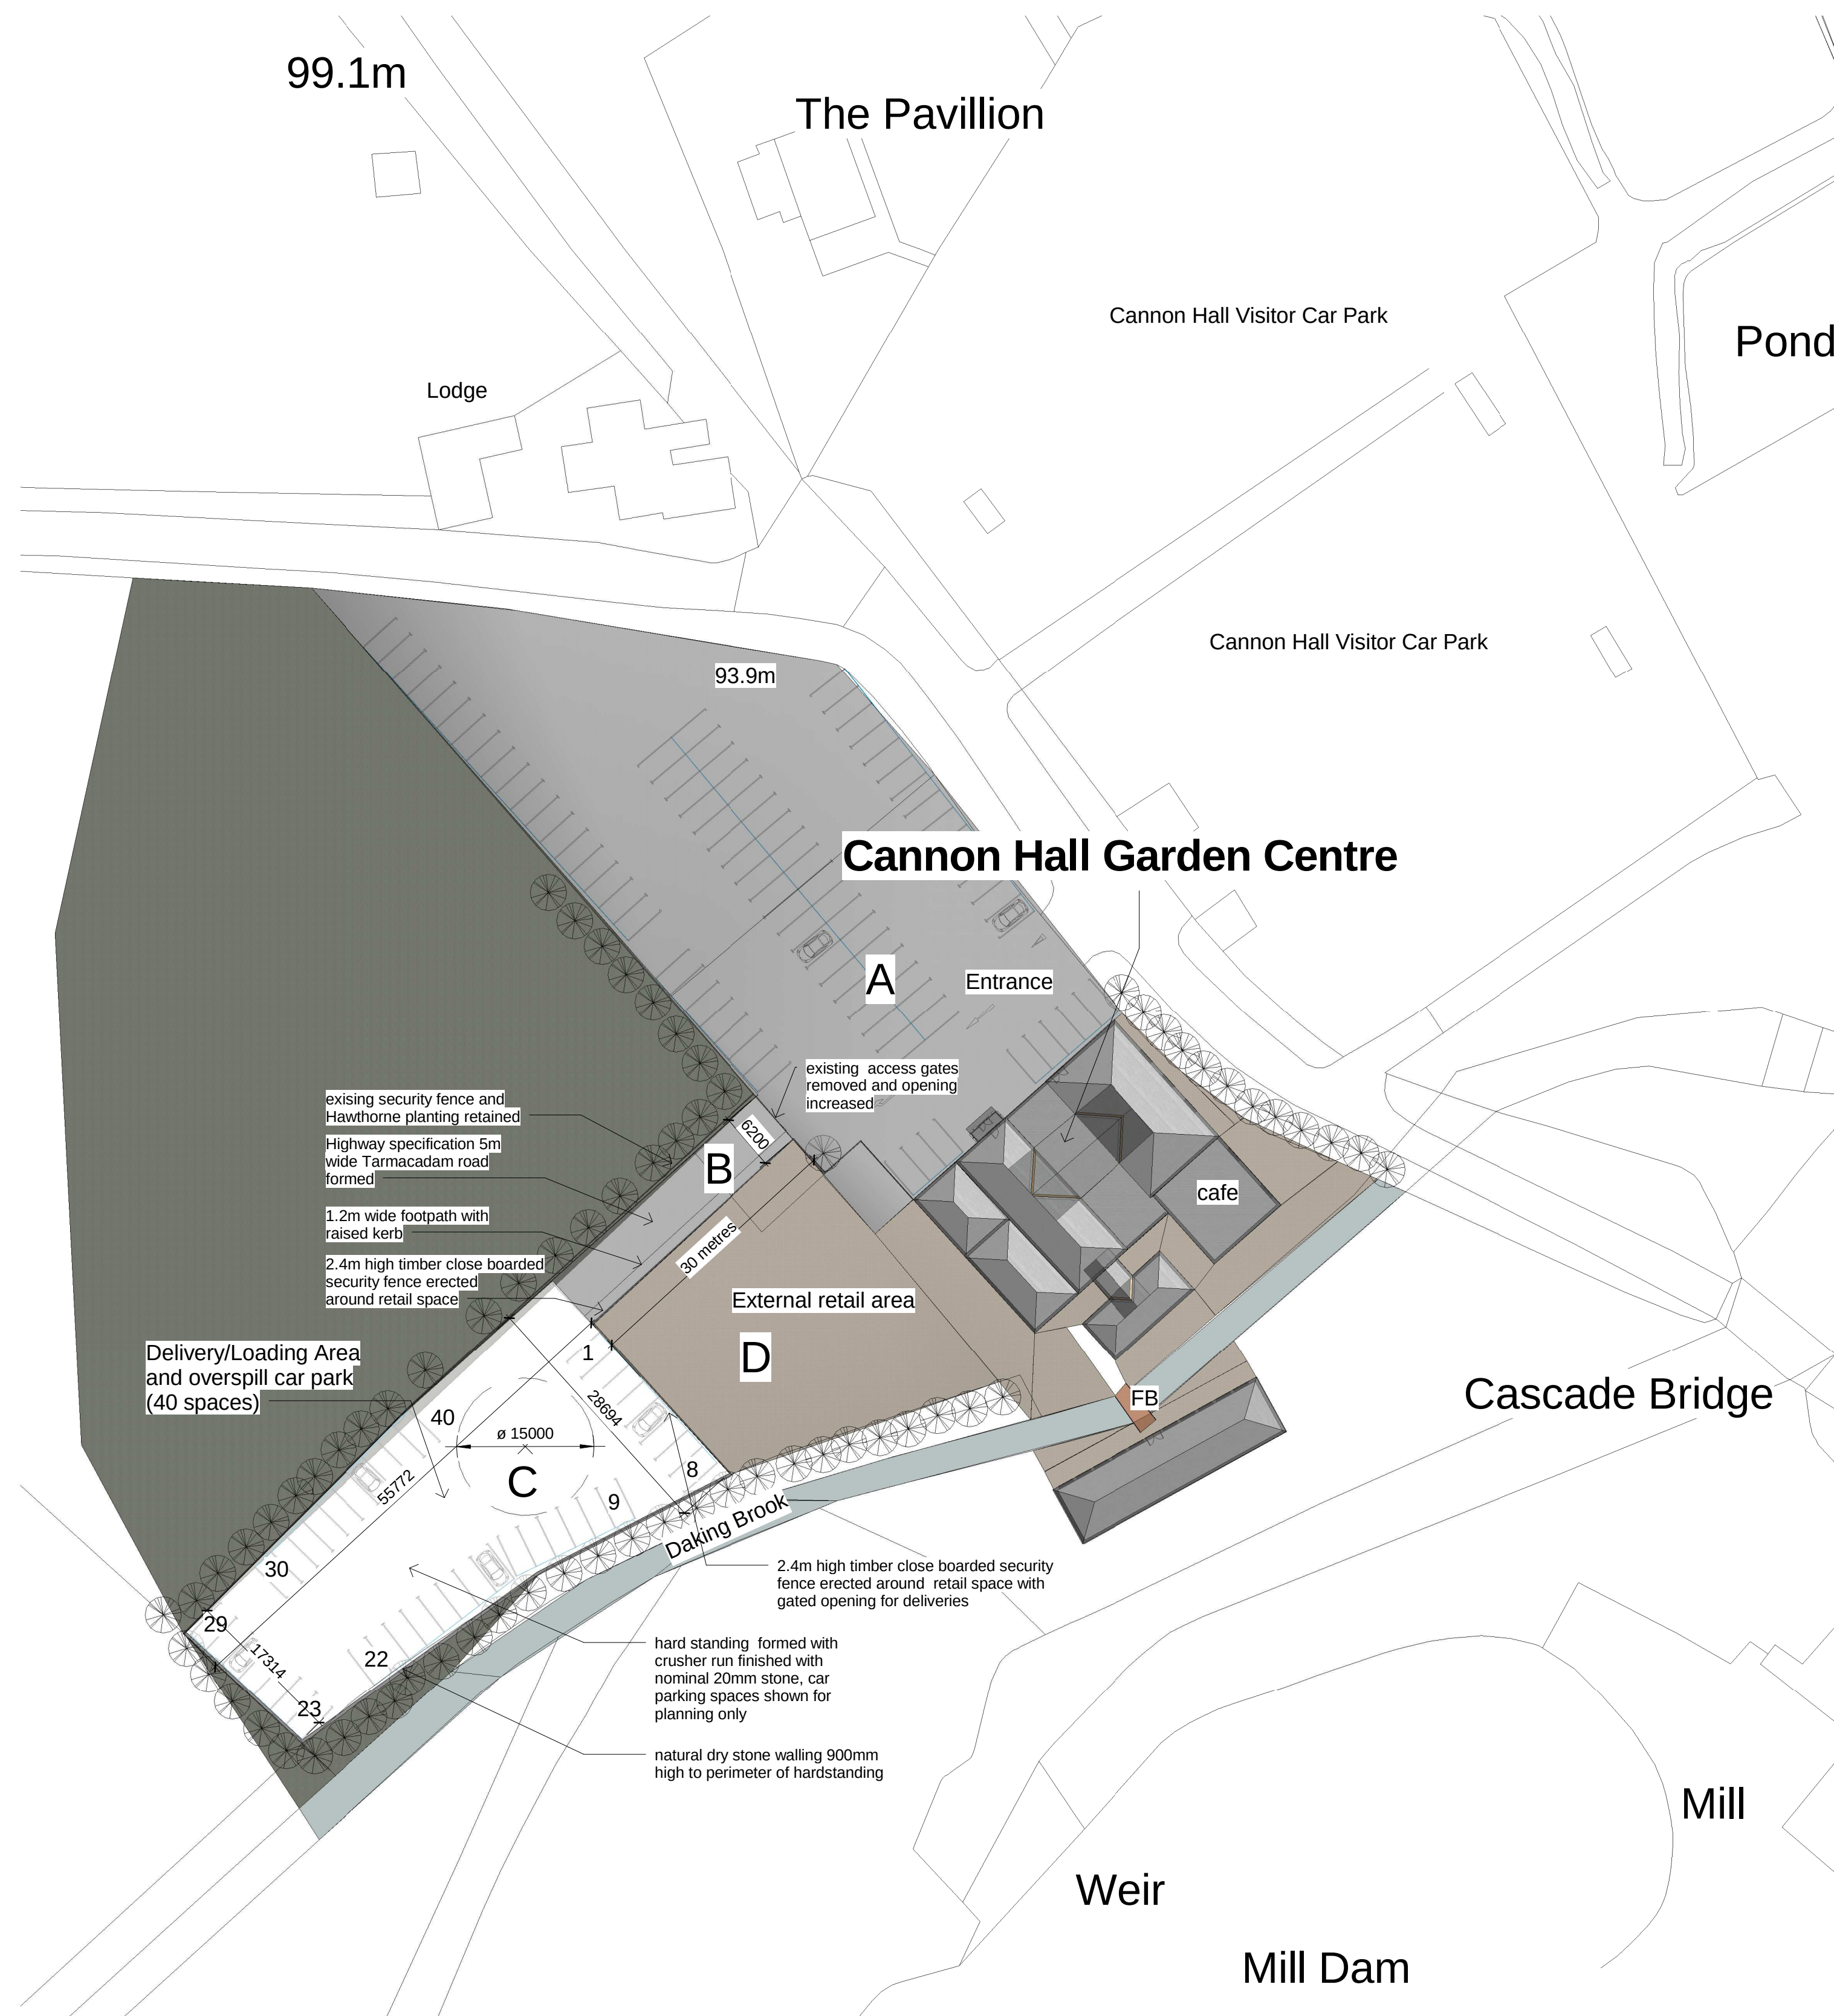

1 Site
1 : 500

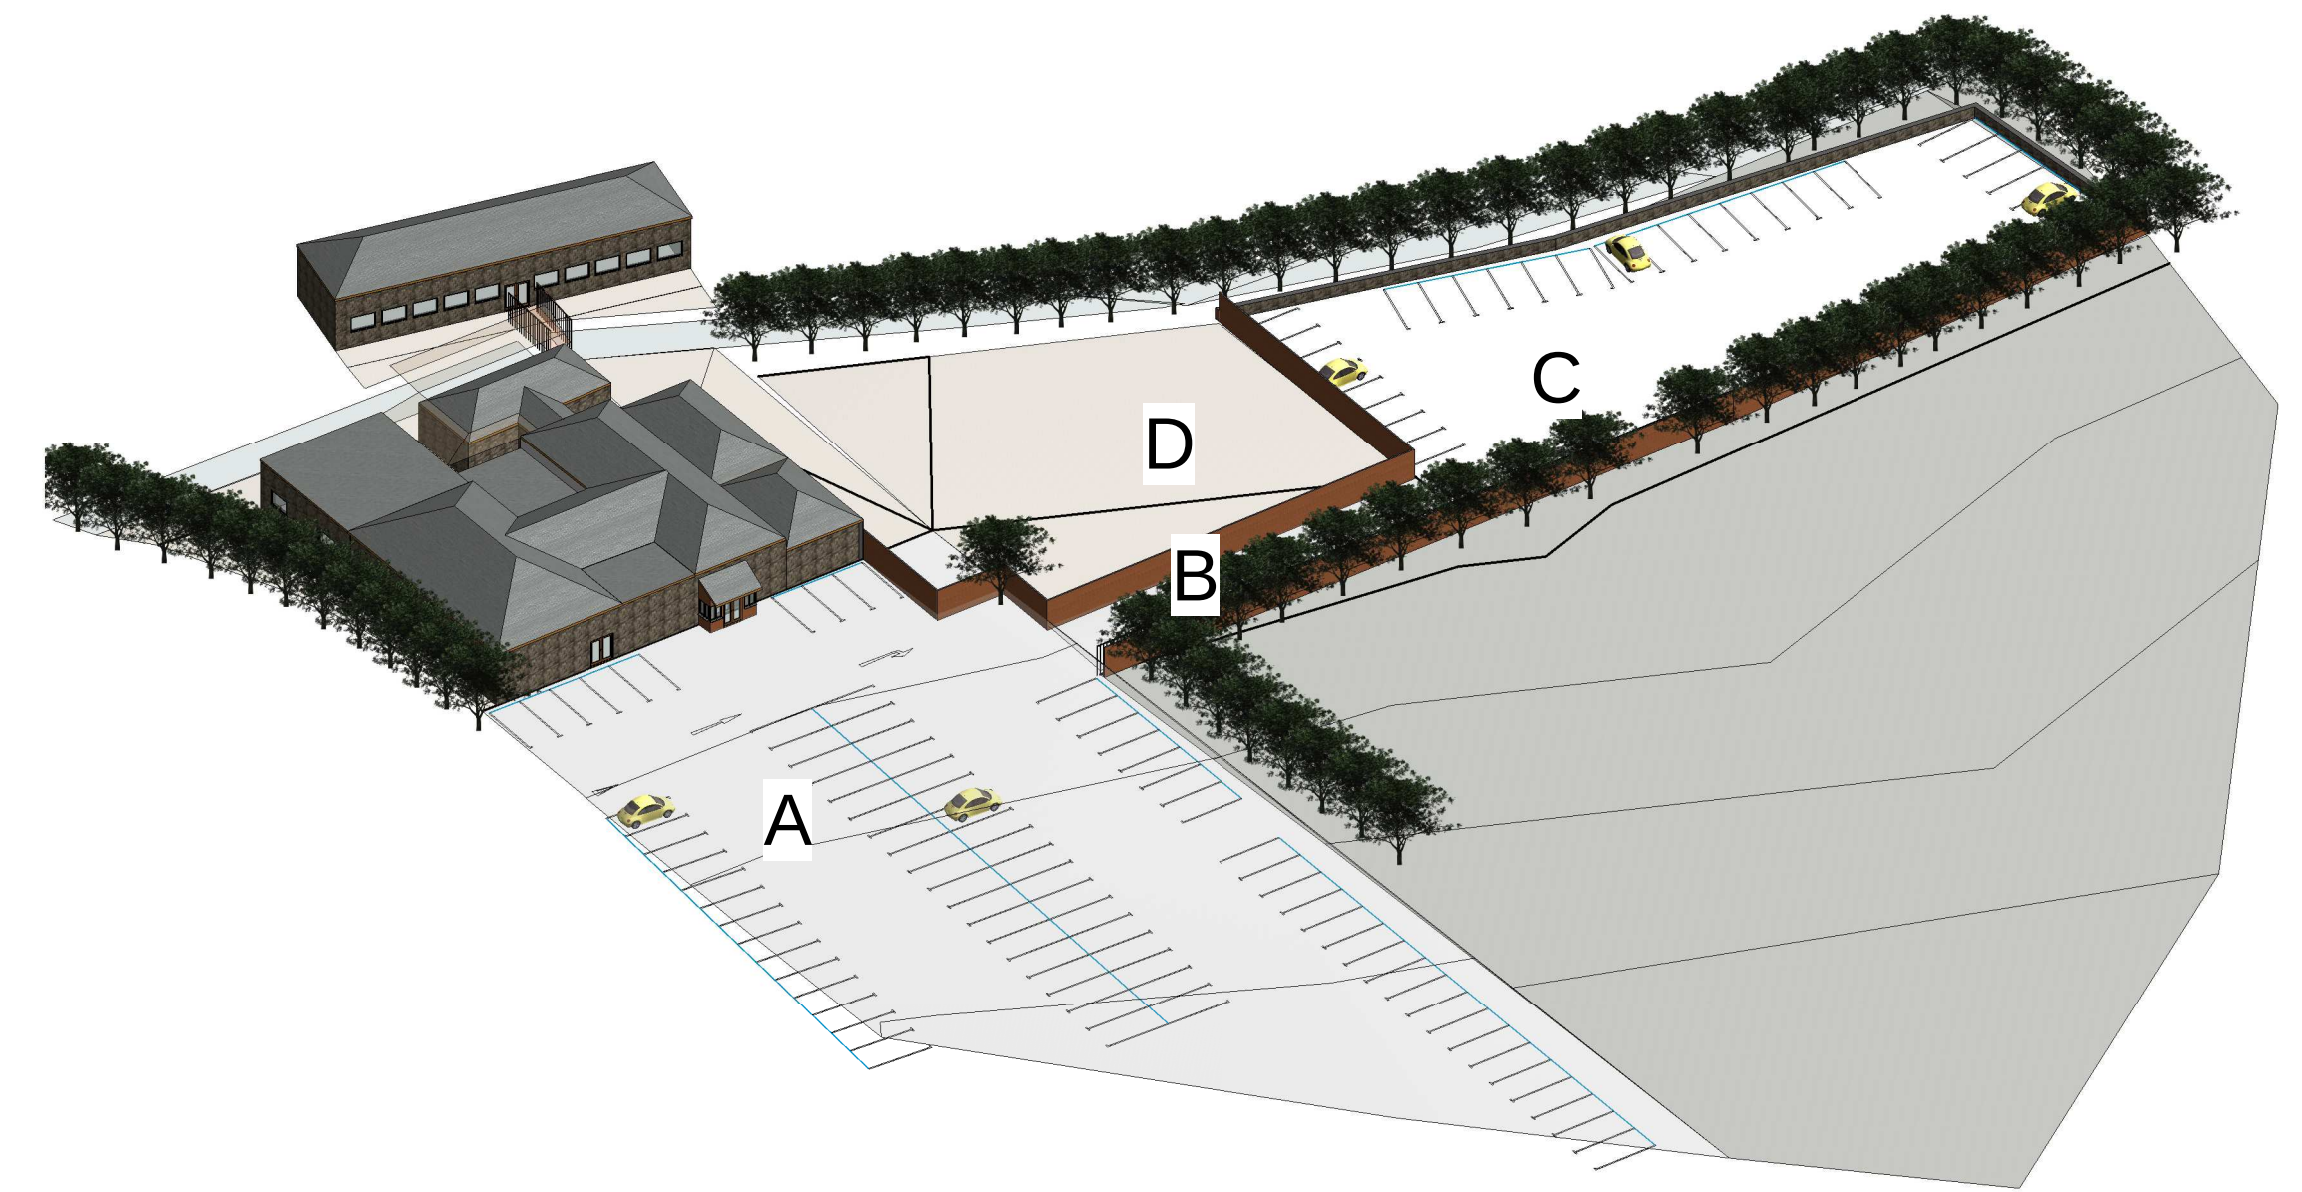

2 {3D}

A - Existing Car Park

B - New access road with foot path

C - New Delivery/Unloading Area

D - Existing external Retail Space altered/fenced off



DM-Eco Design

Surveying - Design - Project Management
Tel: 07879627547 - E-mail: enq@dm-eco.co.uk

TITLE
Alterations to Provide Delivery/Unloading Area & Overspill Parking within existing Boundary of Cannon Hall Garden Centre

CLIENT
Cannon Hall Garden Centre, Bark House Lane, Barnsley, S75 4AT

DRAWN BY
DM

DATE
09/05/15

SCALE (@ A1)
1 : 500 Planning

DRAWING NUMBER
A102

REV