



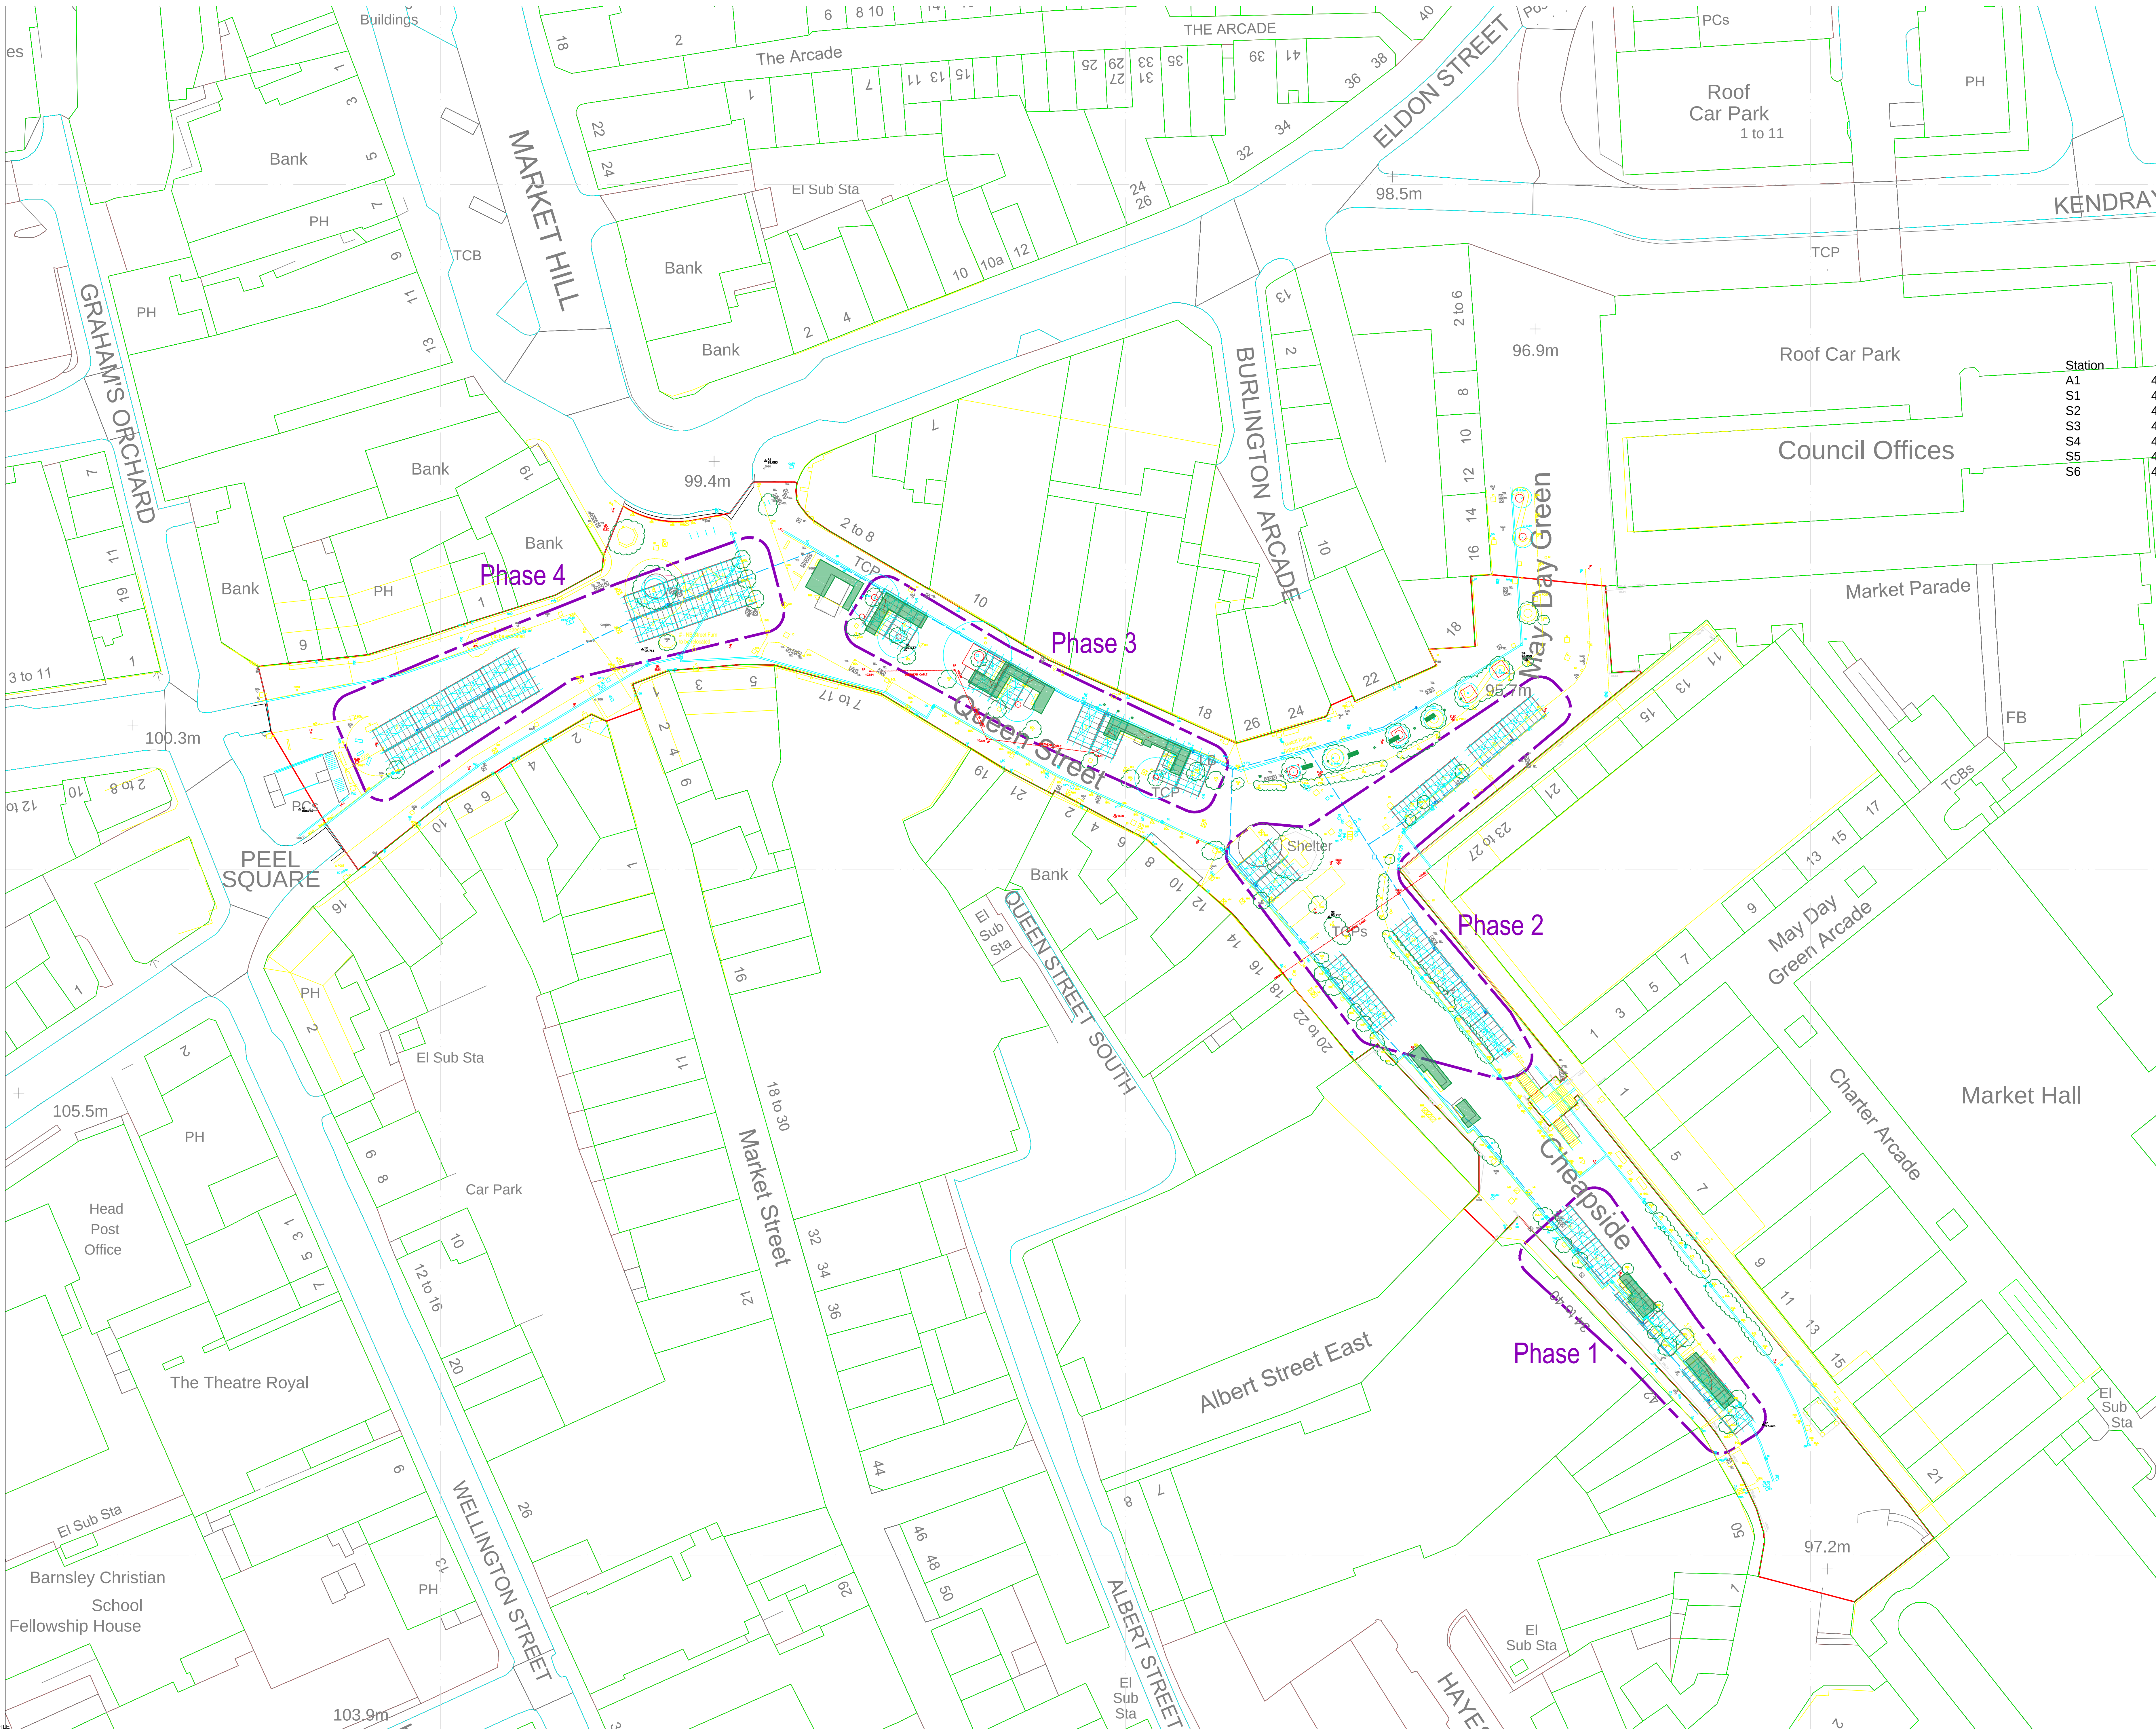

-  Items to be removed from site
-  Planters to be removed
-  Relocated bollard position
-  New bench (supplied by markets)

This map is reproduced from Ordnance Survey material with the permission of Ordnance Survey on behalf of the Controller of Her Majesty's Stationery Office © Crown copyright. Unauthorised reproduction infringes Crown copyright and may lead to prosecution or civil proceedings. 100022264 (2009).

Rev.	By	Amendments	Date

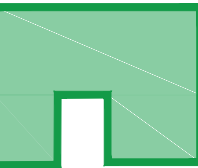

Project
**Outdoor Market
Stall Location**

Drawing title
Site Clearance

Scale	Drawn	Checked	Date
SCALE	NL		June 14
Drawing No.	Revision		
H/NL/CHEAP/SC/1	File		

D. Pownall BEng CEng MICE FCIHT
Head of Highways Engineering and Transportation
Westgate Plaza One, Westgate
Barnsley S70 2DR.
Tel. (01226) 770770 Fax. (01226) 772222