



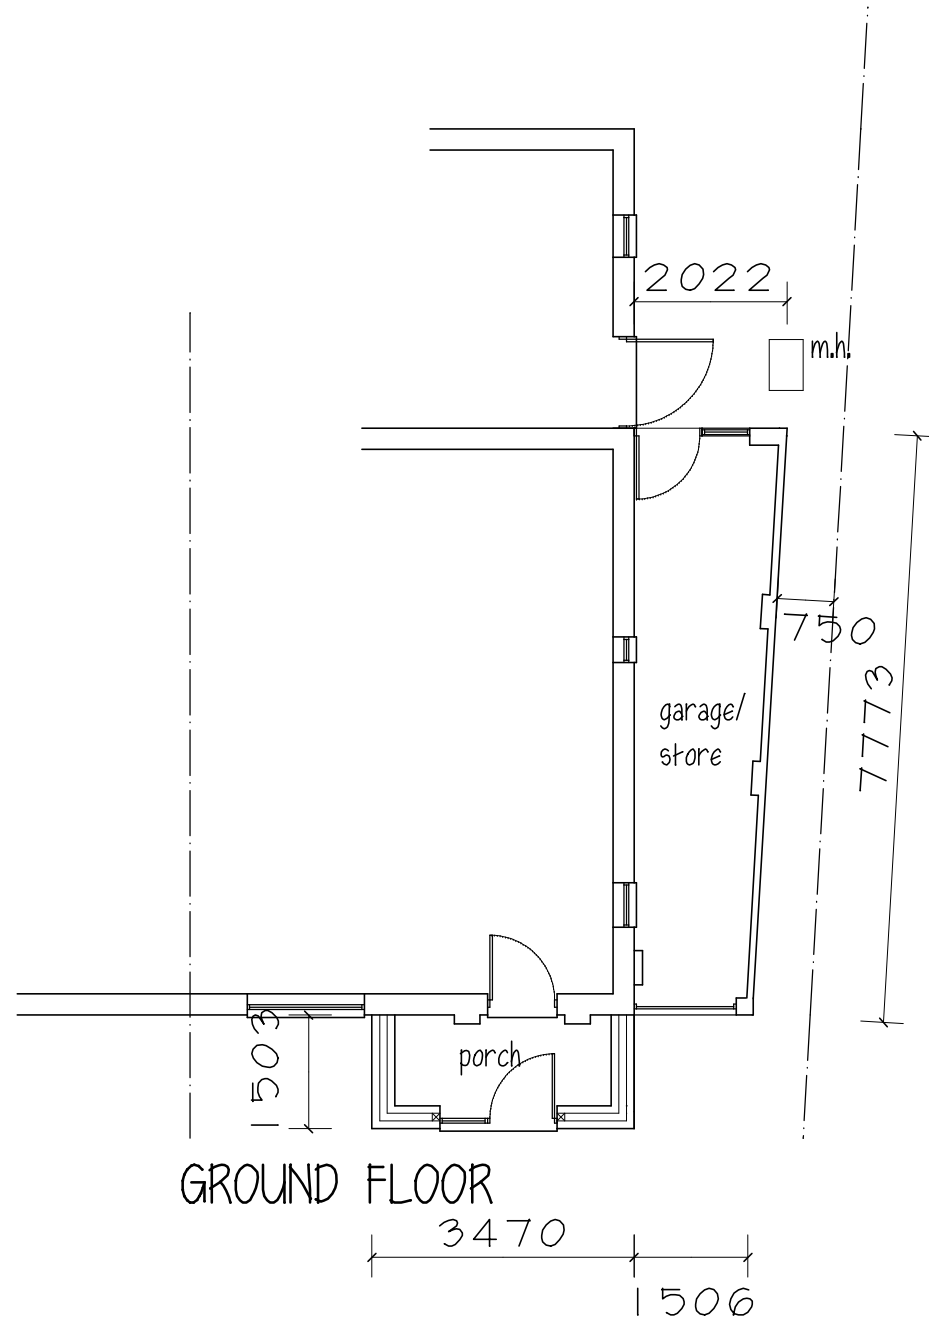


GROUND FLOOR

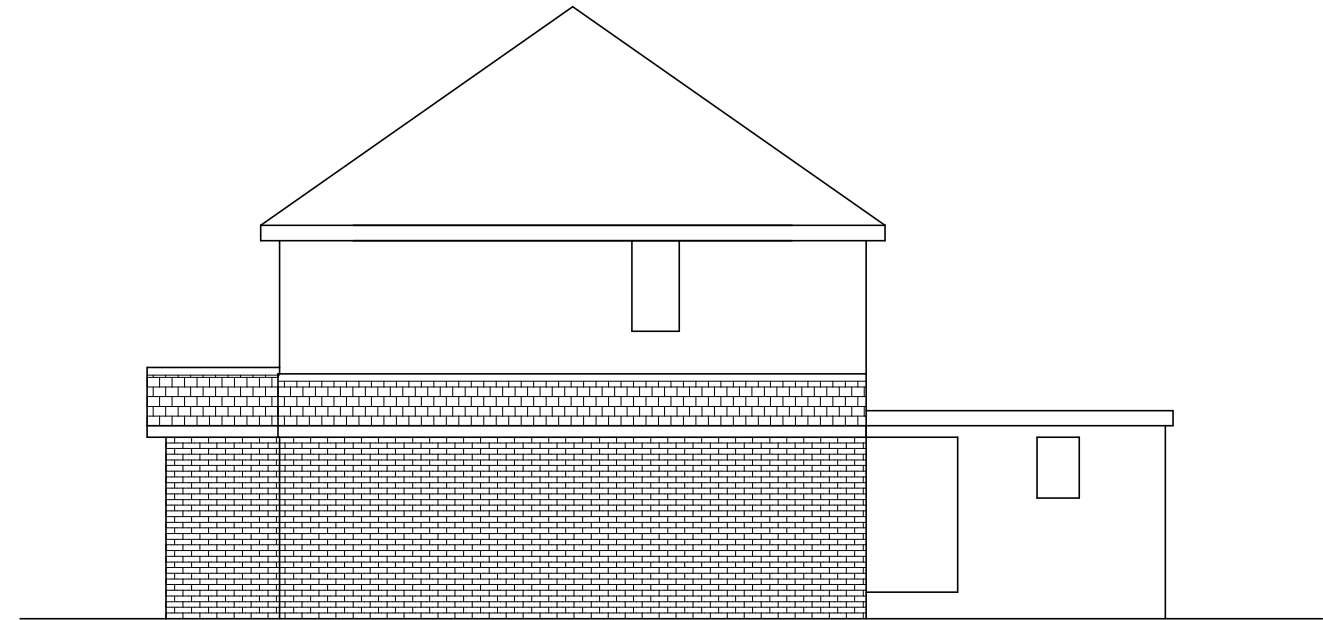


SIDE ELEVATION


WALLS - brick to match
ROOF - tiles to match

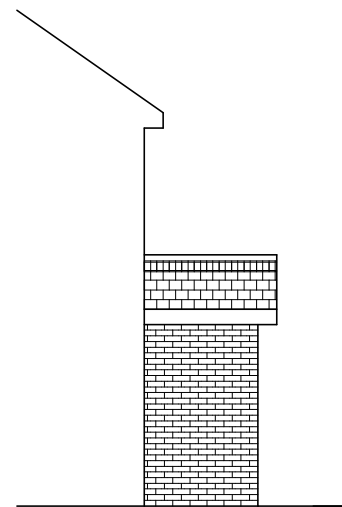

SIDE ELEVATION

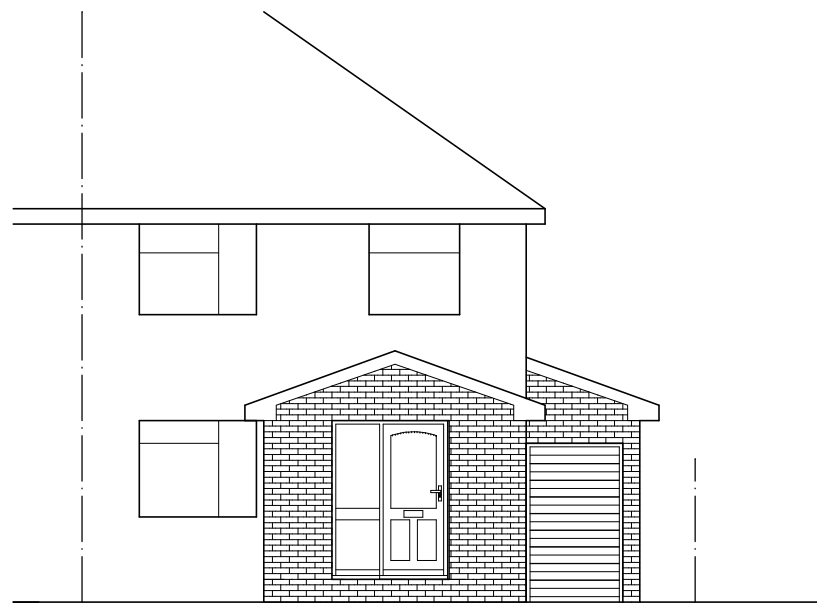

FRONT ELEVATION

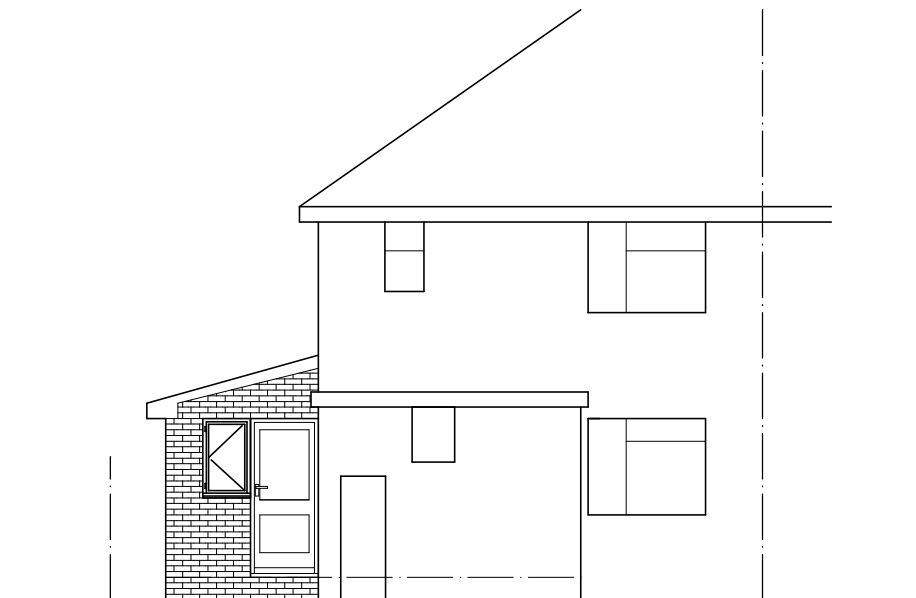

REAR ELEVATION

Mrs A YOUNGS

PROPOSED PORCH &
SIDE EXTENSION
85 WINGFIELD RD.
ATHERSLEY SOUTH

SKETCH PLAN & ELEVATIONS

1:100@A3 APRIL 24 Rev B

Peter Thompson

"Linwood"

Barnsley Road


Dodworth

Barnsley S75 3JR

e-mail peter-thompson@hotmail.co.uk

telf. 01226 201391

m. 07973251730

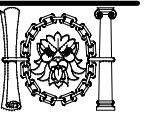

M.C.I.A.T.