



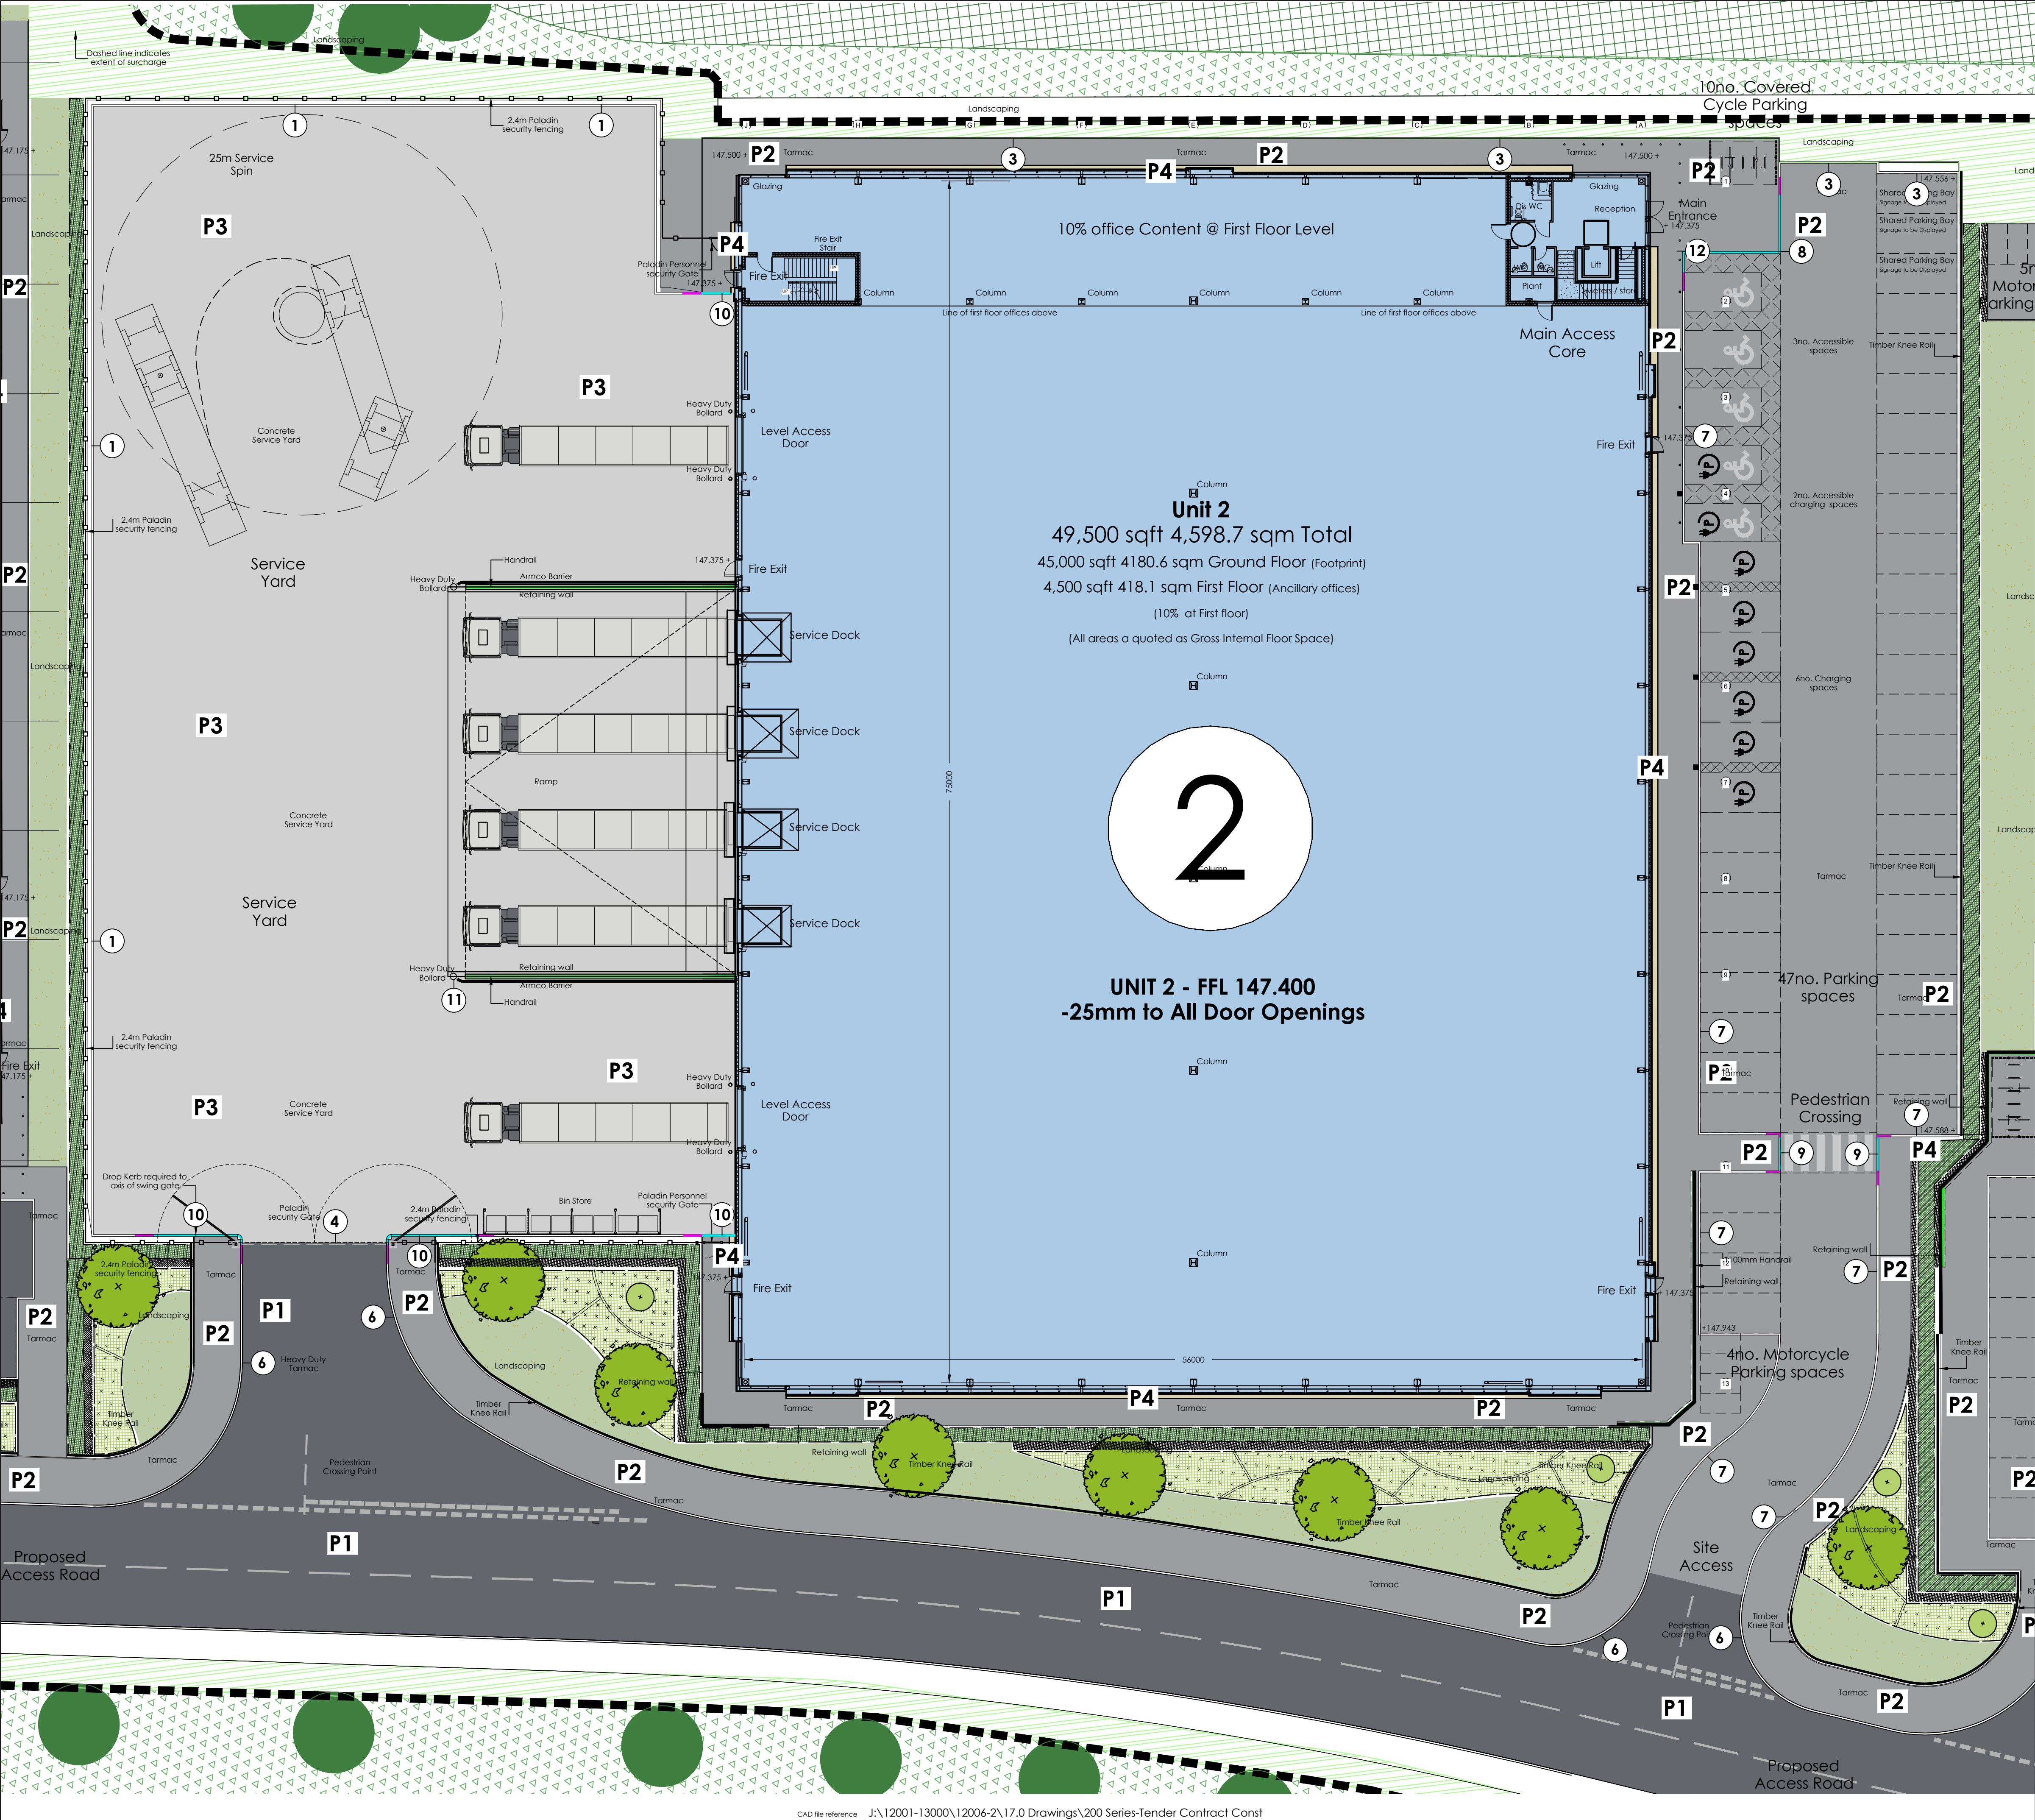

DO NOT SCALE FROM THIS DRAWING.
VERIFY ALL DIMENSIONS AND SETTING OUT ON
SITE. NOTIFY ANY DISCREPANCIES TO THE
ARCHITECT.
FOR HEALTH & SAFETY INFORMATION, REFER TO
HEALTH & SAFETY RISK ASSESSMENTS.
FOR STRUCTURAL DETAILS REFER TO THE
CONSULTING STRUCTURAL & CIVIL
ENGINEERING DETAILED DESIGN DRAWINGS &
SPECIFICATIONS.
FOR M+E INFORMATION, REFER TO M+E
ENGINEERS AND SUB CONTRACTOR'S DESIGN
DRAWINGS & SPECIFICATIONS.
**NOTE: DRAWING UPDATED TO CONSTRUCTION
BUT IS SUBJECT TO ALTERATION ONCE
STEELWORK, GLAZING & CLADDING DETAILS
RECEIVED**

DRAWING TO BE READ IN CONJUNCTION WITH THP DRAWING 12006-2-209-3	
Key	
P1	High density black top tarmacadam surface finish to structural engineers specification
P2	Black top tarmacadam surface finish to structural engineers specification
P3	High Density Concrete (Service yard) to structural engineers specification
P4	Building Gravel Margin with Pin Kerb, to be set 150mm from outer cladding
	Drop Kerb
	Transition Kerb
	Retaining Wall

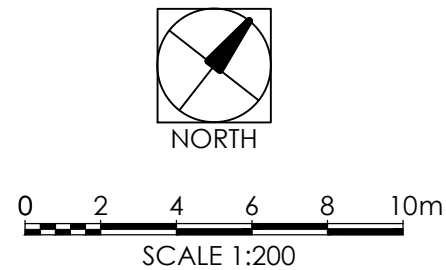

Project Title	PROPOSED INDUSTRIAL DEVELOPMENT		
	Dearne Valley Parkway Rockingham Barnsley		
Client	Eos Inc. Ltd		
Status	CONSTRUCTION		
Scale	1:200	Drawing Size	A1
Date	DEC 21'	Drawn By	SDH
		Checked	JH
Drawing Title: Unit 2 - Proposed External Finishes			
Job-Dwg No: 12006-2 (T) - 208-2			
Rev: D			
2 St. Johns North, Wakefield, WF1 3QA t. 01924 291800 Carvers Warehouse, 77 Dale Street, Manchester, M1 2HG t. 0161 2386555 The Old Rectory, 79 High Street, Newport Pagnall, MK16 6AB t. 01908 211577 101 London Road, Reading, RG1 8BY t. 0118 9507700 10 Gess Court, St Christophers Place, London, W1U 1JJ t. 0207 4091215			
THE HARRIS PARTNERSHIP ARCHITECTS www.harrispartnership.com			