PROPOSED PLAN

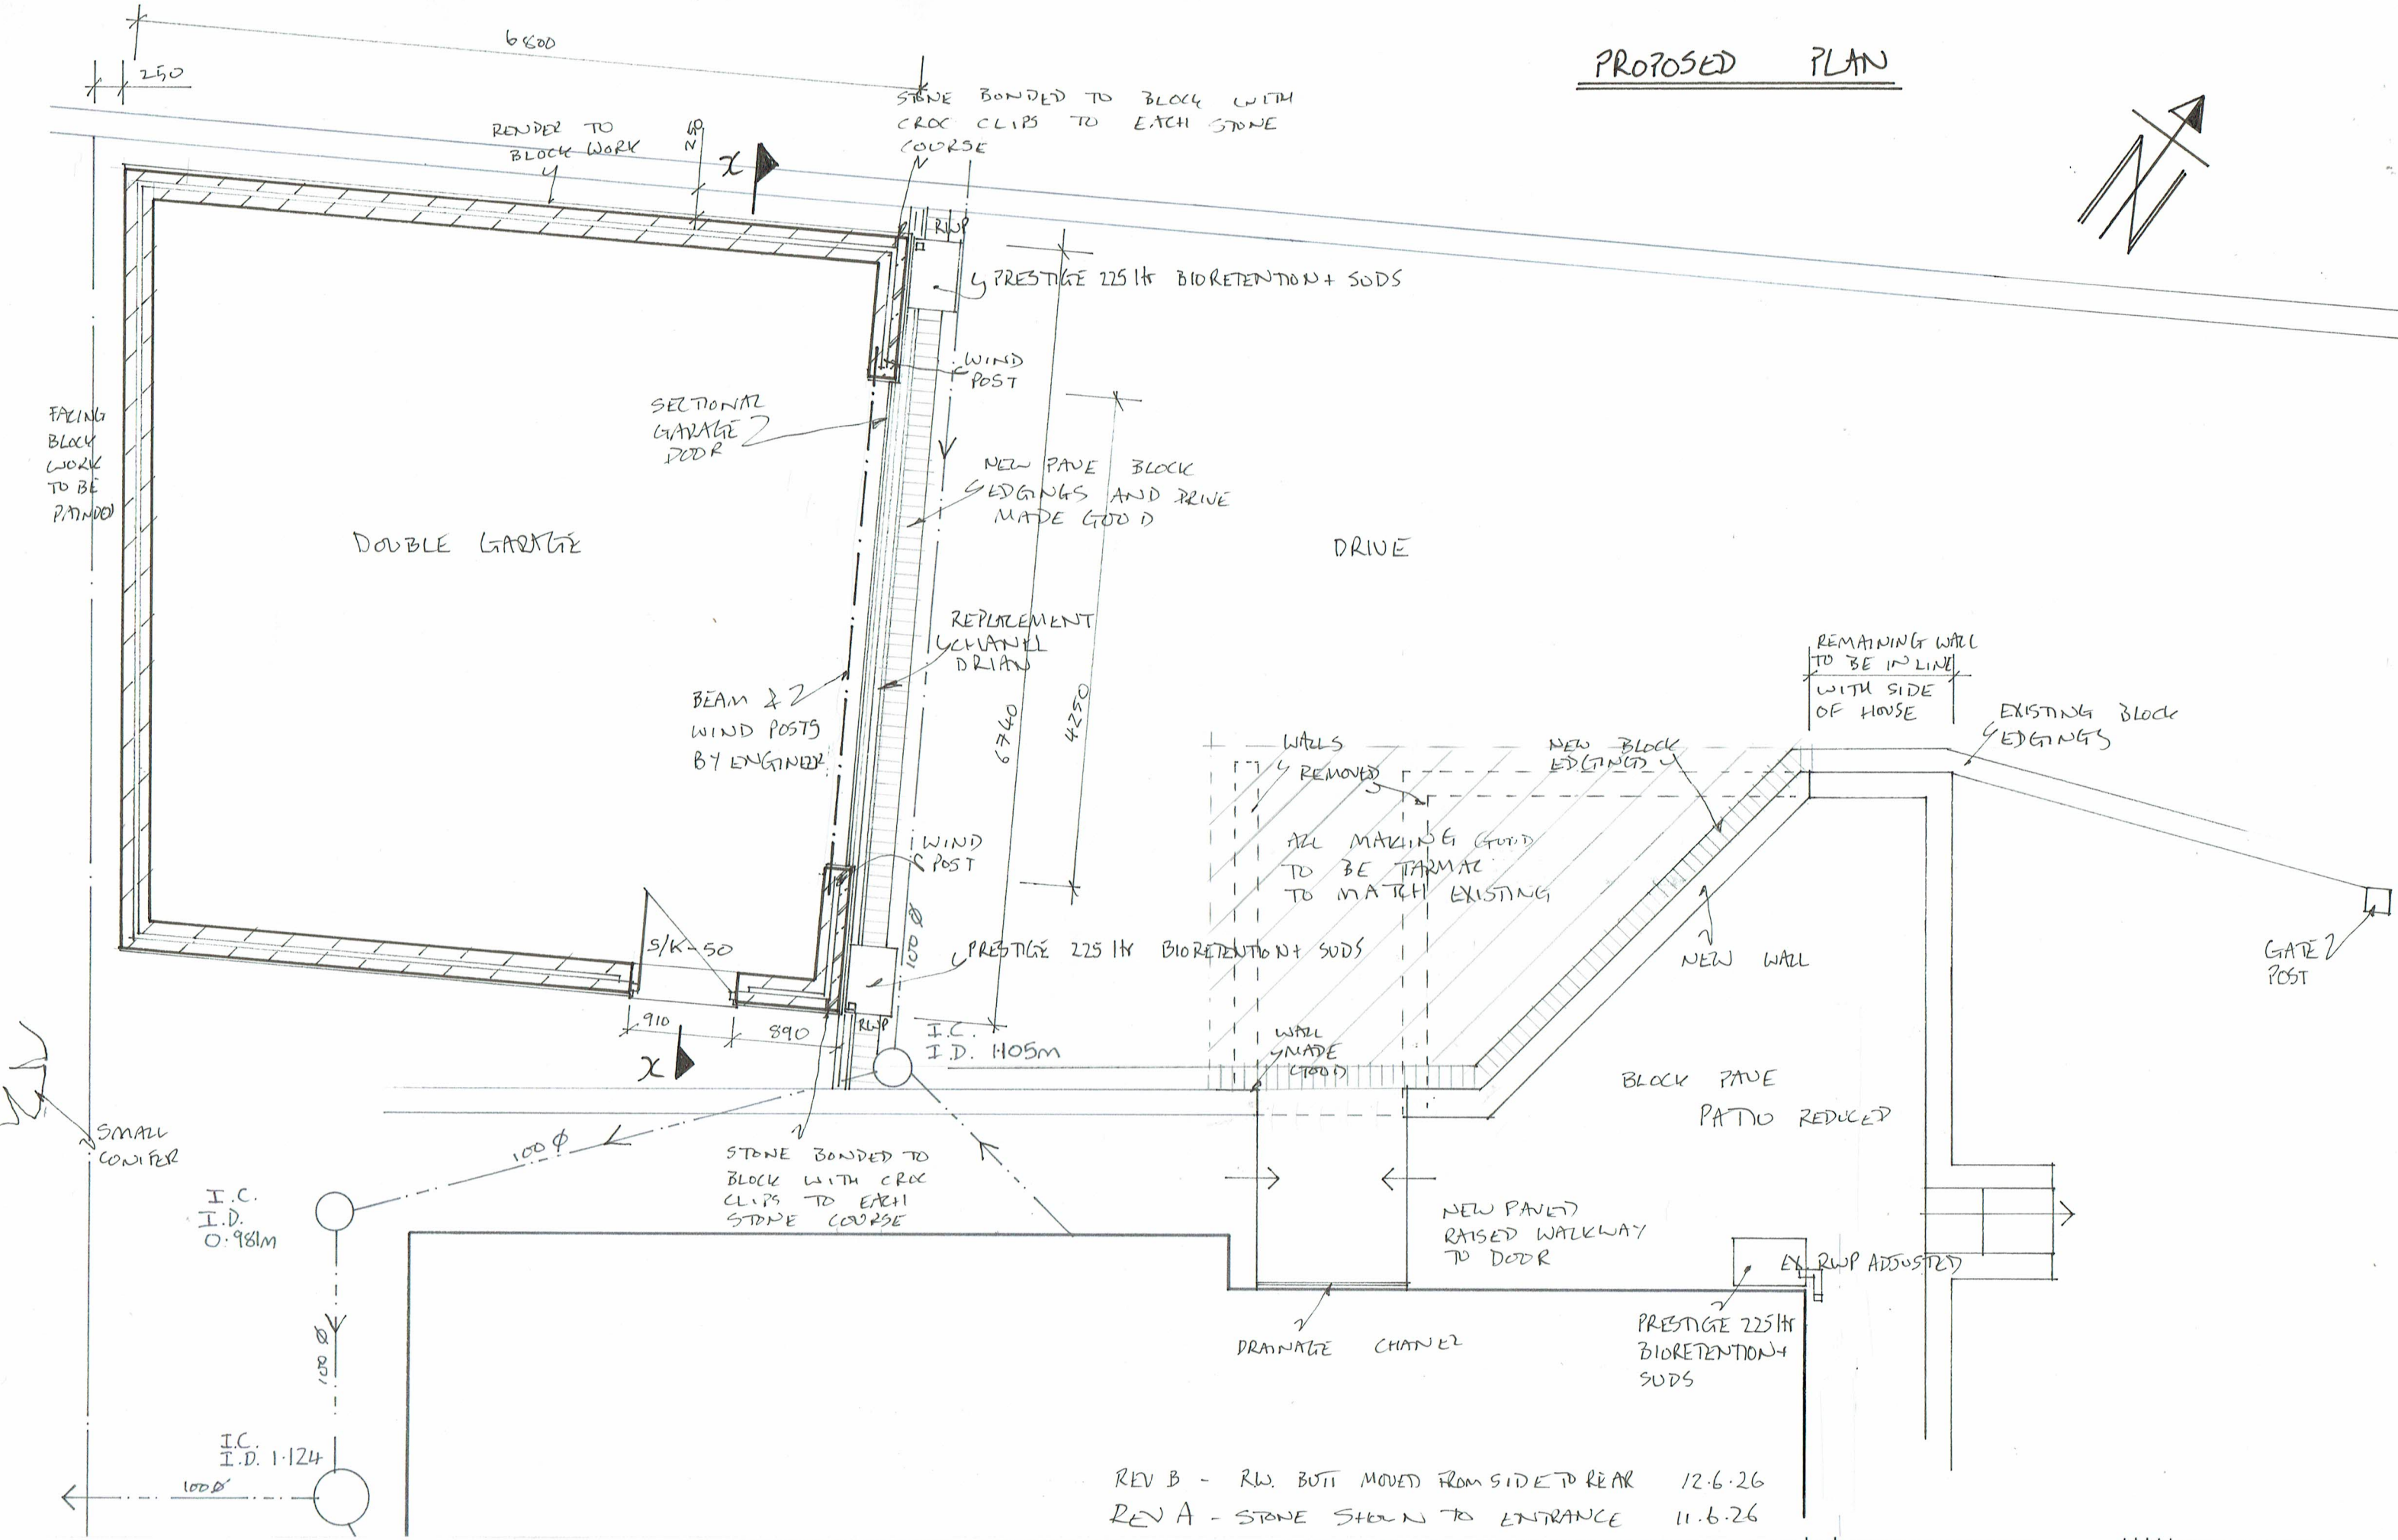

REV B - RW. BUTT MOVED FROM SIDE TO REAR 12.6.26

REV A - STONE SHOWN TO ENTRANCE 11.6.26

KiT BUILDING DESIGN

Kit Fletcher
10, McIntyre Road
Stocksbridge
Sheffield
S36 1DG

kitbuildingdesign@Gmail.com
Home: 01142 886987 Mobile: 07962 041639

- Consultation & Design
- Detailed Technical Plans
- Planning Applications
- Building Regulations

Client: M. LOCKE
Address: 24 BIRKS LANE
MILLHOUSE GREEN S36 9NB

DWG N°: FL26 / 11 AB

Scale 1: 50 @A3

0m 0.5m 1.0m 2.0m 4.0m
1:100 Scale Bar

0m 0.5m 1.0m 2.0m
1:50 Scale Bar

Note: *Every effort has been made to ensure the accuracy of this plan, any doubt about dimensions/detail should be raised with Kit Building Design.*

Date: 9.6.26