



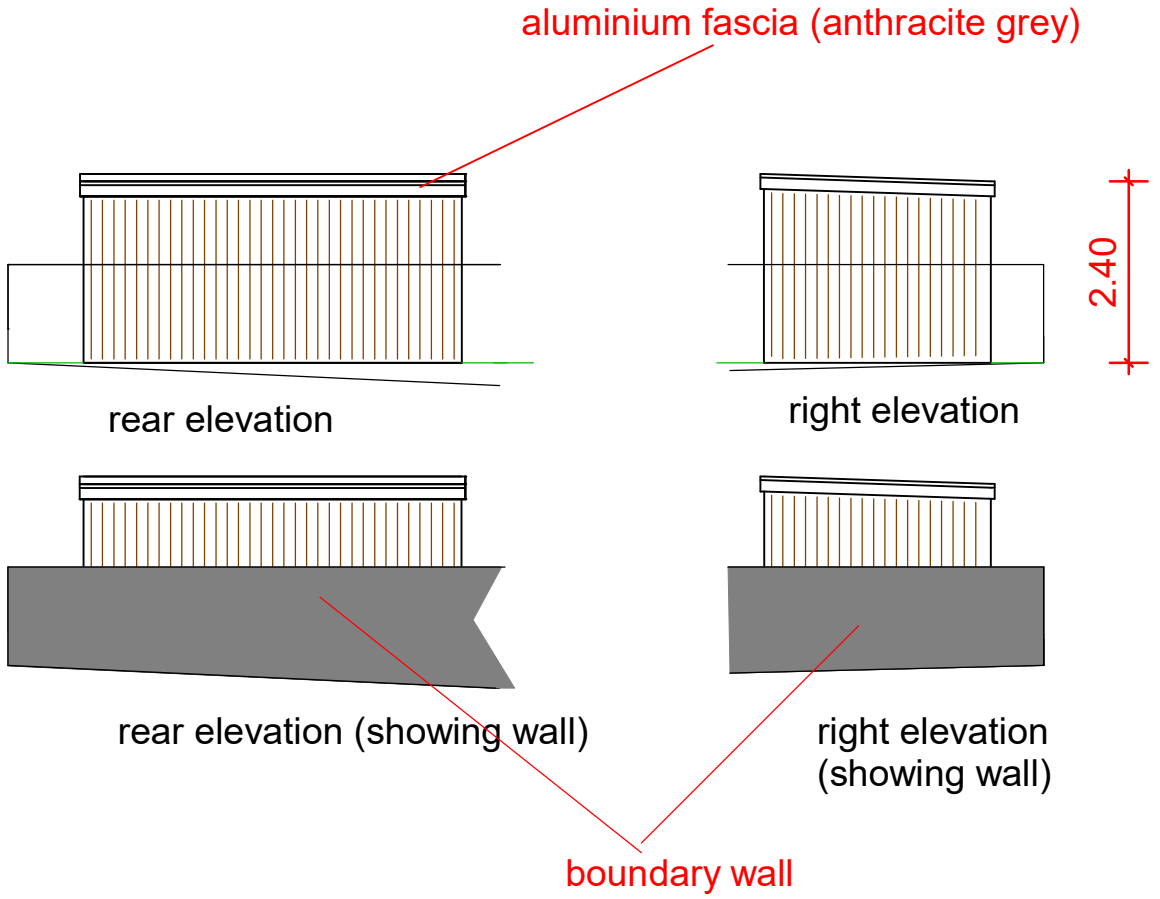

PROPOSED GARDEN STUDIO
width 5m, length 3m, maximum hgt 2.5m
external walls american red cedar, aluminium fascias in anthracite grey, fire stone rubber roof, anthracite grey guttering and downpipe, window and door frame anthracite grey upvc.
access via rear ie skips etc, drainage to water butt, boundary wall hgt to remain same

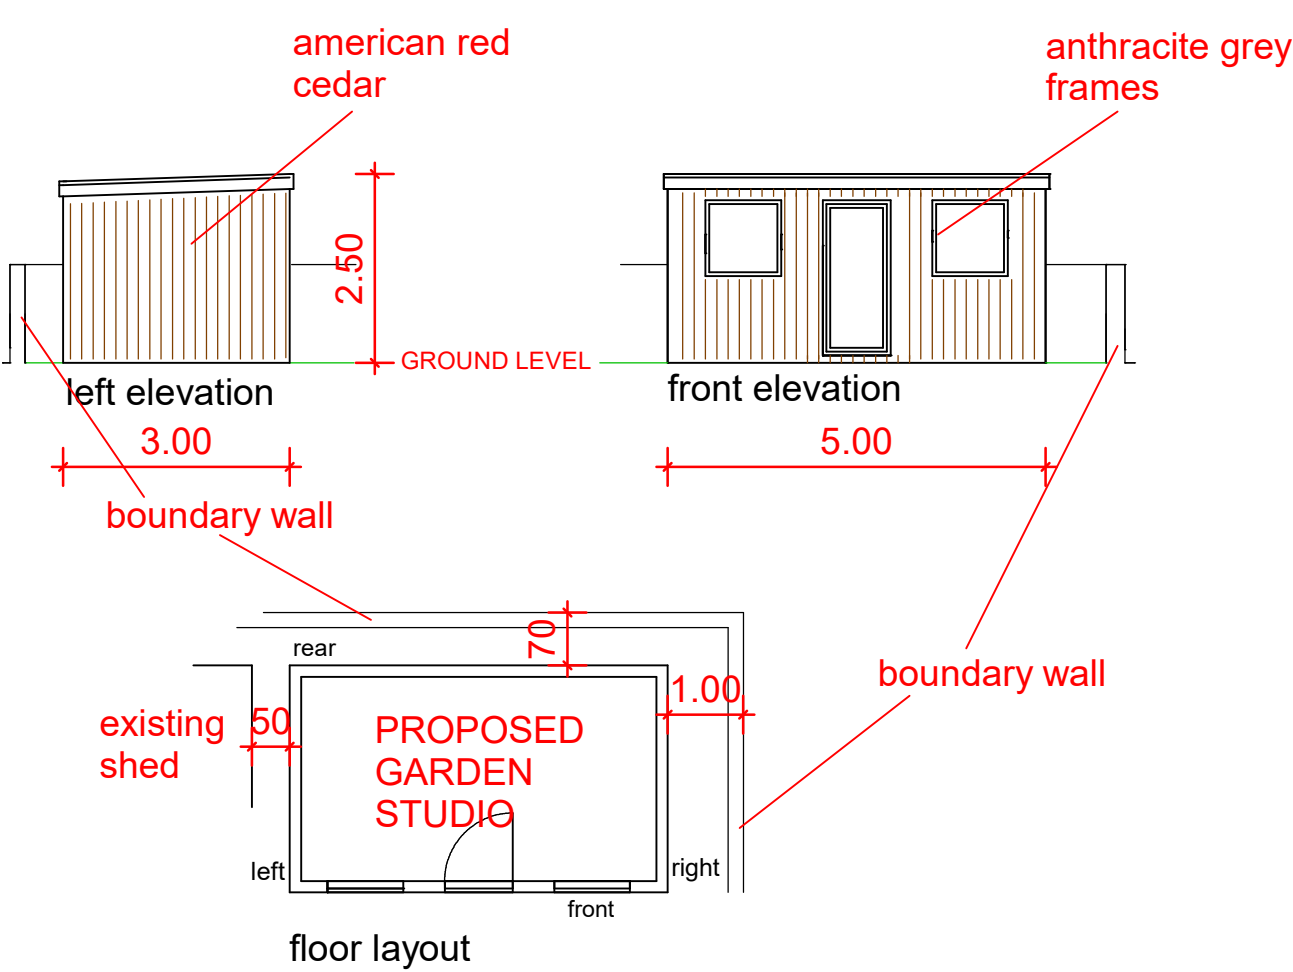