




NOTES

1. ALL DIMENSIONS IN MILLIMETRES UNLESS NOTED OTHERWISE.
2. ALL LEVELS IN METRES ABOVE TEMPORARY BENCH MARK.
3. ALL DIMENSIONS AND LEVELS ARE APPROXIMATE AND BASED ON SITE SURVEY.
4. FOR TREE REMOVAL AND PLANTING SEE DRG No 2010/00023/10/1013.

LEGEND:

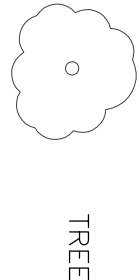

PLANNING APPLICATION BOUNDARY

REV	DATE	DESCRIPTION	BY	CHKD	APPD
0	17/10 2011	SITE COMPOUND AREA ADDED, GABION WALL RE-PROFILED.	AJK	RCH	E

REVISIONS			
REV	DATE	BY	CHKD
A	29/09 2011	ALJK	RCH

[illegible]

YORKSHIRE WATER
SERVICES LTD.

PROJECT NO.
D00023

MTM100140
AMP 5 MEDIUM TREATMENT
BATCH 9
SILKSTONE

ACCESS TRACK MODIFICATIONS PROPOSED ACCESS TRACK PLAN & CROSS SECTIONS

DISCIPLINE / CATEGORY

DETAILED DESIGN

1:30	394 X 841 -
2010/P0023/10/1011	REV. B