

MR. P. TINGEY.

38 PITT STREET. BARNLEY.

INTERNAL FLOOR LAYOUTS

Scale 1/100

KEY:


— PROPOSED INTERNAL LAYOUT.

- - - EXISTING INTERNAL WALLS REMOVED


Revised BASEMENT

LAYOUT


13/8/14

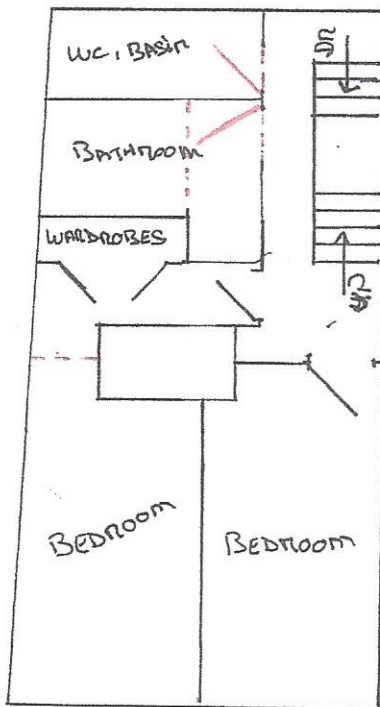

FIRST FLOOR  
HMO

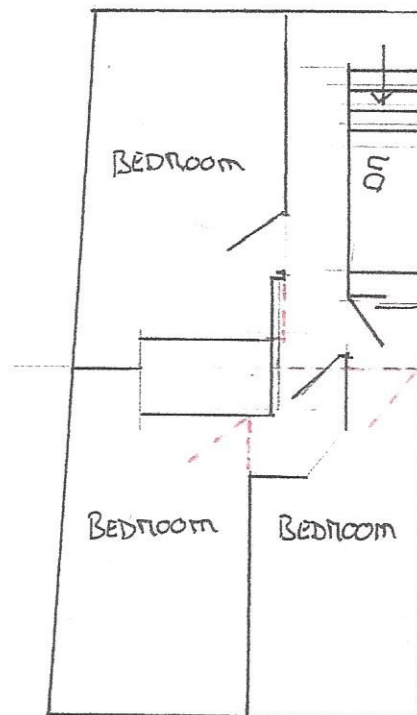

SECOND FLOOR.  
HMO

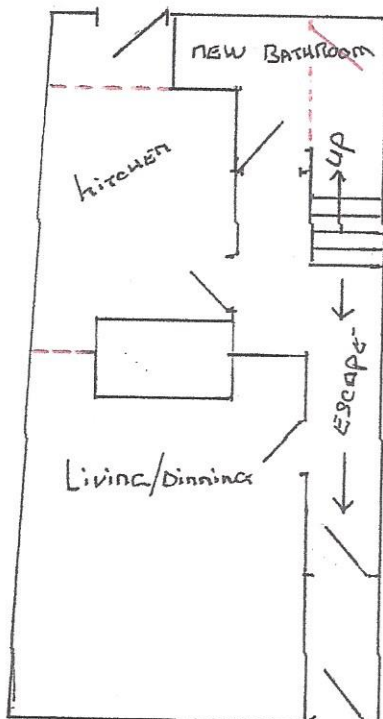

GROUND FLOOR.  
HMO



BASEMENT  
SELF CONTAINED

Revised BASEMENT

LAYOUT: 13/8/14

MR. P. TINGEY.

40 PITT STREET, BARNSELY.


Internal Floor LAYOUTS

SCALE 1:100


KEY:

—— PROPOSED Internal PARTITIONS


----- EXISTING Internal WALLS REMOVED

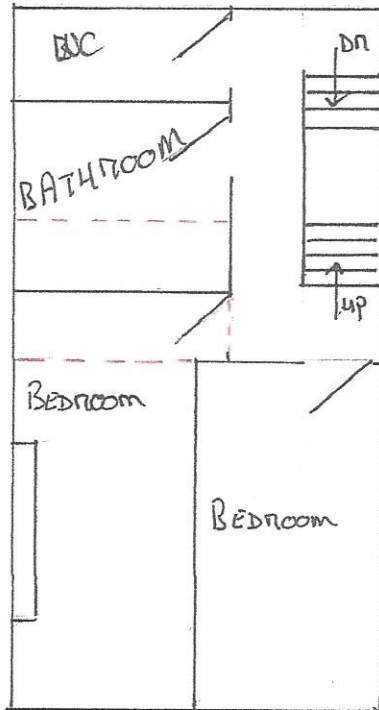

FIRST FLOOR  
HMO

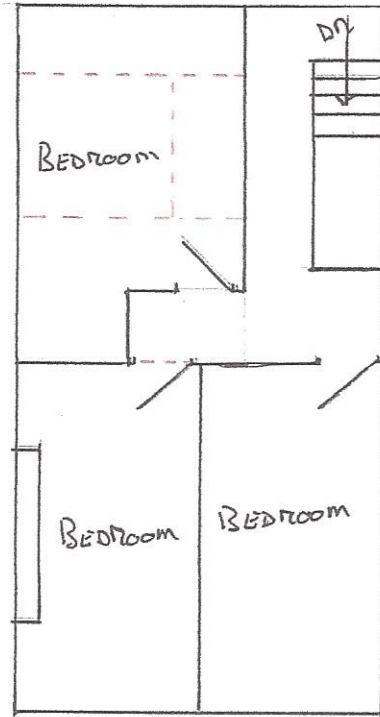

SECOND FLOOR  
HMO

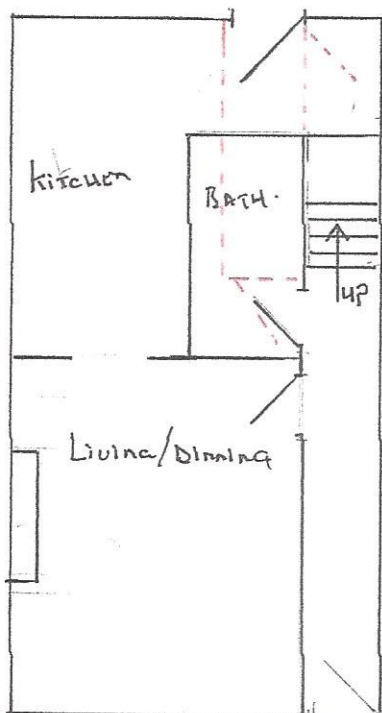

GROUND FLOOR  
HMO



BASEMENT  
SELF CONTAINED