
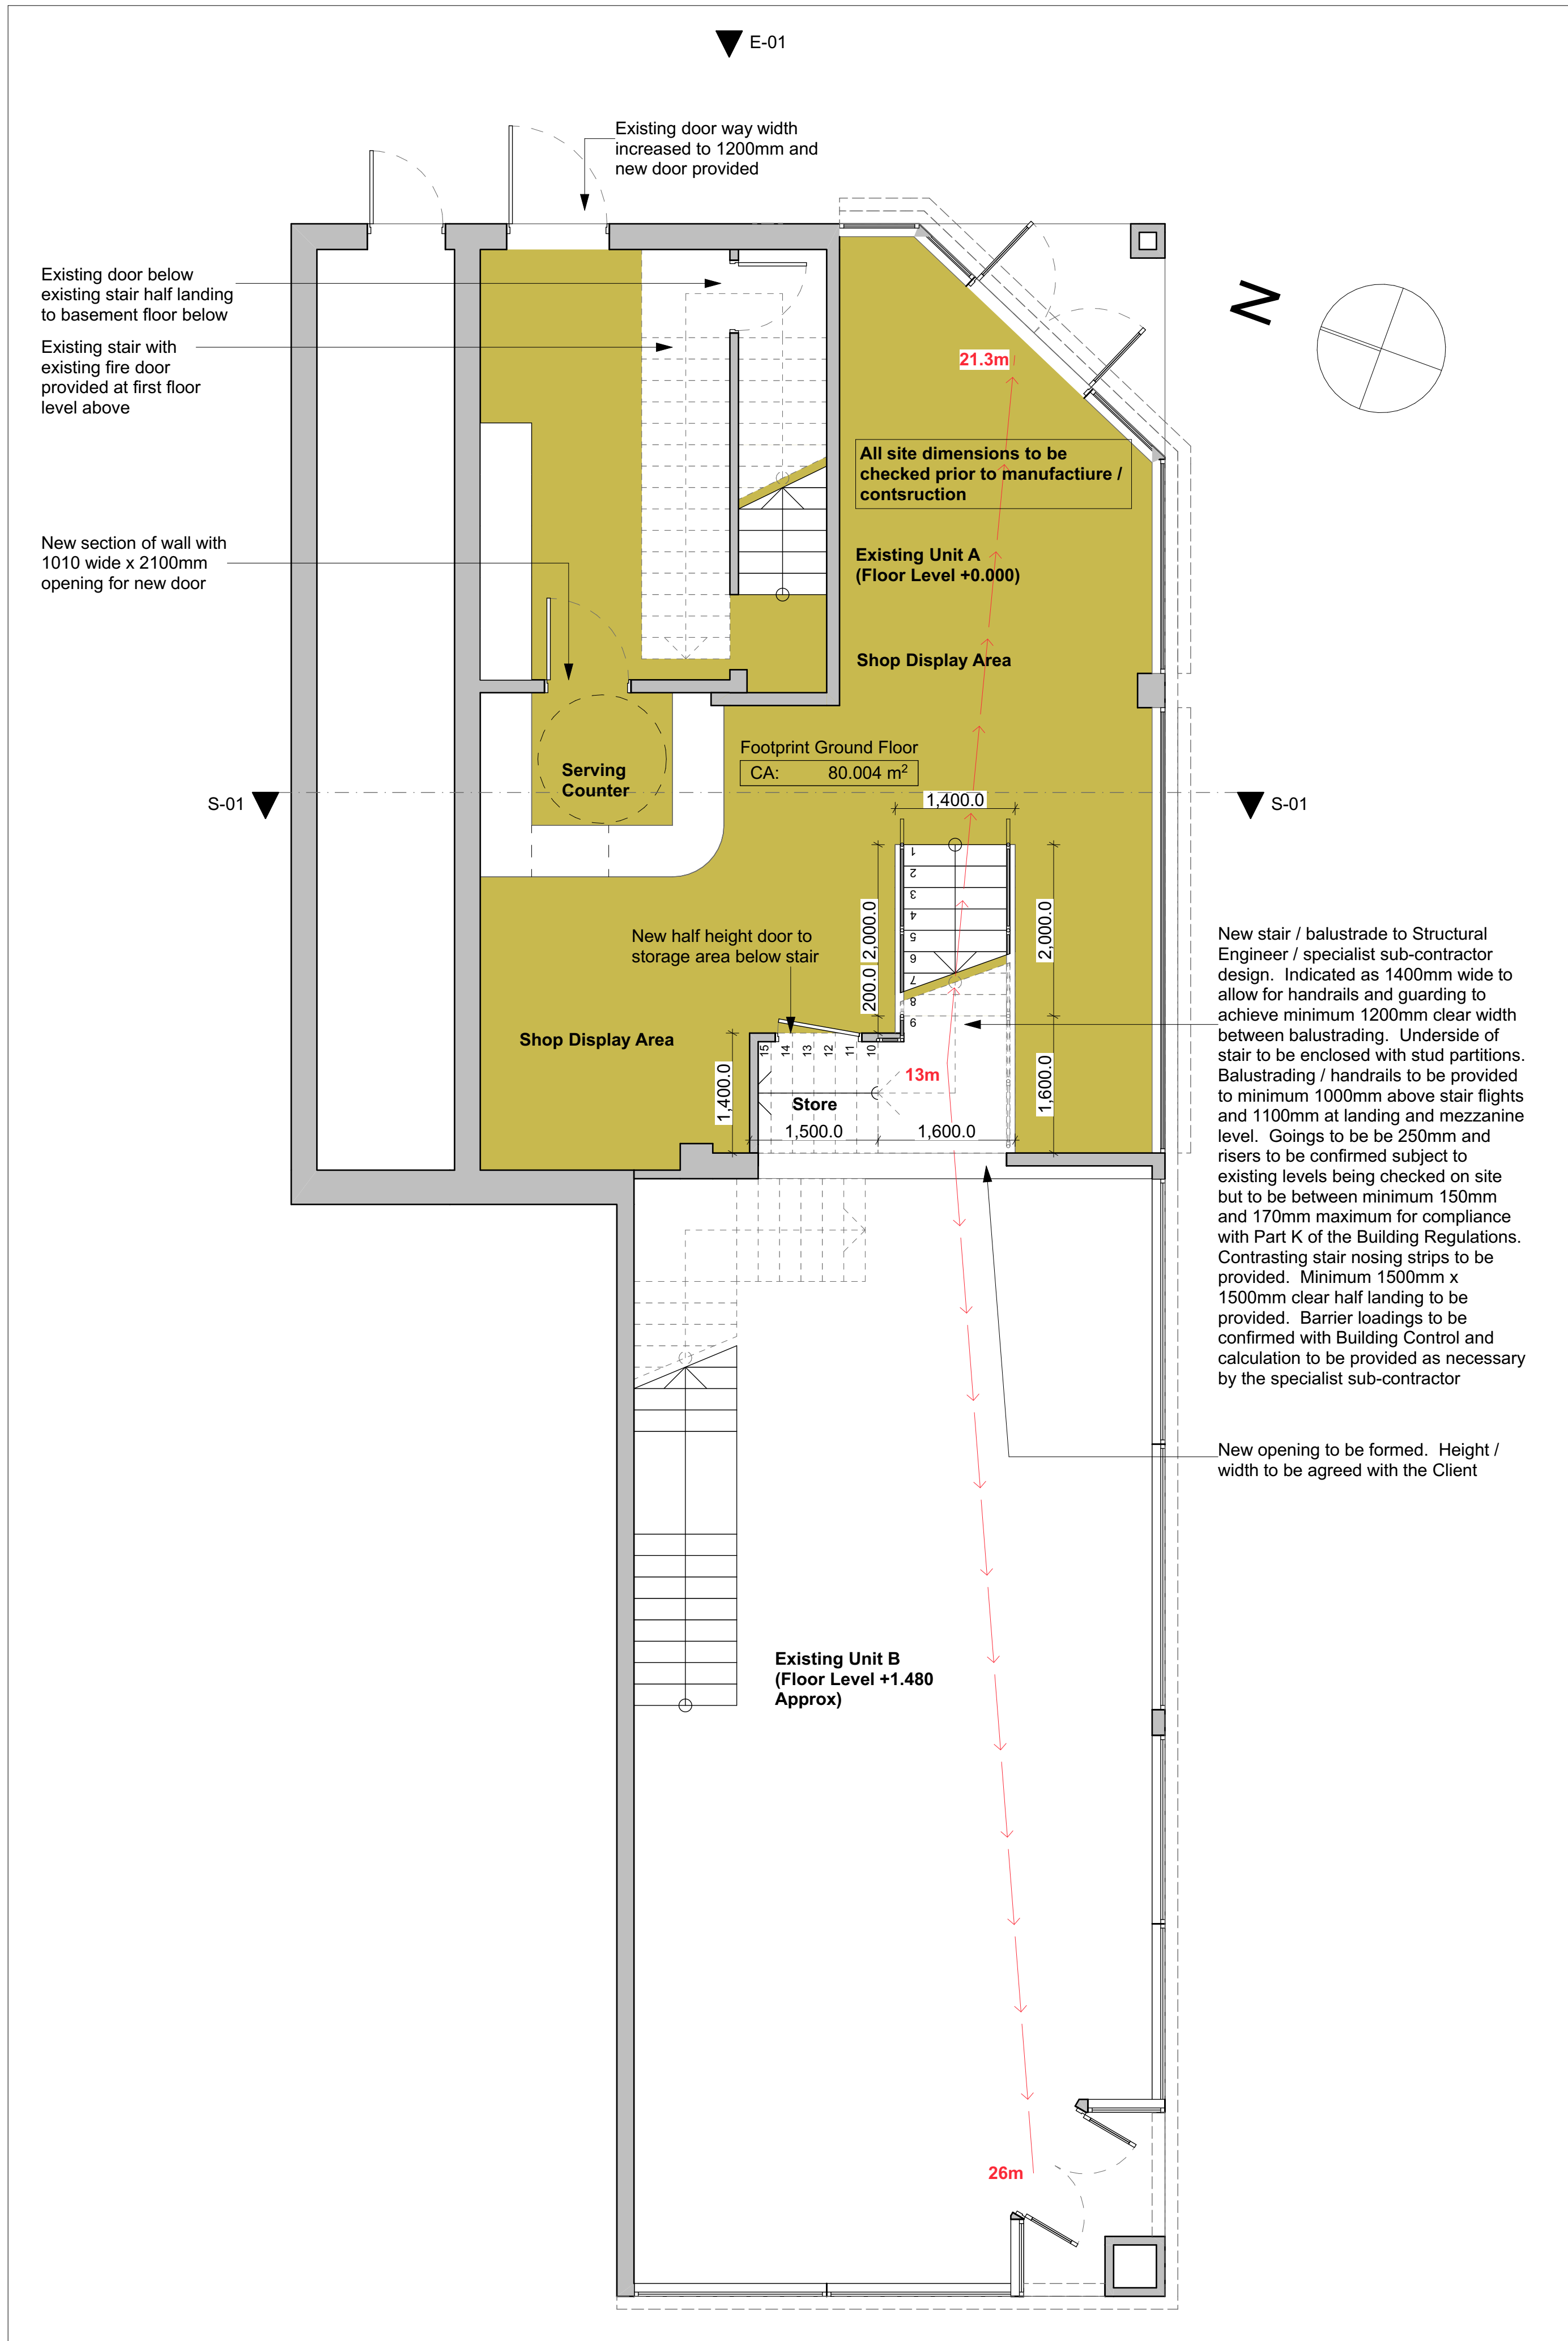
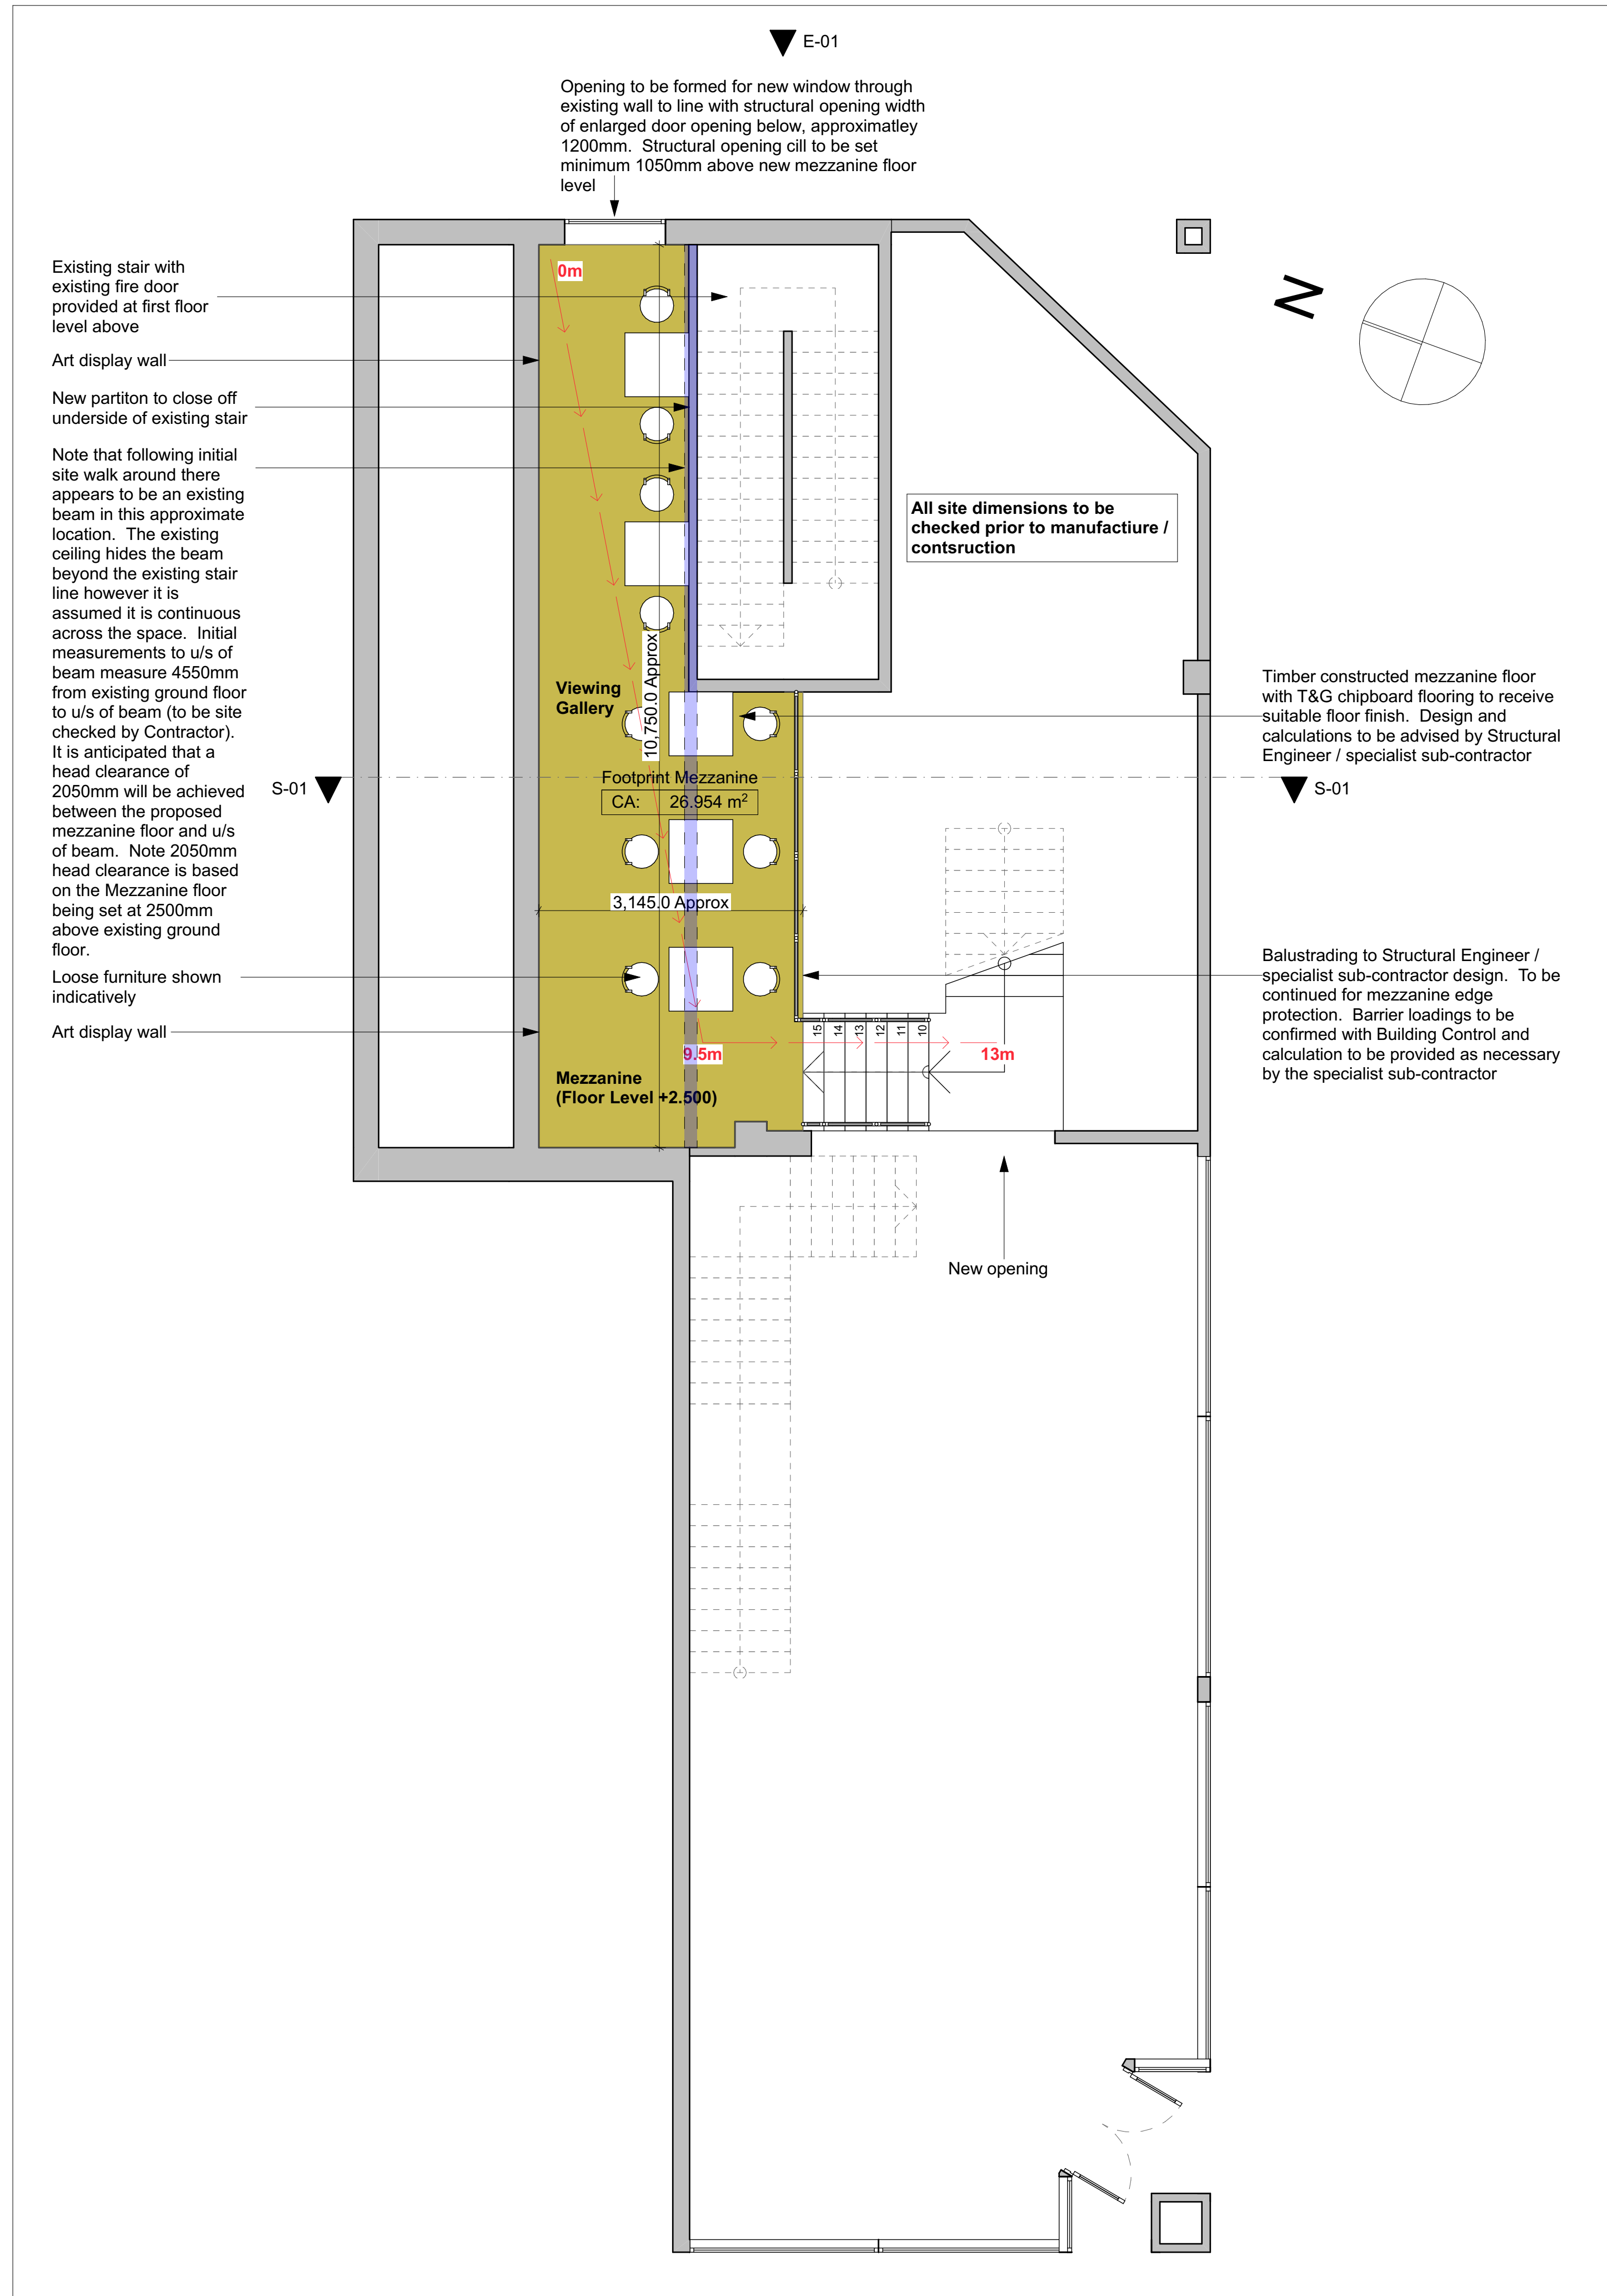
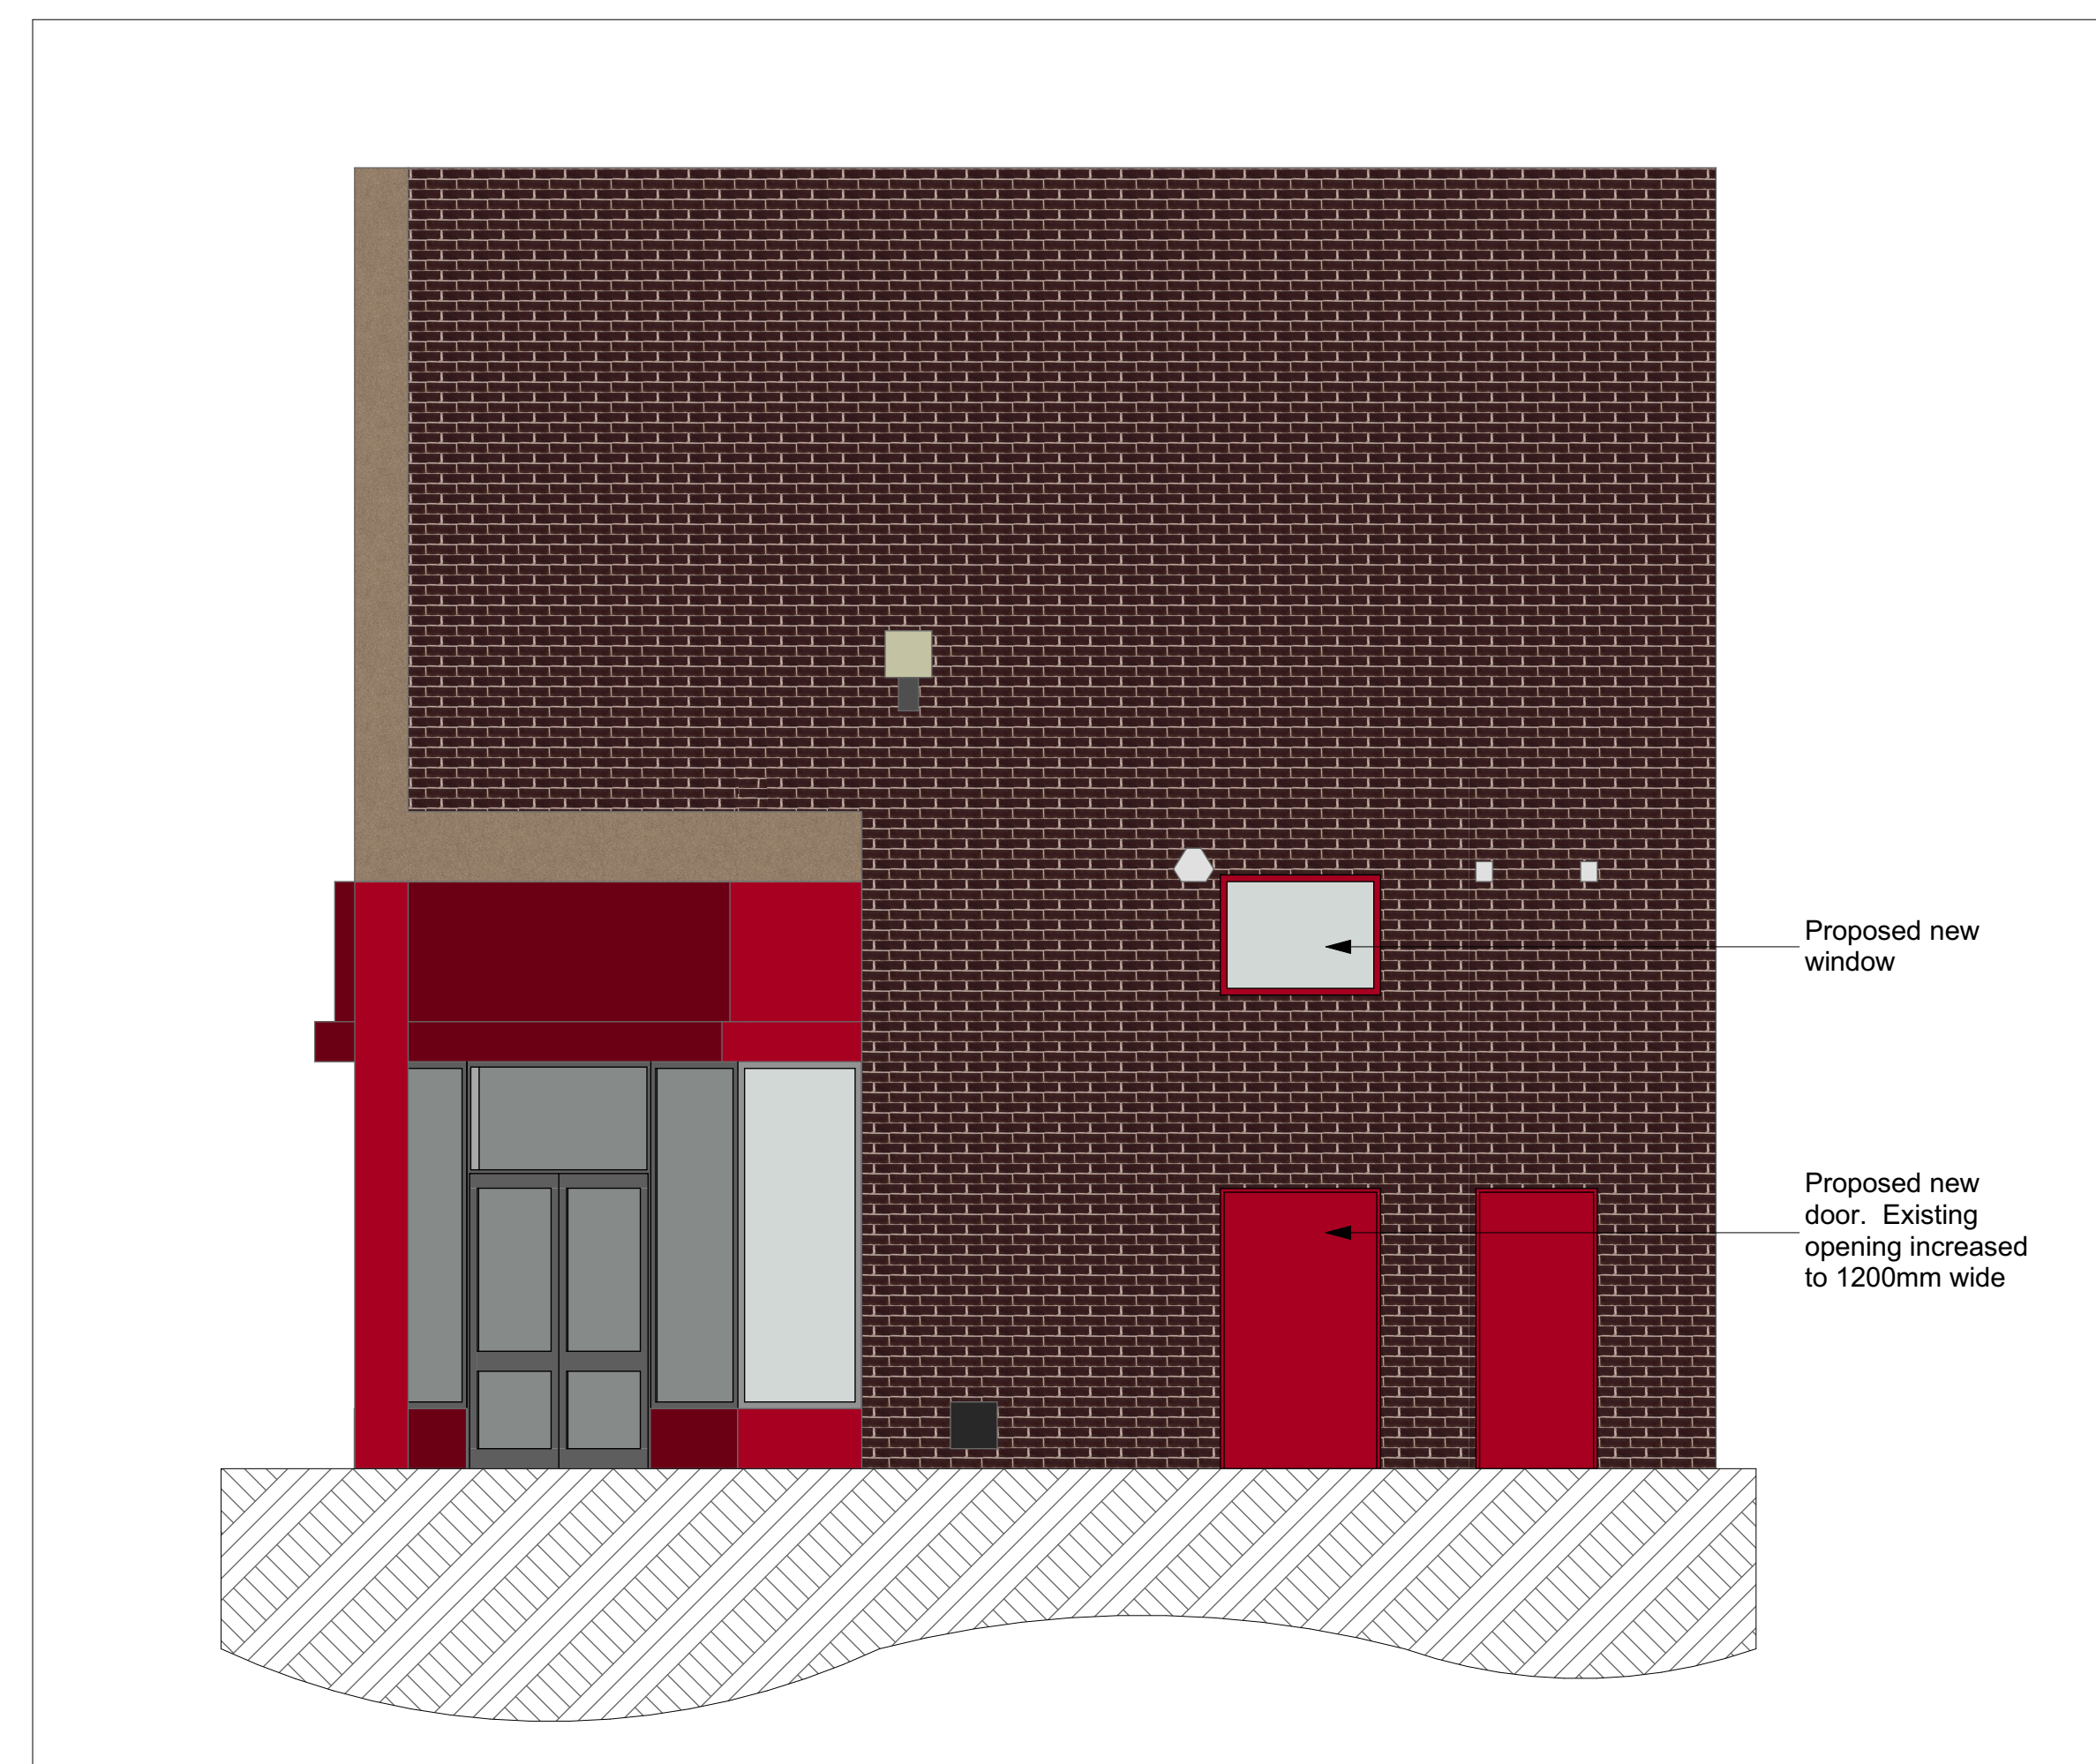
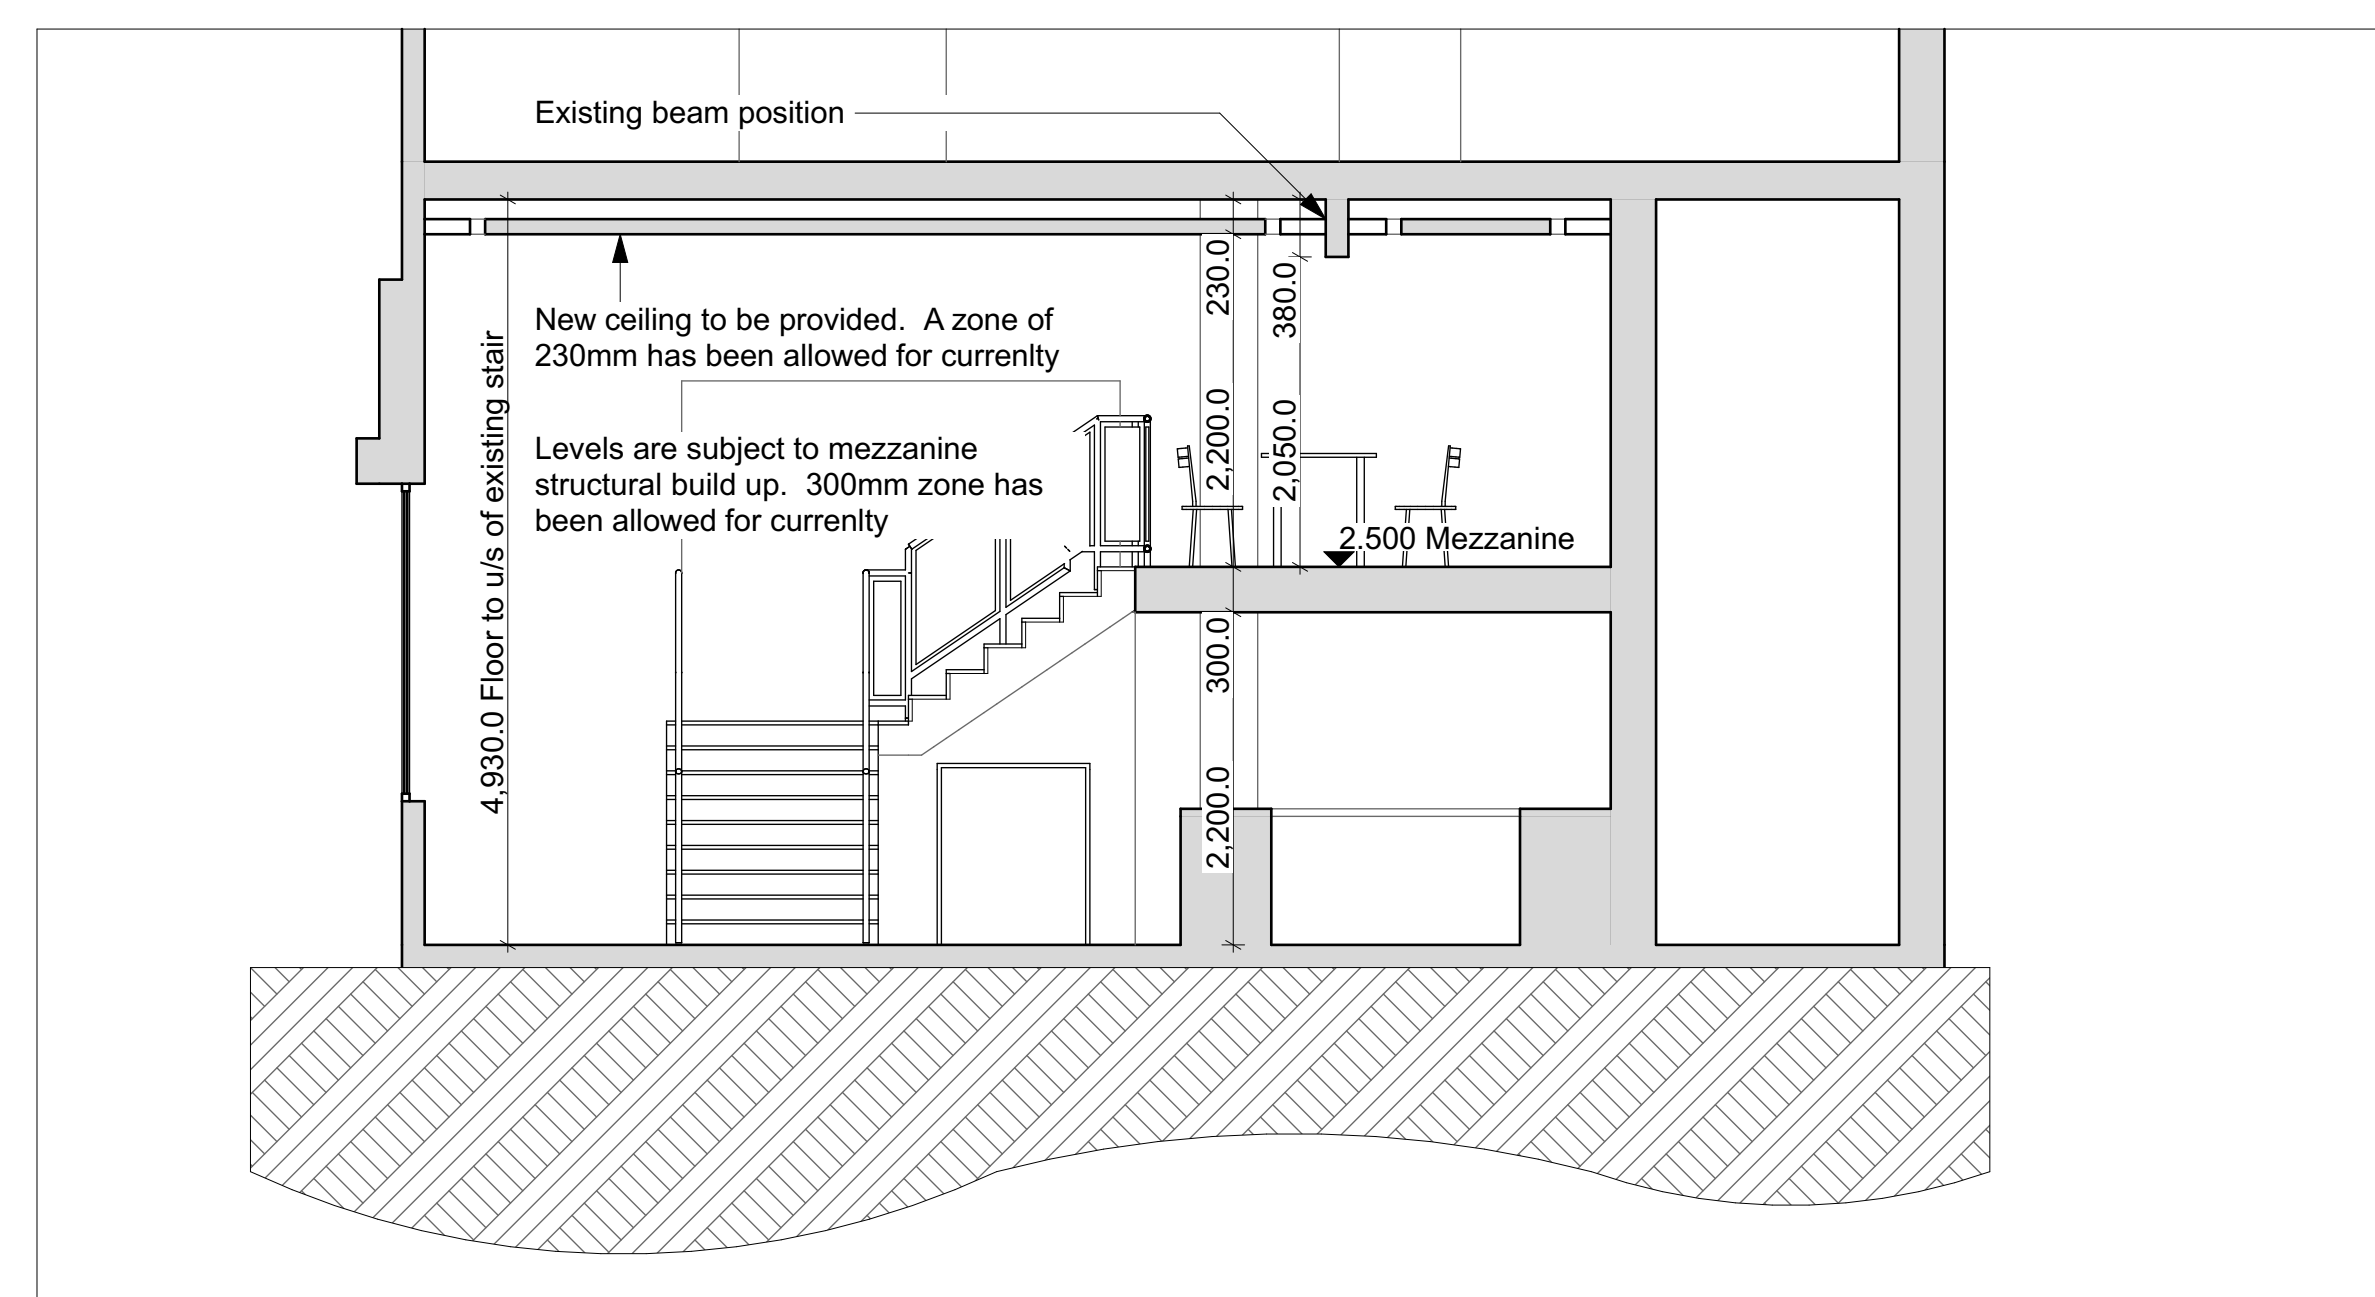


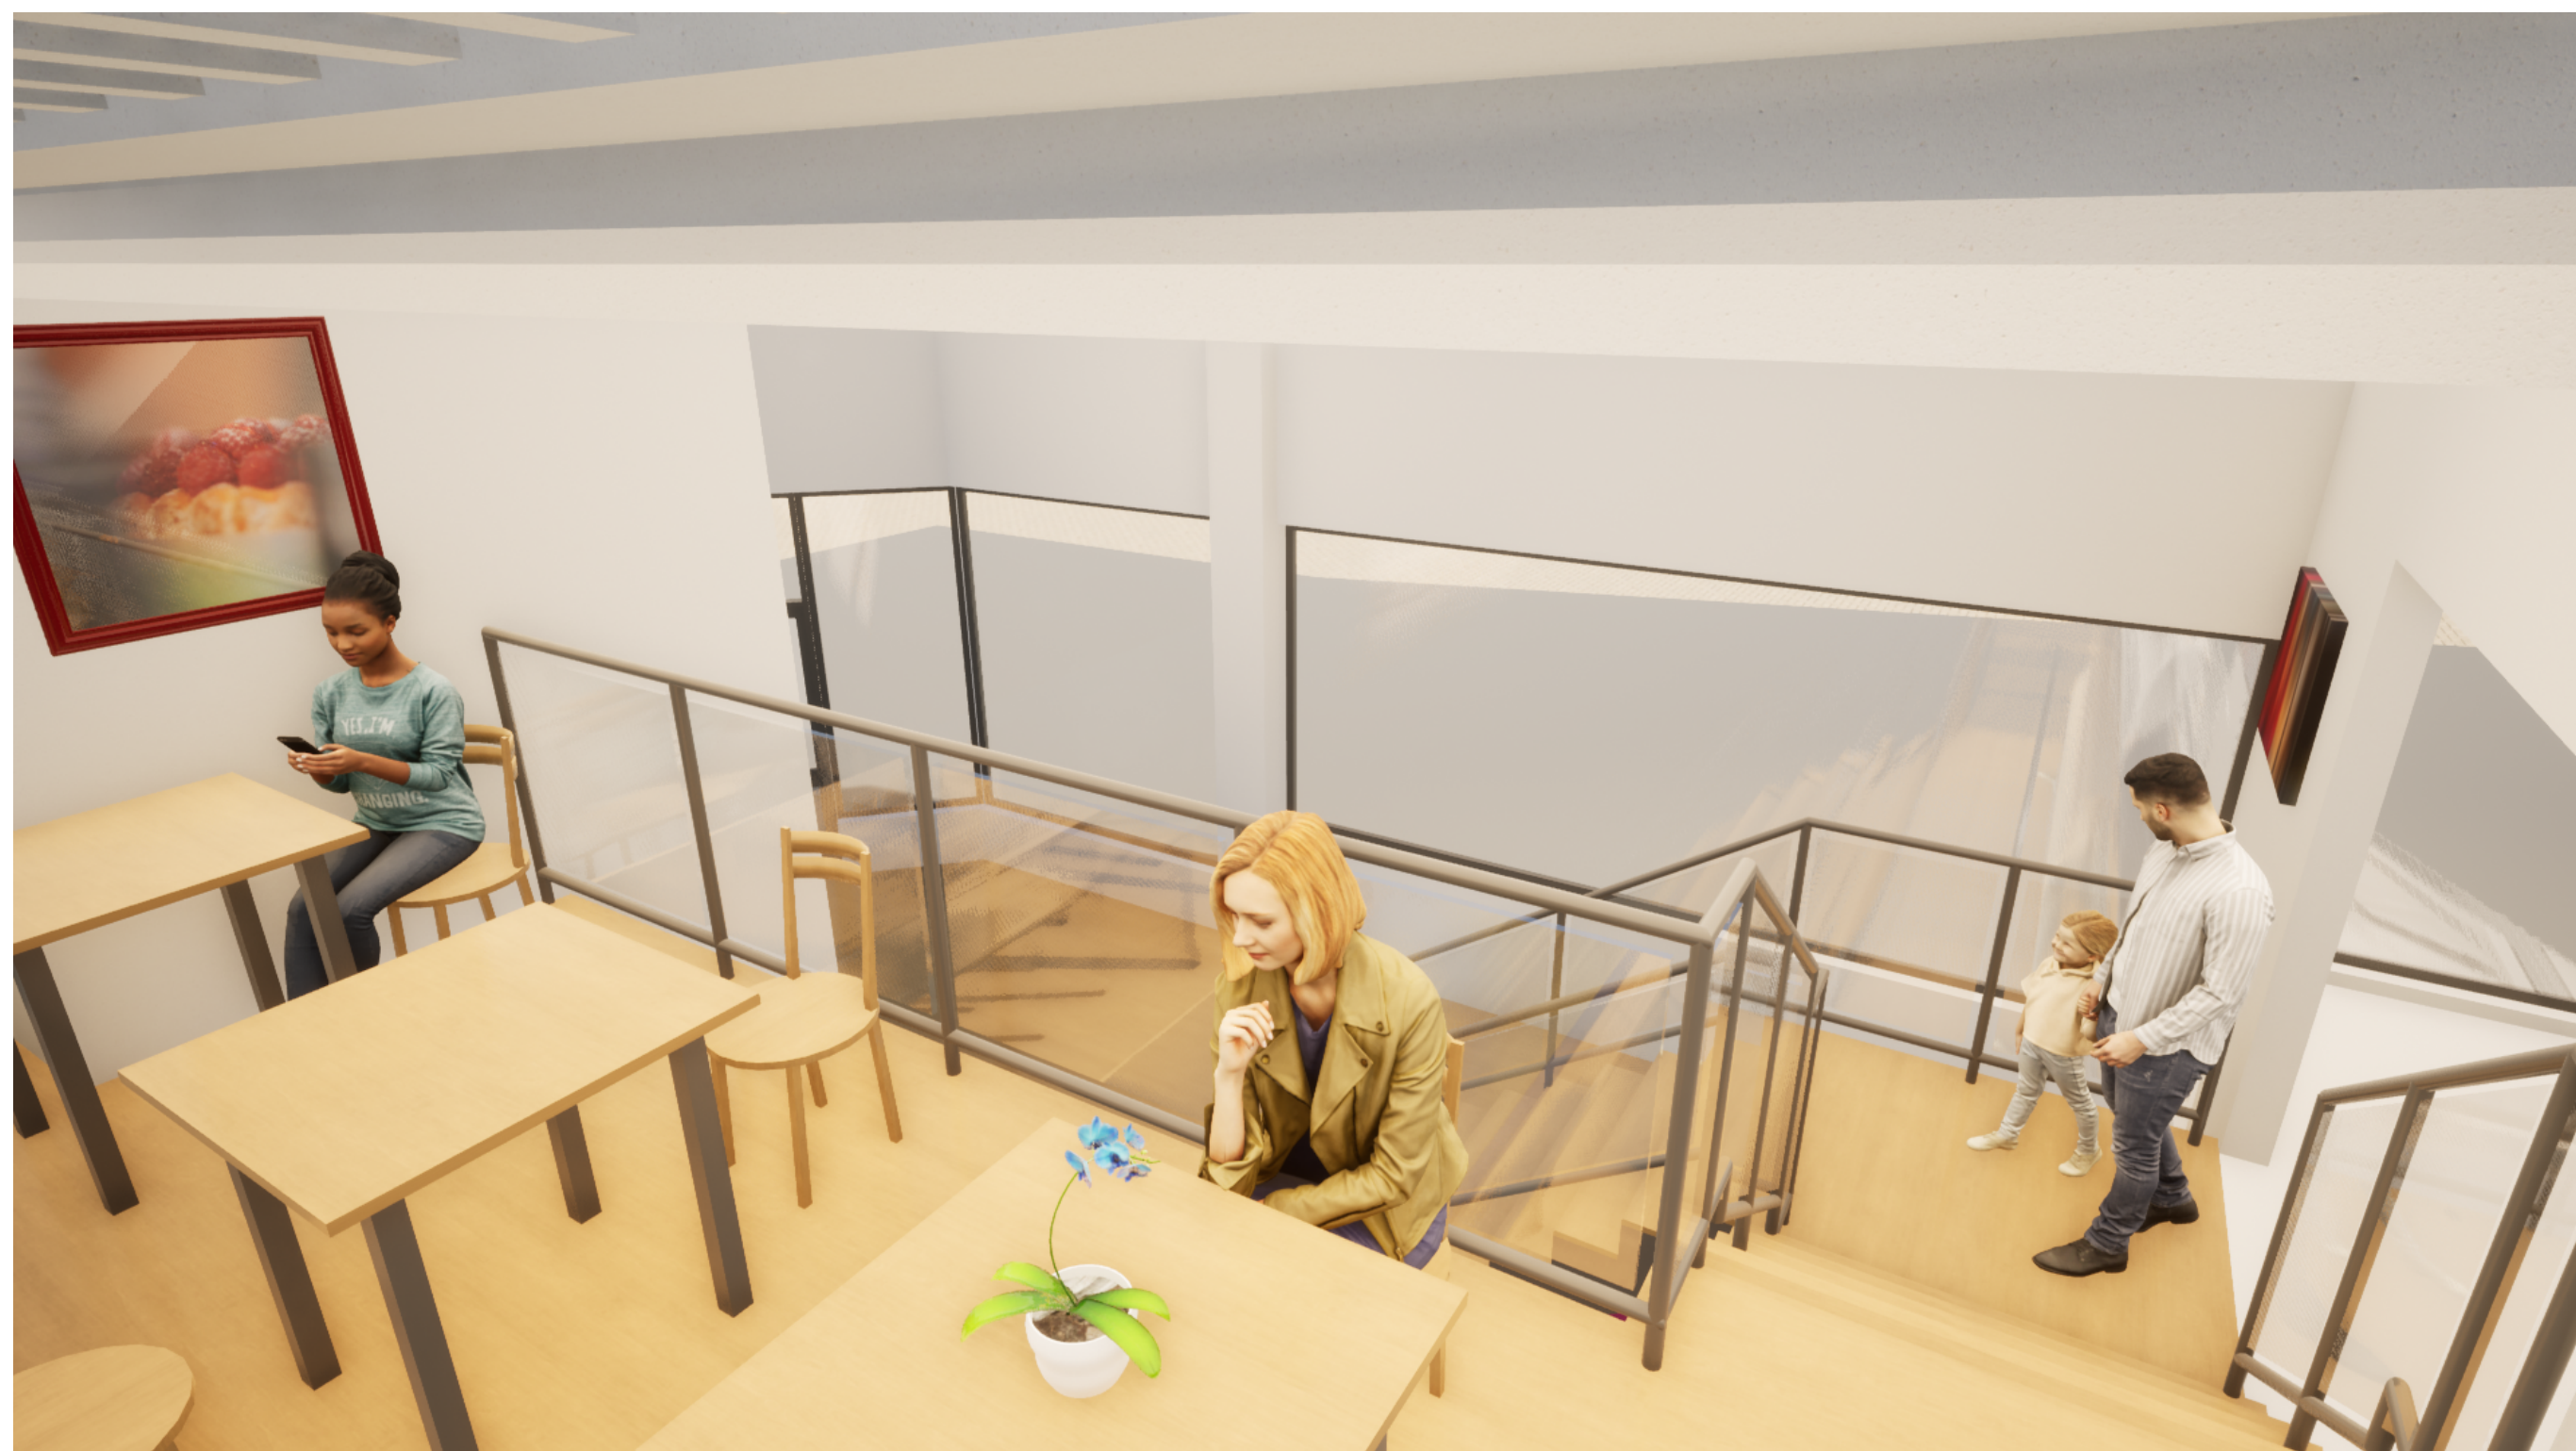

Revisions			
Revision ID	Layout Comment	Date	
P02	General update	26/01/2023	RS
P01		19/01/2023	RS

Supplementary Notes

- The above documentation is copyright© of Architects Ltd and is not to be copied or duplicated without express written authorisation by a Director and Architects Ltd.
- These notes are to be read in conjunction with relevant Architectural Consultants drawings, details, Structural Engineers details and calculations and all other specialist consultants' details and specifications.
- Drawing measurements shall not be obtained from scaling from the drawings.
- All dimensions are to be verified on site prior to construction.
- Any discrepancies are to be reported to Architects Ltd immediately.