Existing photos of the store







Proposed photomontage of the store



Sign B – Projector

Sign A – Fascia


A4 lockable frame

A1 poster holder

Service menu board

All existing window stickers to be removed
Push/Pull stickers to remain if existing

Site Location

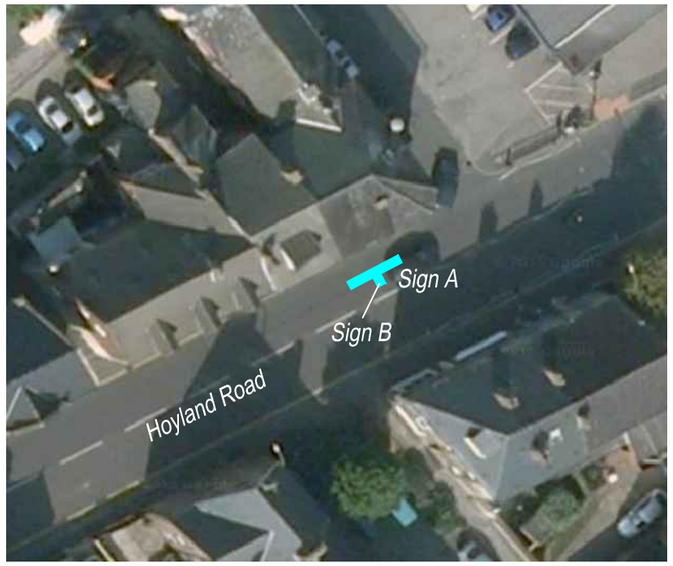

Rev	Date	By	Description
A	13/10/15	PW	relocate projector in line with fascia

Client: well

Low Risk >50k

Building Planning Category:
Not listed, Not Conservation Area

Site Address: 12 Hoyland Road
Hoyland
S74 0LY

Dwg Name: 200432 – Hoyland Common road

Dwg No: 1

Dwg Scale: AS SHOWN_@_A3

Date: 02/05/2015 Revision:A

Issued for: Client Approval

Drawn: DJH Checked:


delivering branded environments™

futurama

Olympia House
Lockwood Court
Middleton Grove
Leeds
LS11 5TY
United Kingdom


Telephone:
0113 270 5595
Facsimile:
0113 277 1143
E-mail:
postbox@futurama.ltd.uk

© Copyright Design

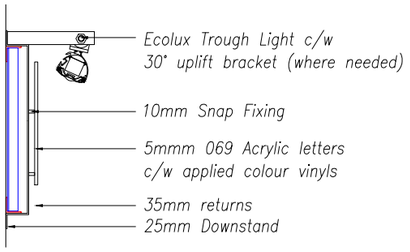

Fascia Section
Scale 1:10@A3

Fascia – A
Scale 1:20@A3

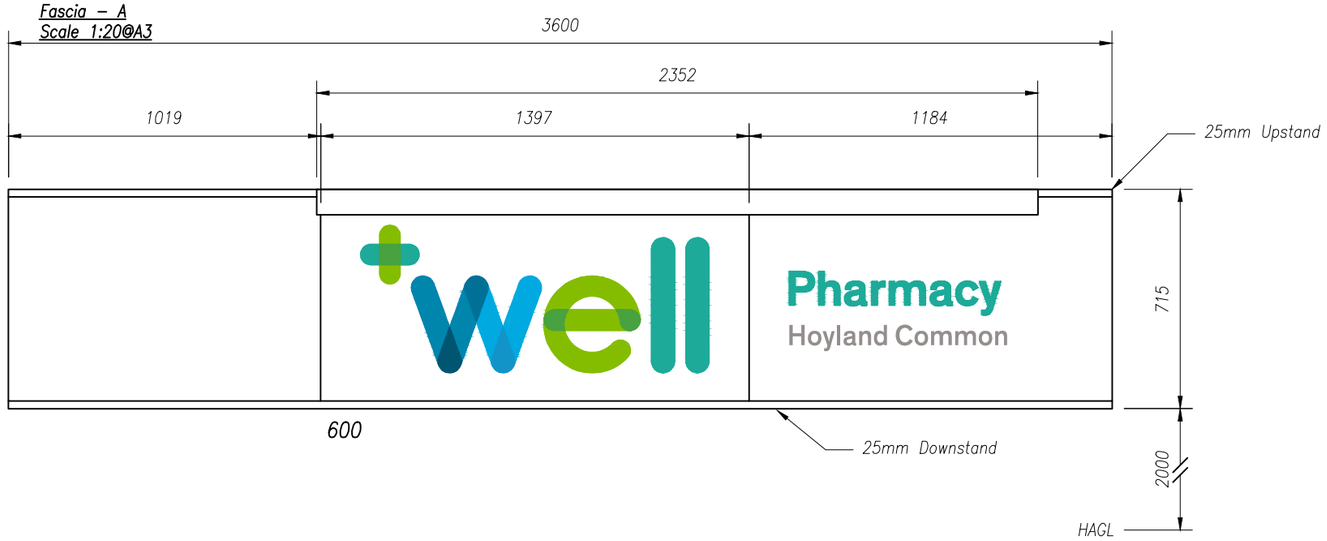

Signage specification:
(Externally Illuminated –STD)

2mm Aluminium tray panel, 35mm deep on an internal aluminium ladder frame & powder coated RAL 9003 White 60% gloss.


The cross '+' and the letters 'well' to be 5mm Dense White 069 acrylic fixed on 10mm Snap fixing standoffs. Digitally printed colour display applied to the face. (White Translucent Vinyl 4500 & DOL 3100 Matt laminate.)

The text 'Pharmacy' to be applied Vinyl to match Pantone Ref 2241.

The 'Town name' text to be applied Vinyl, Avery Matt Grey 530.

Externally illuminated by Ecolux White LED trough lights.

NOTE:
Background needs sorting out looks like its rotten in places, work needs to be done prior the install of fascia sign. Also there is a a folded blank sign above the main sign, this can be removed & background made good.

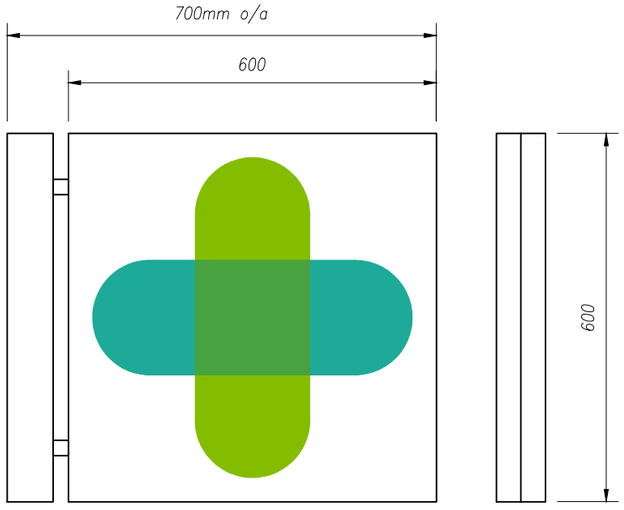

Projector – B
Scale 1:10@A3

Projector Specification:
(Primary Internally Illuminated)

Constructed from two back to back, 40mm deep aluminium trays around a fabricated aluminium frame with fixing points within the unit.
Face panels to be Powder coated RAL 9003 White 60% Gloss.

The cross '+' to be push through 10mm opal acrylic bonded to a 3mm acrylic carrier digitally printed vinyl applied to the face.
('+' to protrude 8mm)

Internally illuminated by GE miniMax white LED's

Rev	Date	By	Description
A	13/10/15	PW	relocate projector in line with fascia

Client: well

Low Risk >50k

Building Planning Category:
Not listed, Not Conservation Area

Site Address: 12 Hoyland Road
Hoyland
S74 0LY

Dwg Name: 200432 – Hoyland Common road

Dwg No: 2

Dwg Scale: AS SHOWN_@_A3

Date: 02/05/2015 Revision: A

Issued for: Client Approval

Drawn: DJH Checked:

delivering branded environments™
futurama

Olympia House
Lockwood Court
Middleton Grove
Leeds
LS11 5TY
United Kingdom

Telephone:
0113 270 5595
Facsimile:
0113 277 1143
E-mail:
postbox@futurama.ltd.uk

©Copyright Design