
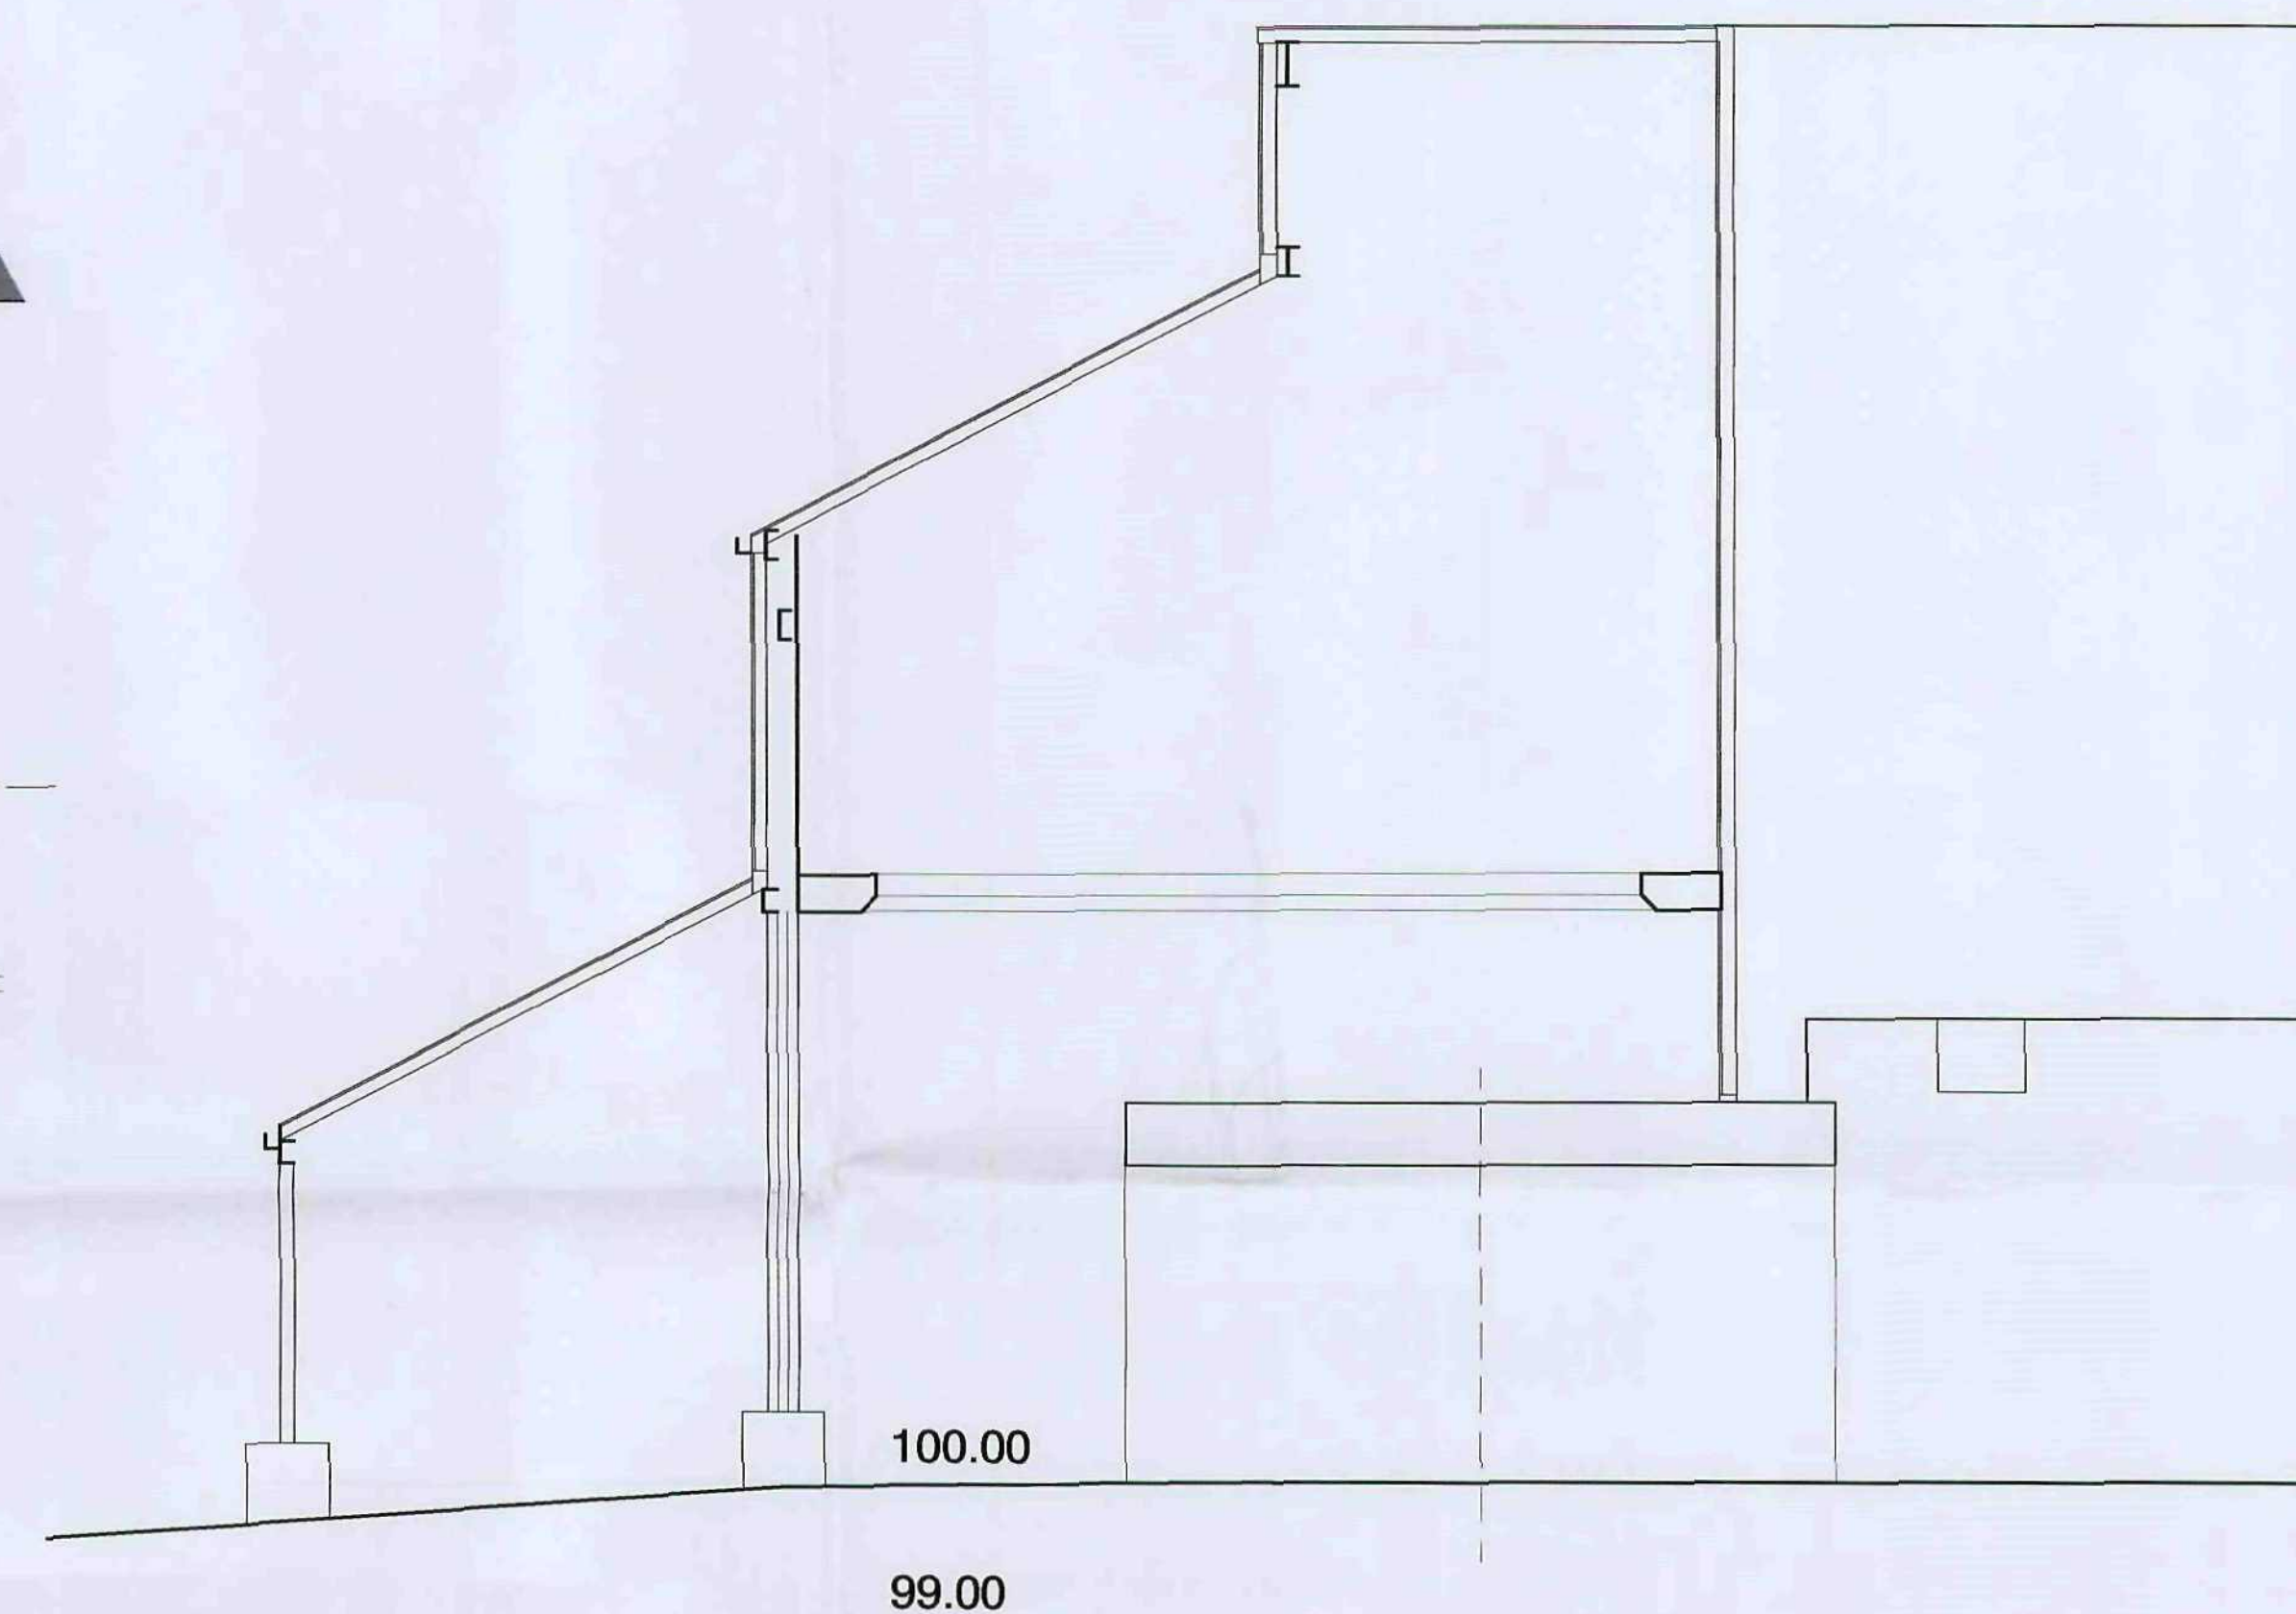


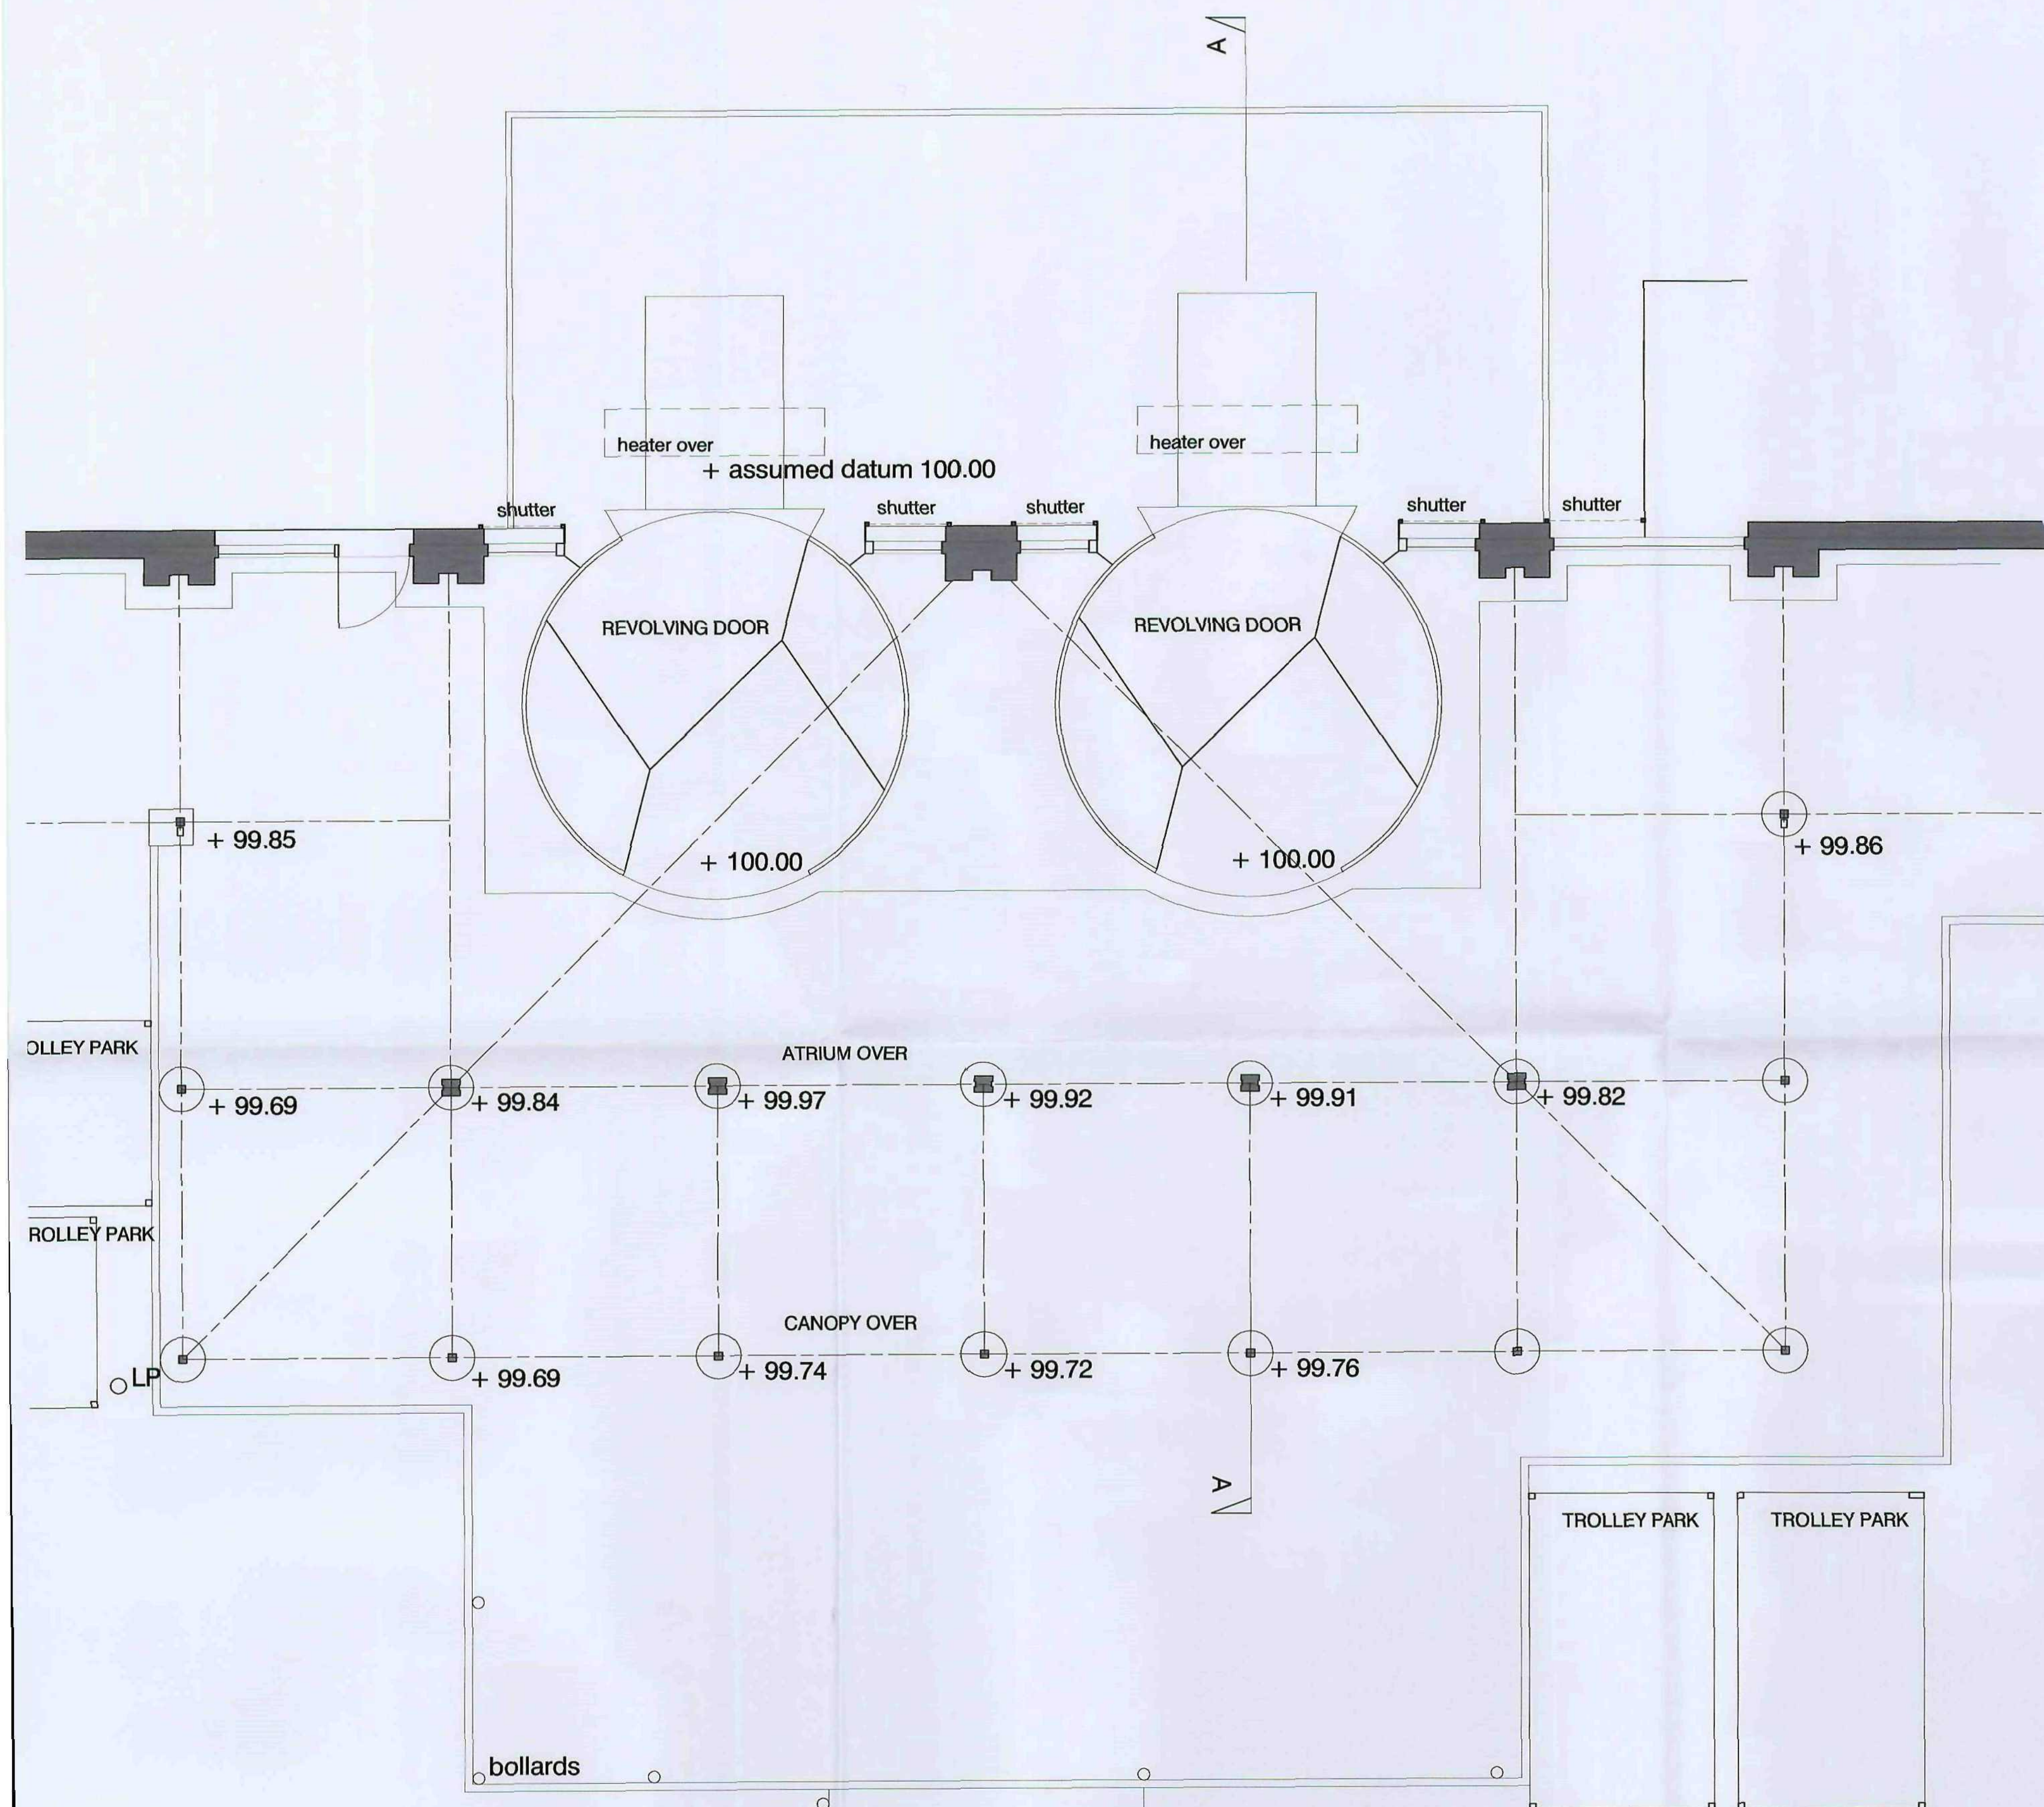

SECTION A - A

PROPOSED ALTERATIONS
TO ASDA STORE
BARNSELY

PART PLAN AS EXISTING

rone
design

ARCHITECTURAL CONSULTANTS
PROJECT MANAGERS
INTERIOR DESIGNERS
PLANNING SUPERVISORS

SCALE 1:50
DATE November 2008
DRAWN BY DGL

DRAWING No 2214-01
RONE DESIGN LTD
22 VICTORIA ROAD SALTIRE SHIPLEY
WEST YORKSHIRE BD18 3LQ
TEL 01274 531707 FAX 01274 588629
EMAIL mail@ronedesign.co.uk
WEB SITE www.ronedesign.co.uk