


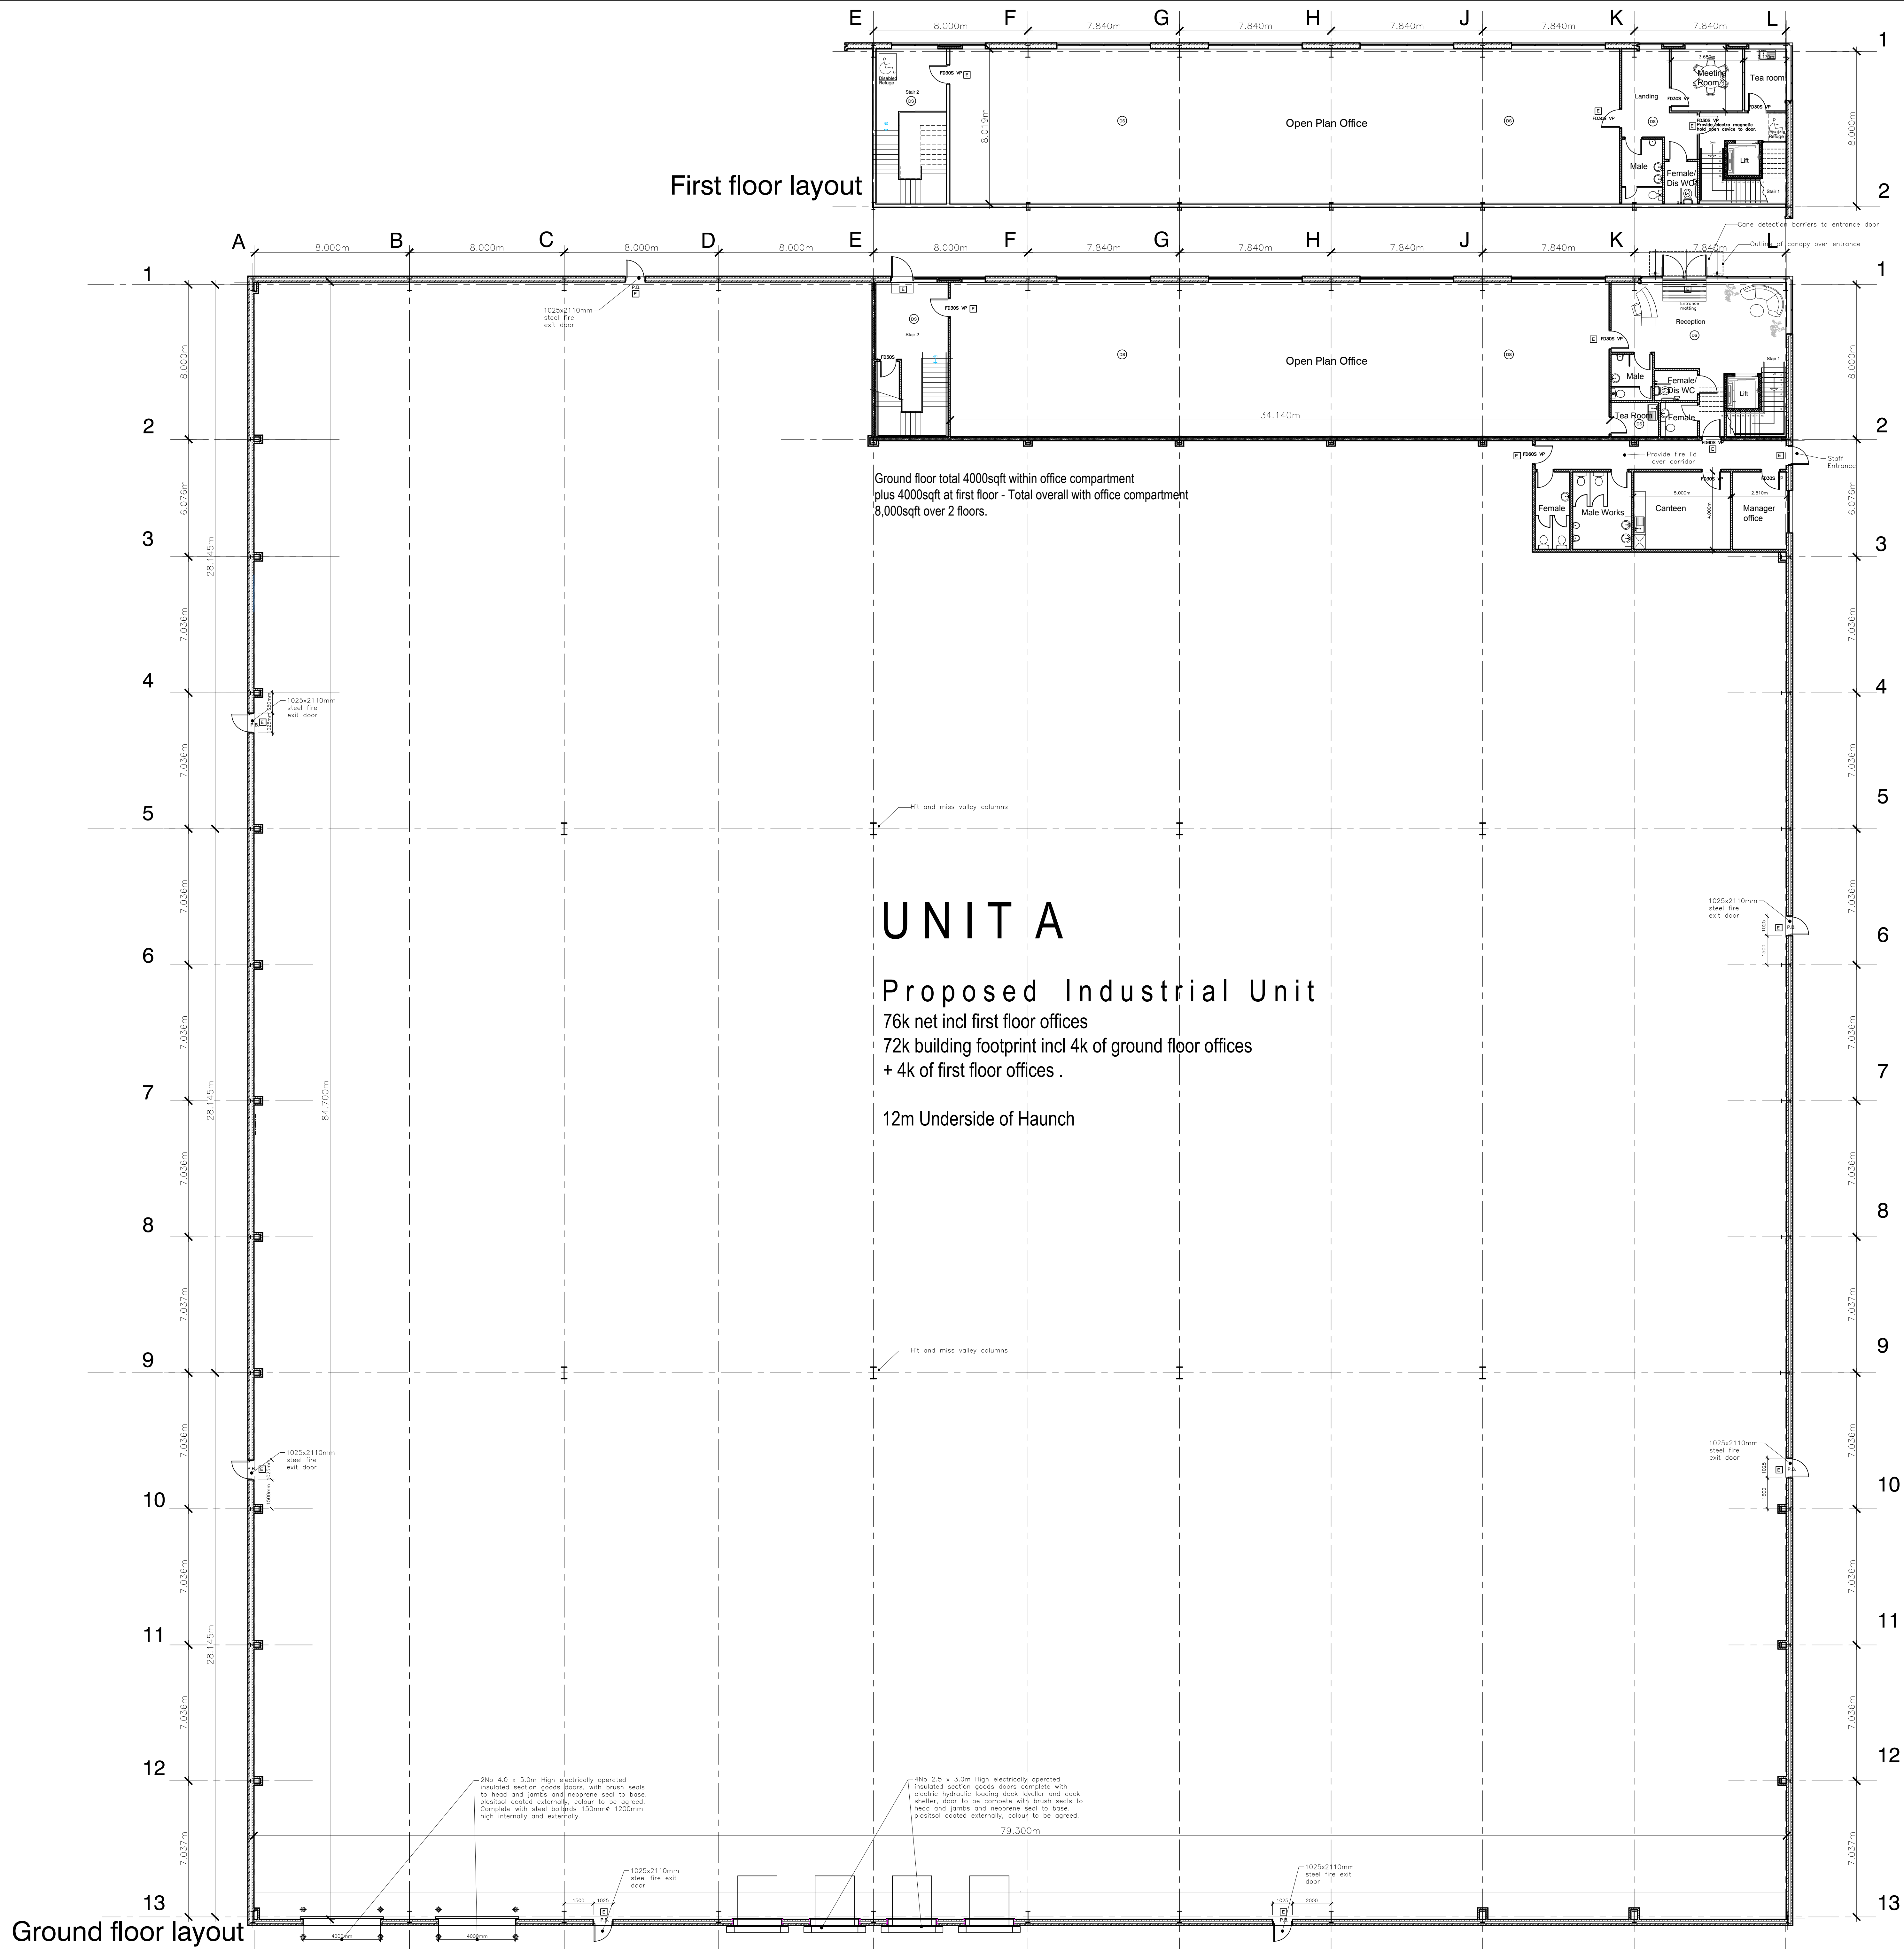

COPYRIGHT RESERVED

Notes

Revisions


Rev Date Description

BUILDING MANAGEMENT SERVICES LTD

Huddersfield Road  
Elland, West Yorkshire  
HX5 9BW  
TELEPHONE : ELLAND (01422) 371616  
FAX No : (01422) 376717  
email : mail@bmselland.com

**Building  
Management  
Services**

Client

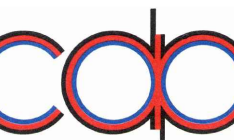

Commercial Development Projects Limited

Project

Proposed Warehouse unit.  
Unit A, Capitol Park, Capitol Close  
Barnsley.

Sheet

Floor layout plan.

Drawn DCH Date Feb 17

Scale 1:125 @ A0

Status Planning

Drawing No. M3016-02-SK4

Revision



Unit A, Capitol Close,  
Capitol Park, Barnsley.