


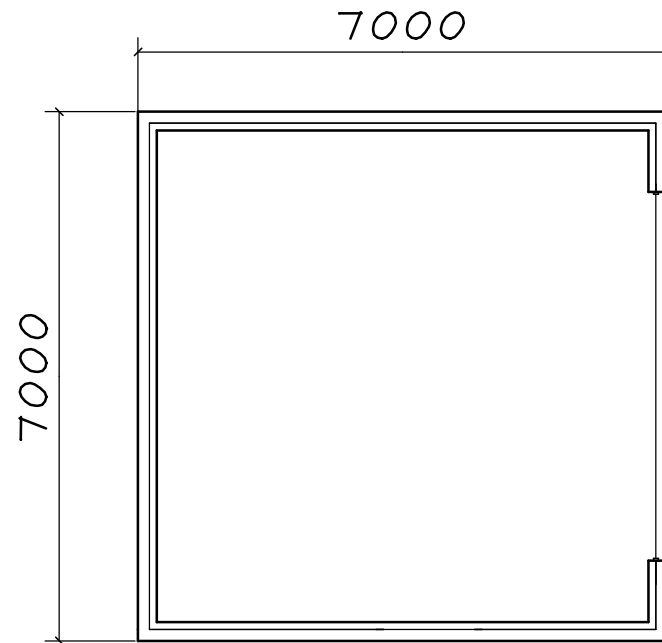

PROPOSED DETACHED GARAGE
THE BUNGALOW
WARREN LANE
STAINCROSS
1:100@A4

ROOF - slate to match
WALLS - stone to match

