



Concrete Interlocking Flat Tile - Marley
modern or similar.

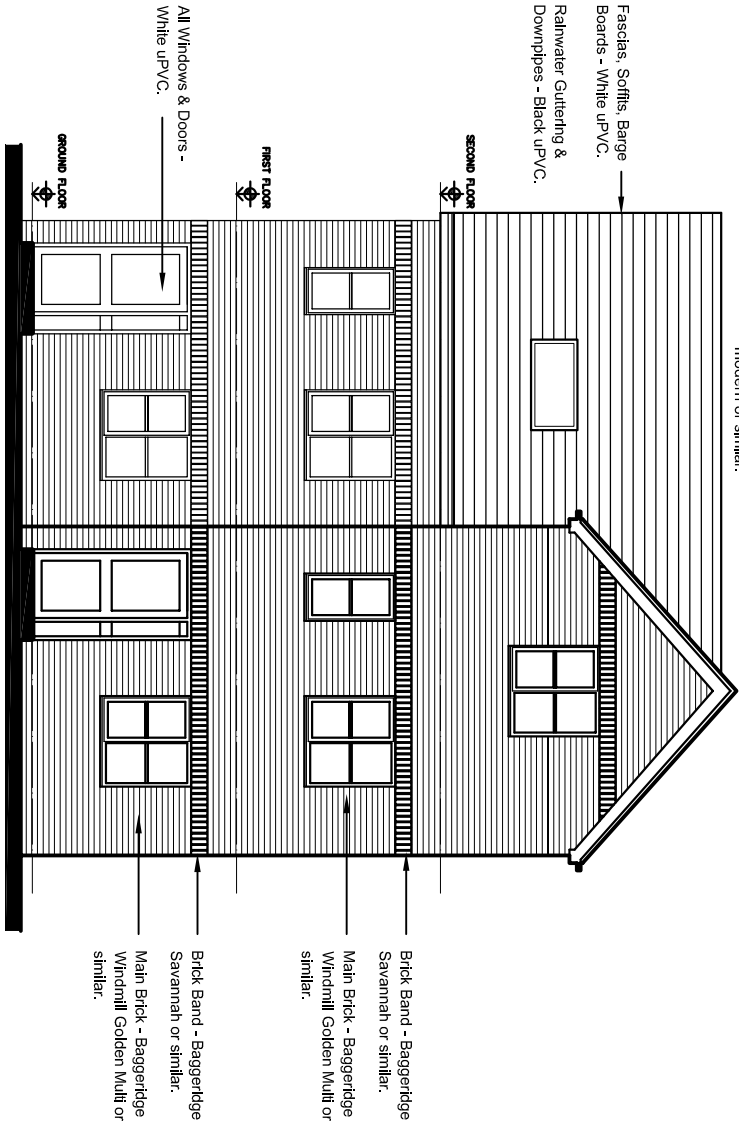


PROPOSED FRONT ELEVATION
SCALE - 1:100

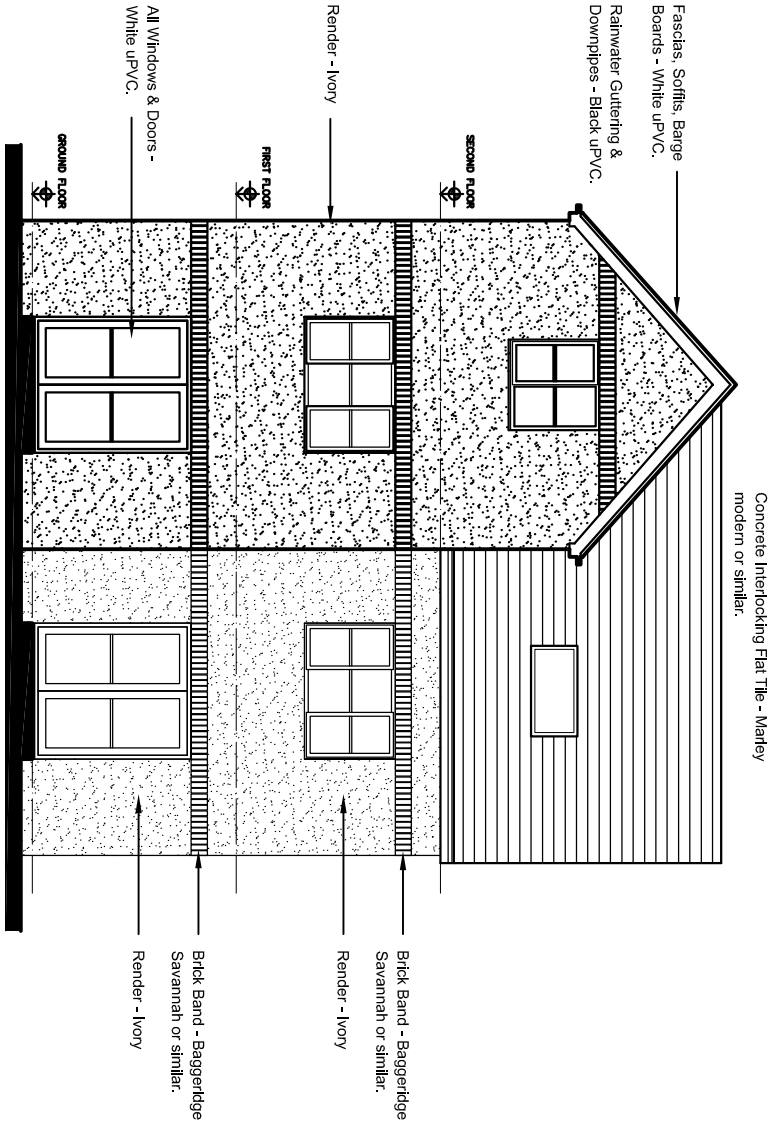


PROPOSED REAR ELEVATION
SCALE - 1:100

Concrete Interlocking Flat Tile - Marley
modern or similar.

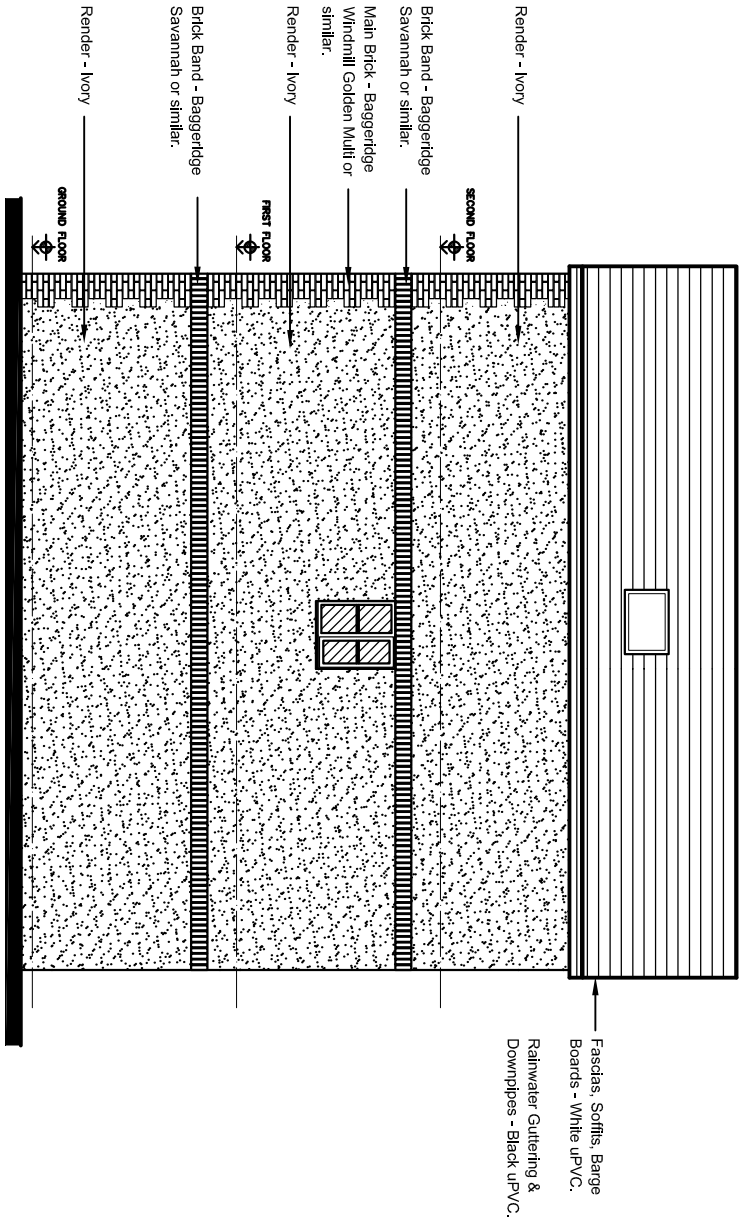

PROPOSED SIDE ELEVATION
SCALE - 1:100

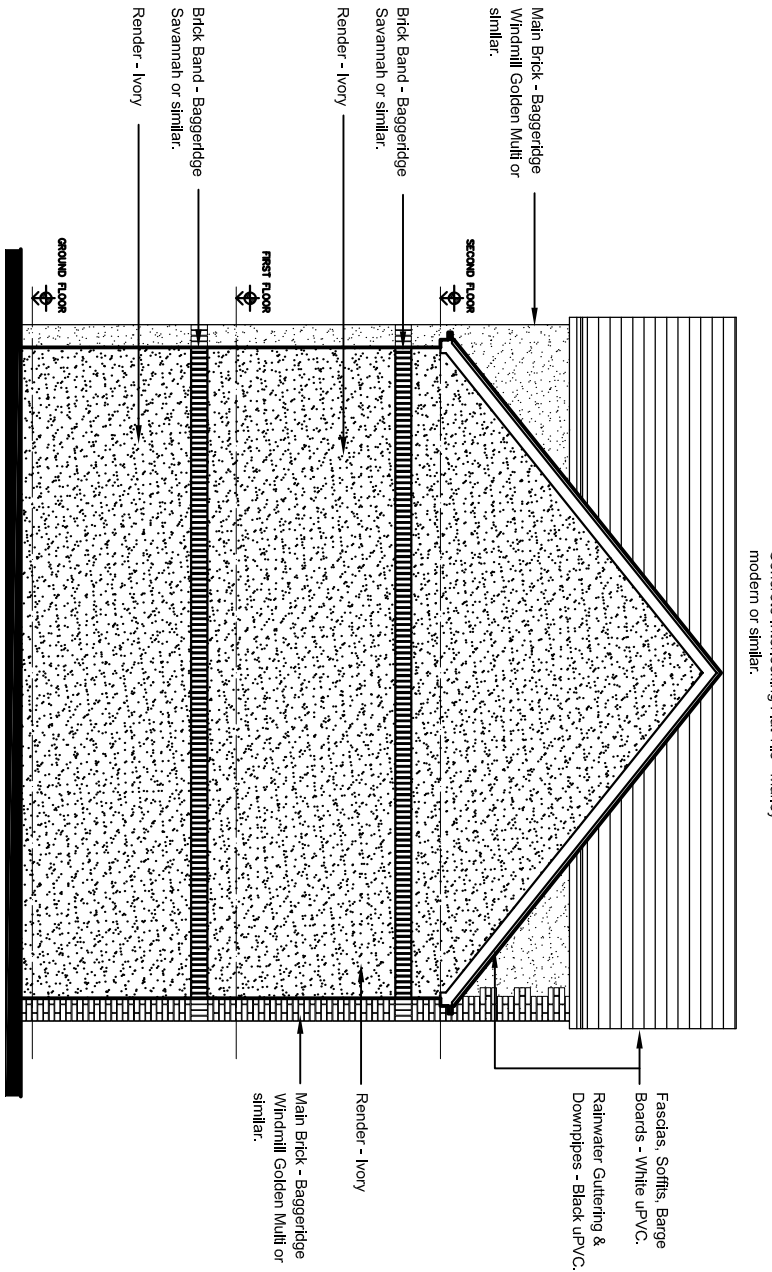

PROPOSED SIDE ELEVATION
SCALE - 1:100

NOTES

Do not scale from this drawing. **TRACTUS** Architectural Design Limited must be notified immediately should any discrepancies be found. The contractor must check all dimensions on site before construction or manufacture of materials. The drawing or any portion of it may not be reproduced without the written consent of **TRACTUS** Architectural Design Limited.

MATERIALS:

ROOF TILES -
Concrete Interlocking Flat Tile (Marley Modern or similar).
MAIN BRICK -
Baggeridge Windmill Golden Multi or similar.
BRICK BAND -
Baggeridge Savannah or similar.
RENDER -
Reference 016 Ivory (Including Weber.pral H)
FASCIAS, SOFFITS, BARGE BOARDS -
White uPVC.
RAINWATER GUTTERING & DOWNPIPES -
Black uPVC.
WINDOWS & DOORS -
White uPVC.

Refer to Materials Schedule submitted as part of this application for further information.

For Floor Plans refer to drawing referenced PL 08 - Proposed Floors & Roof Plan Plots 12-13

PLANNING ISSUE

New Description	Date	By	Appr
-----------------	------	----	------

tractus

ARCHITECTURAL DESIGN LIMITED
Unit 11a Northcote Mills
Walsfield Road
Huddersfield
HD8 8LA
E 01484 860 701
F 01484 860 771
e: info@tractusltd.co.uk
w: www.tractusltd.co.uk

Client
LEISURE INNS DEVELOPMENTS

Project
THE HALFWAY HOTEL
GOLDTHORPE

Drawing title
PROPOSED ELEVATIONS

Plots 12-13

Drawn by	Date	App'd	
AM	01/09	-	
Drawing no	Project no	Scale @ A3	Rev
PL 13	08/022	1:100	-

© 2007 **tractus** architectural design limited