


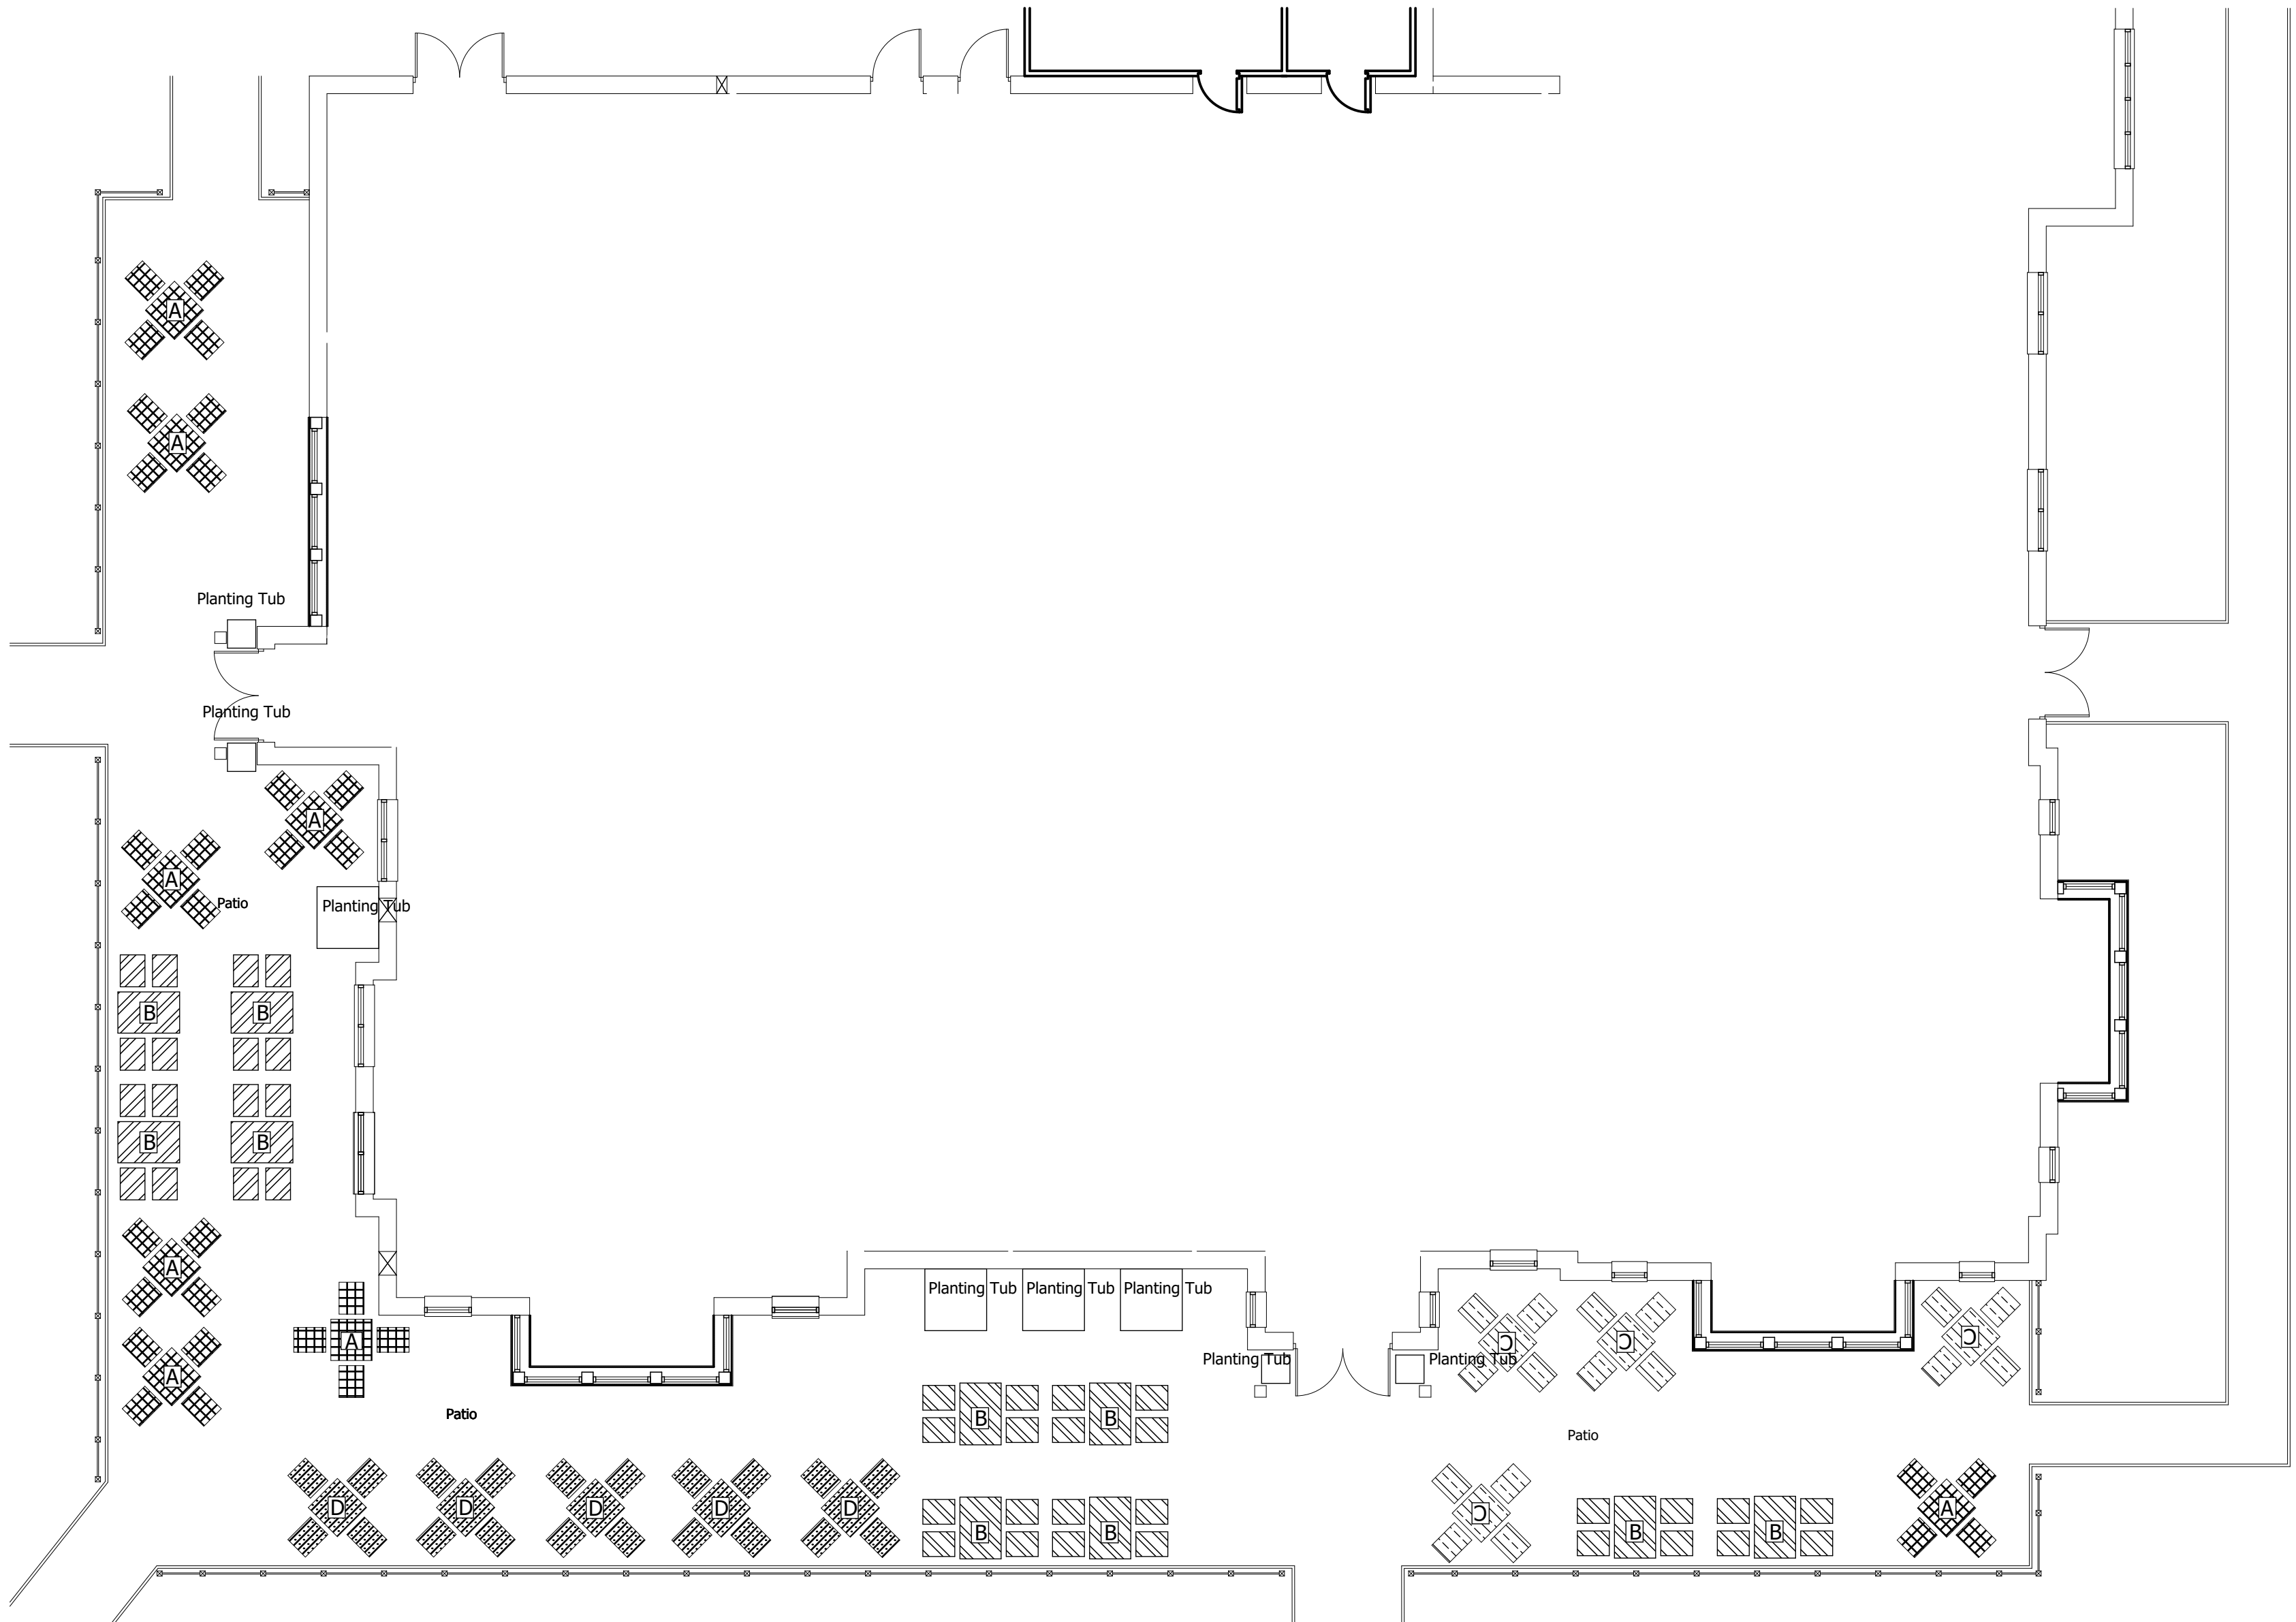

**NOTE**  
All dimensions to be checked on site and any discrepancies to be notified prior to the commencement of work  
  
Do not scale from this drawing  
  
If in doubt ask  
  
© arch-e-tech design limited



-  Recessed wall lights  
(low level within patio piers):  
Ref: Aurora AU-BRK718
-  Floodlight uplighters  
(seated on floor & housed in cages  
or fixed to apex of bay windows):  
Ref: Powerflood 150 - 70watt SON
-  Wall downlights  
(under eaves)  
Ref: Intalite WALLYX GU10
-  LED String Lights  
Ref: TBC (dedicated circuit)
-  Signage Light Location
-  LED string light power point location
-  Wall mounted 2D external bulkhead light  
switched from managers entrance door - 1800mm from FFL
-  Wall mounted 2D external bulkhead light  
on timer switch with outside lights - 1800mm from FFL
-  Wall mounted 2D external bulkhead light  
complete with PIR motion sensor - 1800mm from FFL
-  Christmas light box

|     |                                                                       |          |         |
|-----|-----------------------------------------------------------------------|----------|---------|
| A   | Fridge-freezer lean to extension omitted for freestanding pod in yard | 10/08/15 | JFM     |
| Rev | Revision Notes                                                        | Date     | Initial |

**arch-e-tech design ltd**  
Butterthwaite House  
Jumble Lane  
Ecclesfield  
Sheffield, S35 9XJ  
Tel: 0114 2451021 Email: admin@archetech.co.uk

client  
**GREENE KING**

job title  
**BUSINESS PARK  
AMENITY RESTAURANT  
DEARNE VALLEY  
BARNSELY**

drg title  
**BUILDING LIGHTING**

|         |           |       |    |
|---------|-----------|-------|----|
| date    | JULY 2015 | drawn | RB |
| scale   | 1:100     | sheet | A1 |
| drwg no | 1340/14   | rev   | A  |