


North



Application boundary:

McDonald's demise indicated thus:

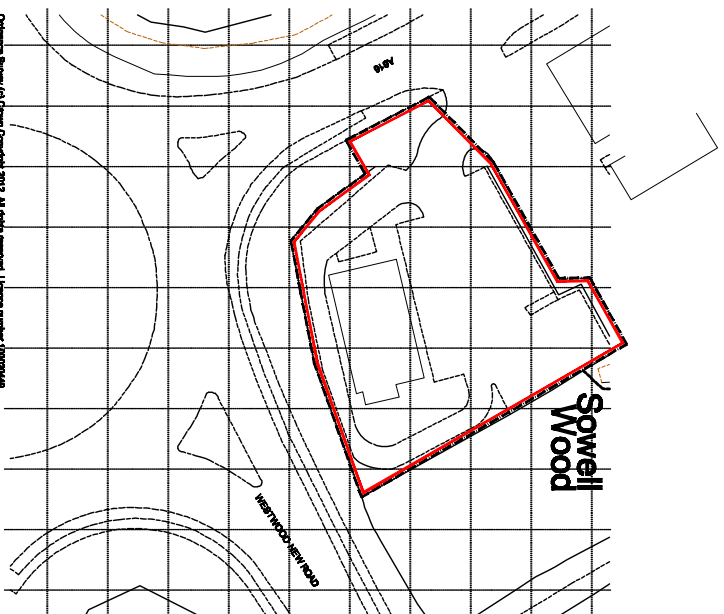

SCALE BAR



1. **NAME:** _____
 2. **DATE:** _____
 3. **PROBLEM DEFINITION:** _____
 4. **RESEARCH** _____

ALL weights are to be undertaken in accordance with the Building Regulations and the latest British Standards.
ALL proprietary materials and products are to be used strictly in accordance with the manufacturers' recommendations.
ALL dimensions to be checked on the prior to construction.

STORE NO

20

1



De