




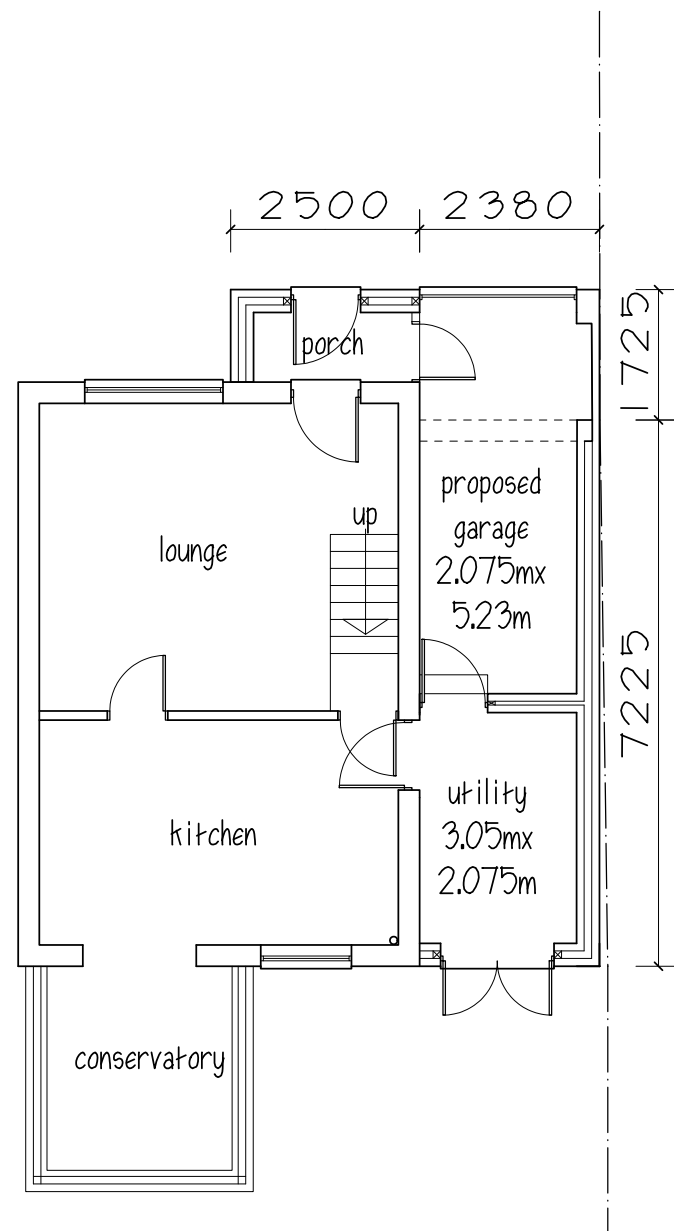

GROUND FLOOR

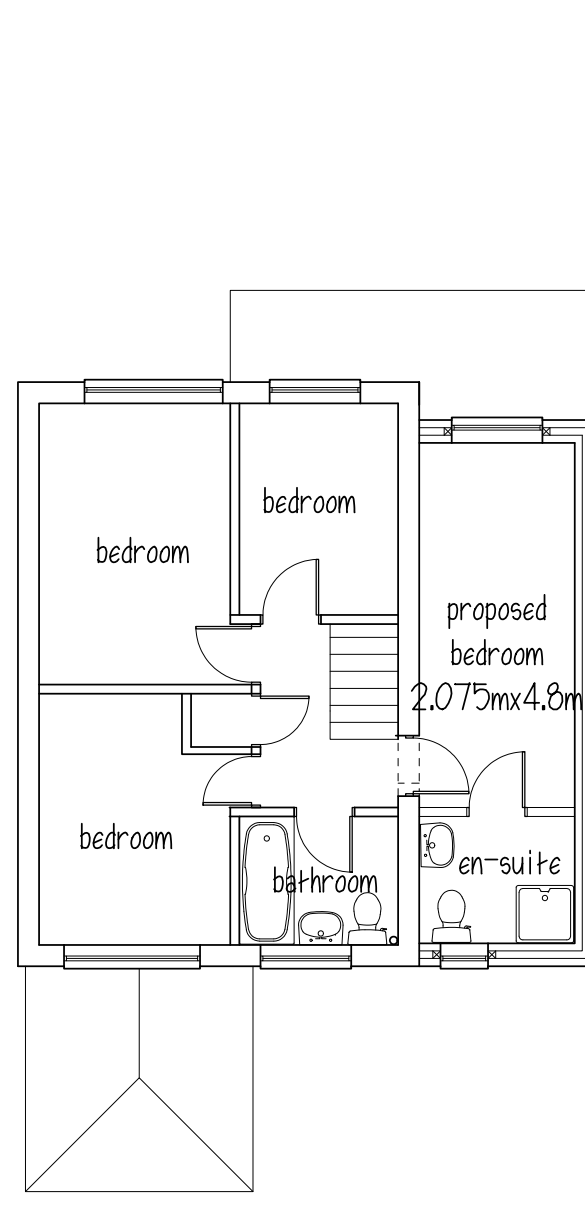

FIRST FLOOR

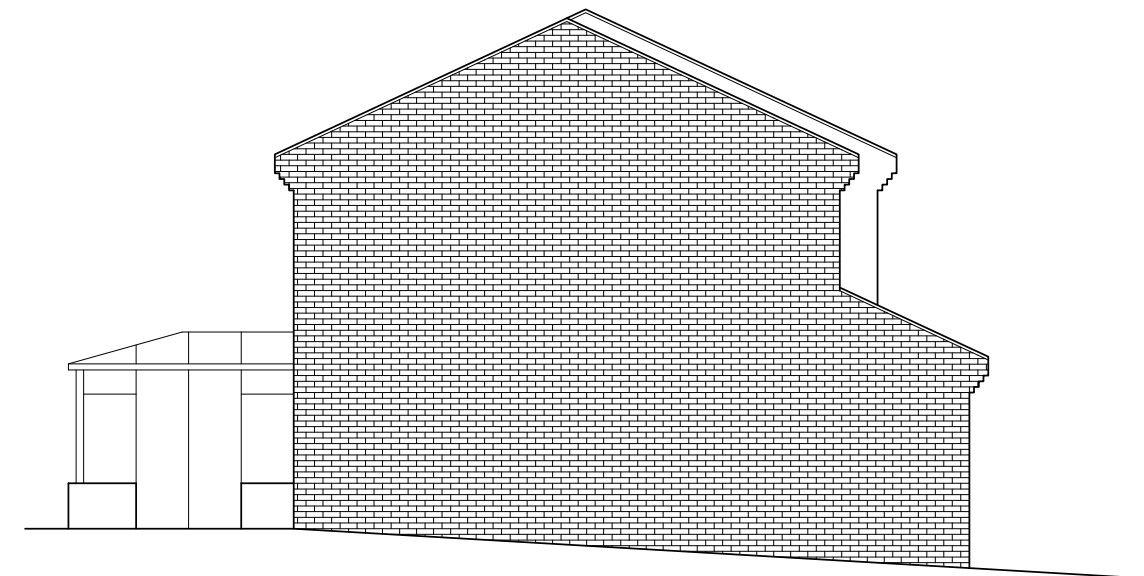

SIDE ELEVATION

ROOF - concrete interlocking tiles
to match existing
WALLS - brickwork to match existing

Mr & Mrs N BOLTON

PROPOSED SIDE EXTENSION
8 SNETTERTON CLOSE
CUDWORTH

PLANS & ELEVATIONS

1:100@A3 JAN. 10 Rev A

Peter Thompson

"Linwood"
Barnsley Road
Dodworth


Barnsley S75 3JR m. 07973251730
e-mail peter-thompson@hotmail.co.uk




M.C.I.A.T.



REAR ELEVATION

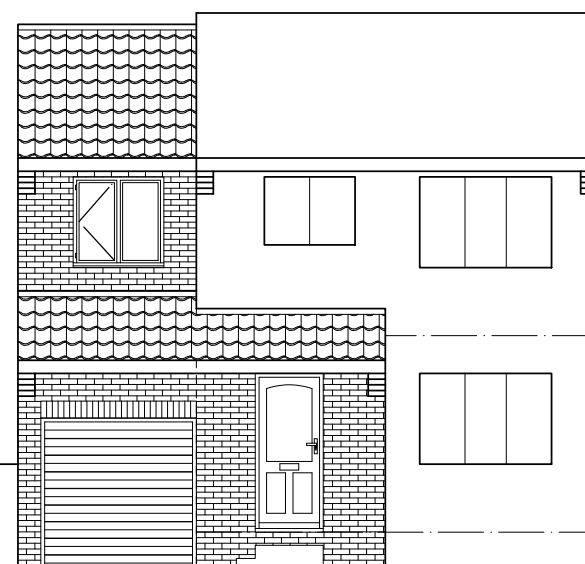

FRONT ELEVATION

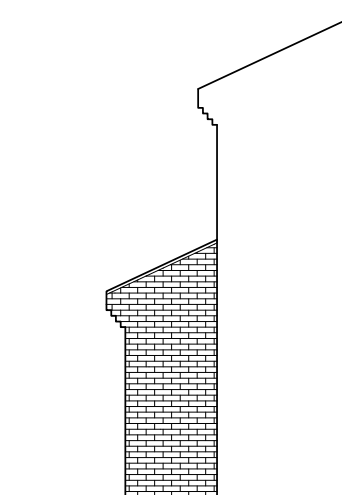

SIDE ELEVATION