


EXISTING PLOT - PLANNING DRAWINGS

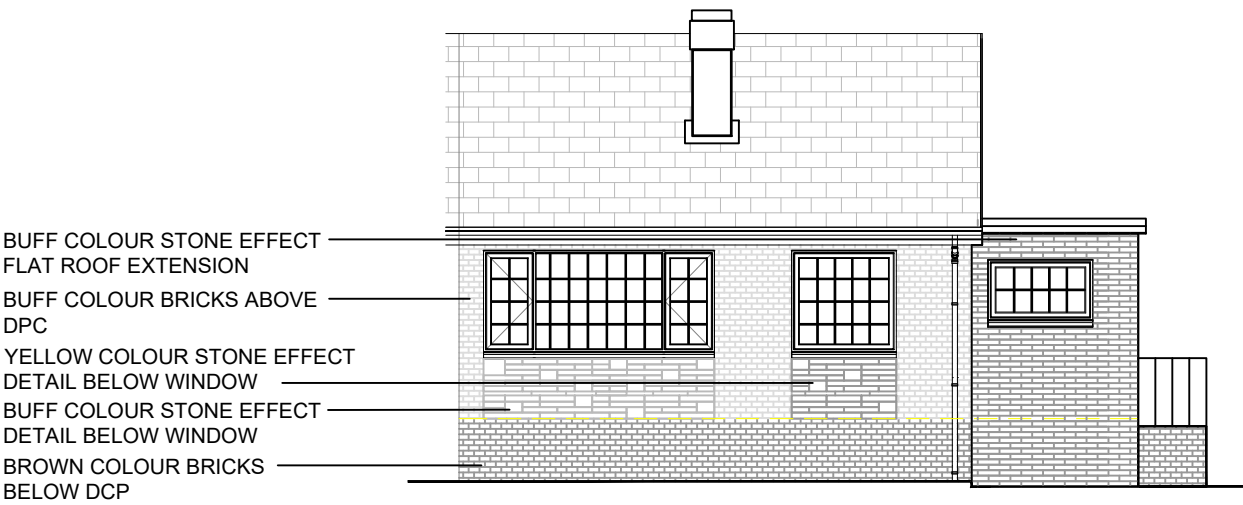


FRONT ELEVATION



SIDE ELEVATION



REAR ELEVATION

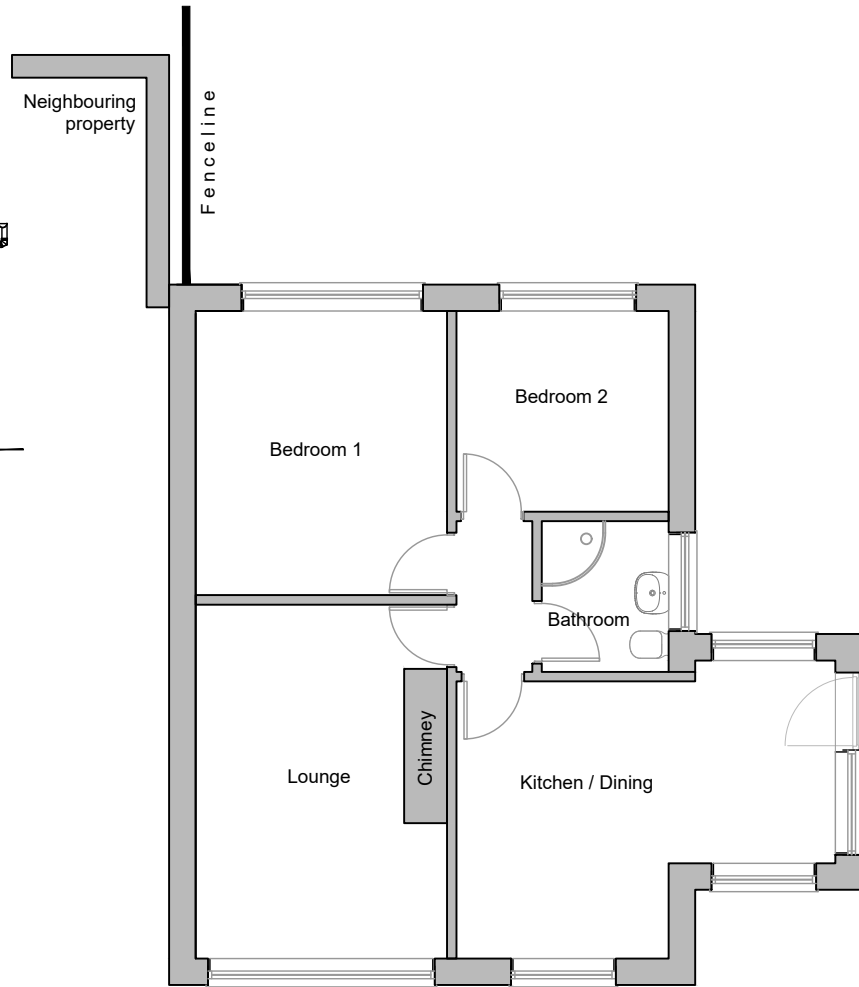

FLOOR PLAN

REV	DESCRIPTION	DATE
B	DRAWING TITLE UPDATED TO REMOVE PD REFERENCE	10.09.26
A	ALL MATERIALS SHOWN AND THE PLAN HAS BEEN ANNOTATED	25.06.26

DEVELOPMENT		
LAND ADJACENT TO 66 LONGLEY STREET, BARUGH GREEN		
DRAWING TITLE		
66 LONGLEY STREET - EXISTING BUILDING PLANS		
DATE	SCALE	DRAWN
18.06.26	1:100@A3	WS
DRAWING REF	REV	
LS-NB-EBP-01	B	