




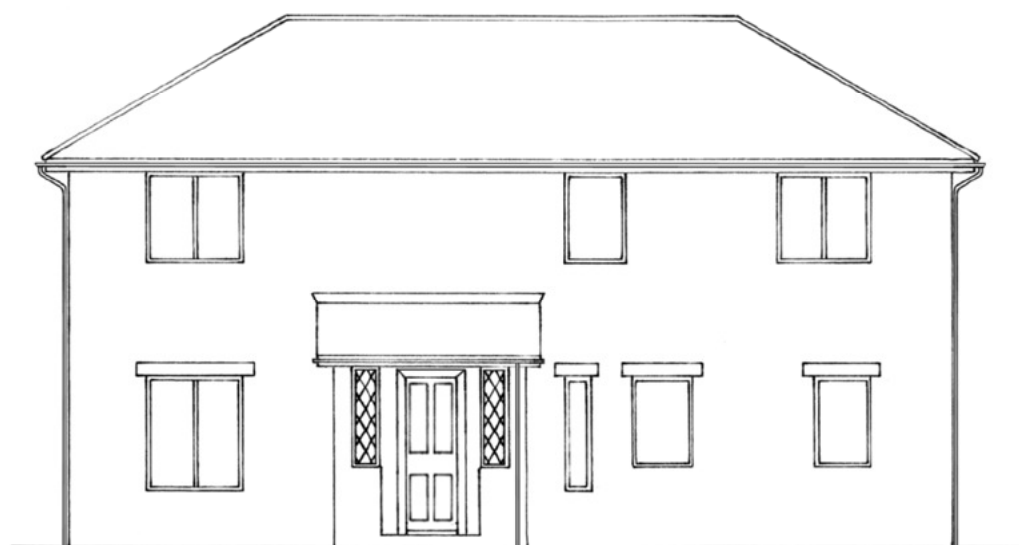


Front Elevation

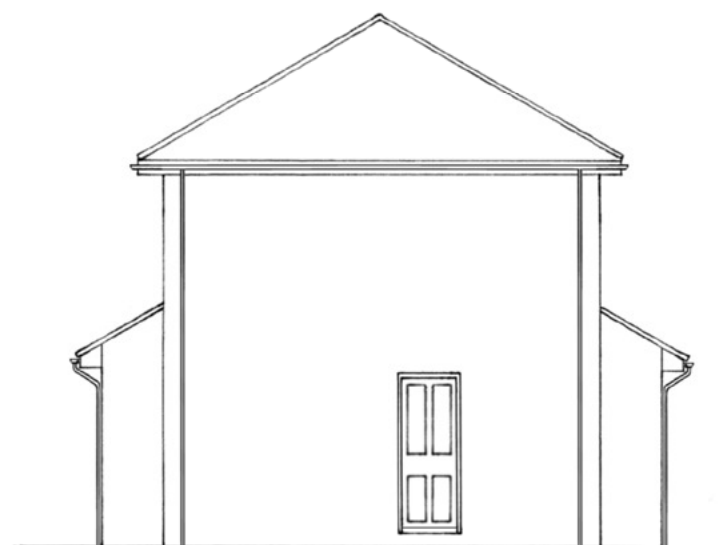

Side Elevation

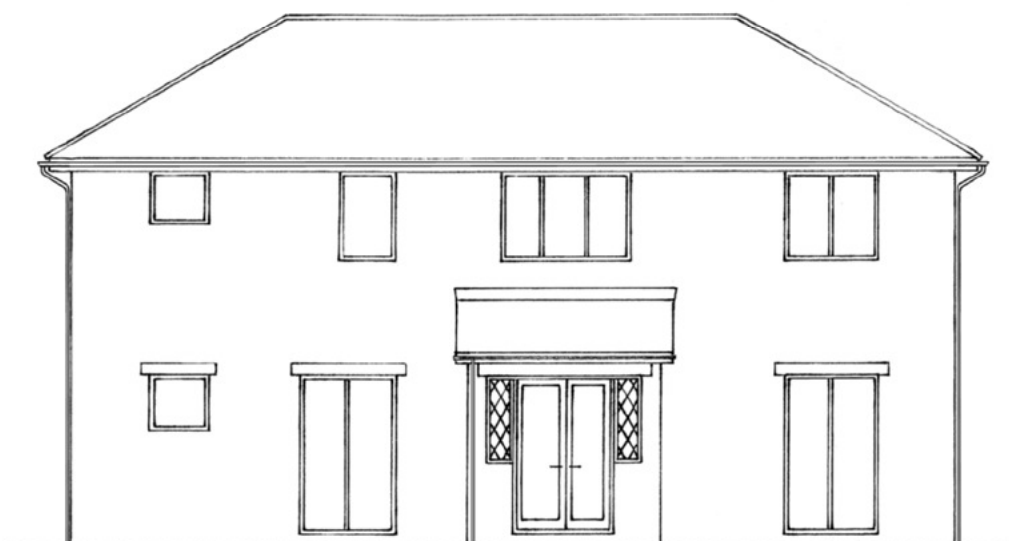


Rear Elevation

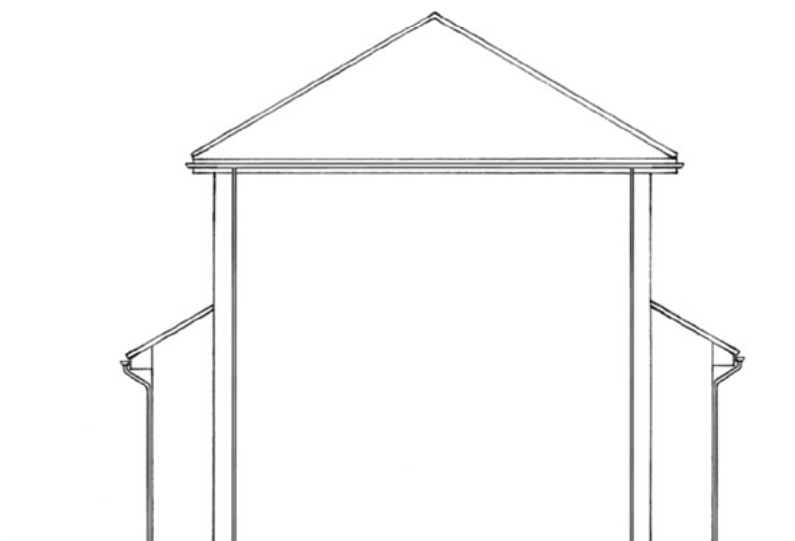


Side Elevation

Scale 1:100

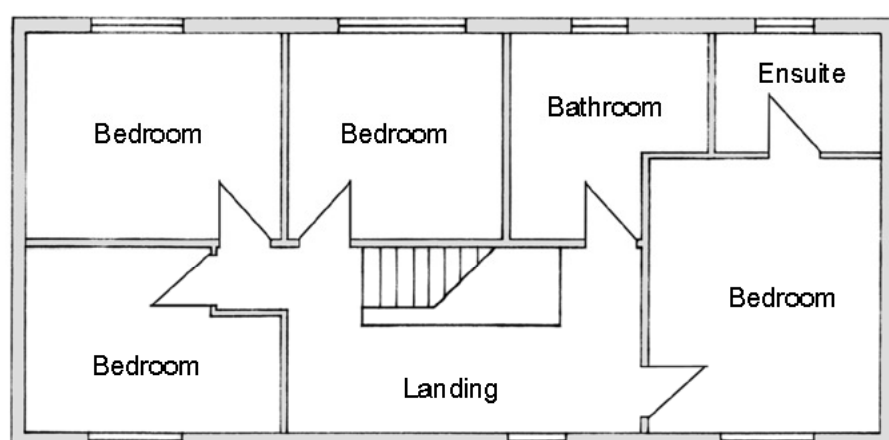

Dimensions:  
11.60w x 5.70d x 7.20h  
5.20 eaves height

Materials:  
Terracotta clay tiles to roof  
Semi-glazed red brick to walls  
Upvc white window frames and doors

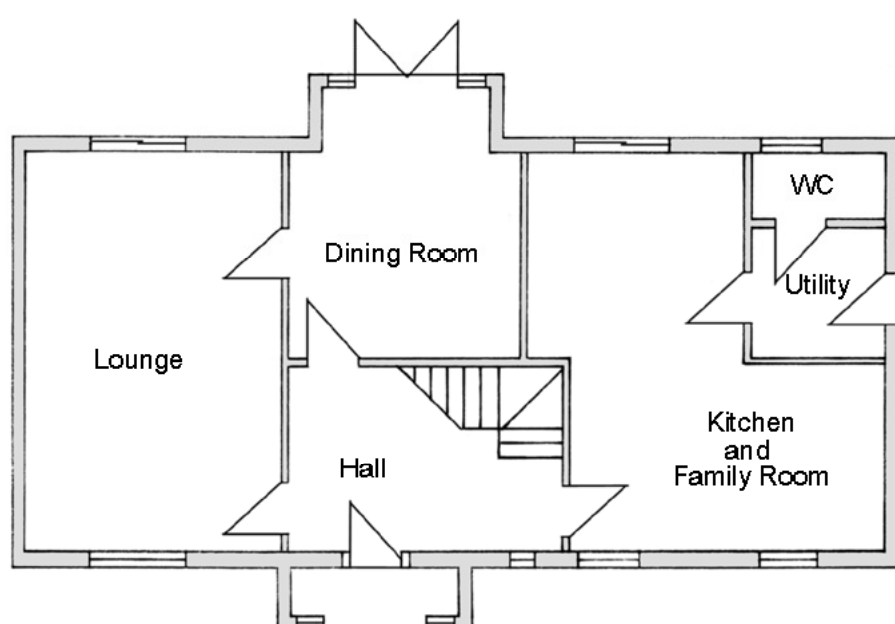

**Indicative House Design II**  
**Land in Churchfield Lane**  
**Kexborough**  
**Barnsley**

Scale check 10.00metres