


Address -
The Corner Tap
92 High Street
Goldthorpe
S63 9DA

Proposed signage to the
front. Existing shutter to remain in situ.

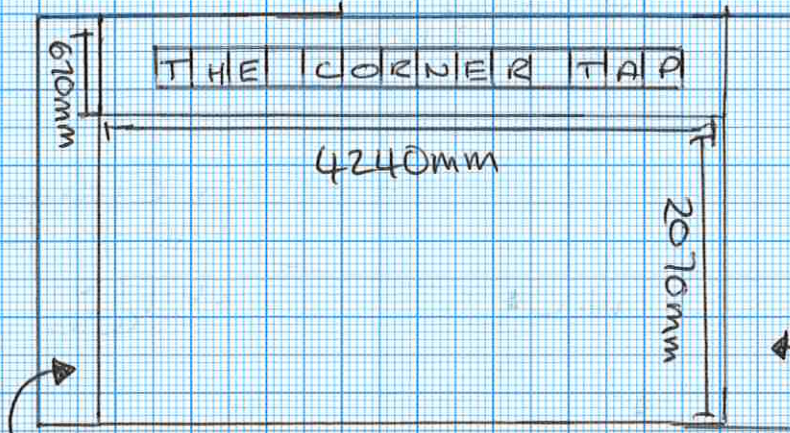

Depth of
shutter housing
is 380mm

Brick wall
at side of
shutter

Brick wall at
side of shutter

Scale

~~1cm = 1m~~

1:50

2cm = 1m

Signage style to be based
on a Scrabble piece.

Address:
92 High Street
Goldthorpe
Barnsley
S63 9DG


Mr David Jarvis
Tel: 07830225175

Cellar floor plan

Scale
1:100
1cm = 1m

key:

✕ = fire extinguisher

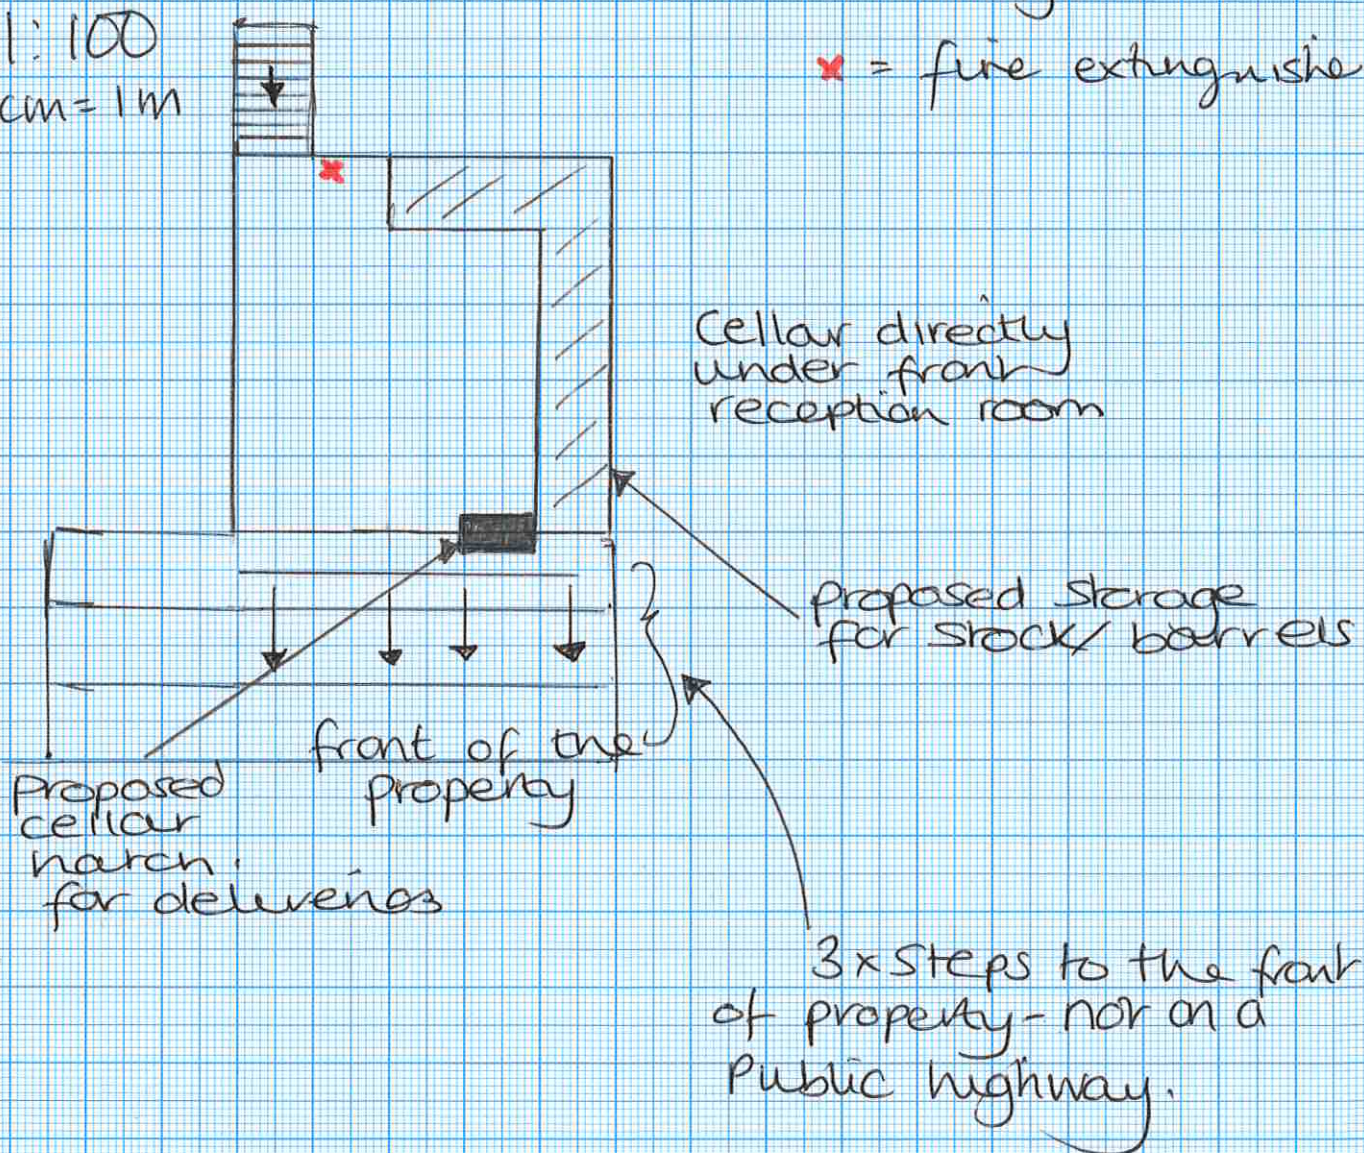

Proposed layout

Address: The Corner Tap
92 High Street
Goldthorpe
Barnsley
S63 9DG

Mr David Jarvis
Tel: 07836225175

Proposed structural layout of the tap

Scale

1:100

1cm = 1m

lobby + staircase -
This will be surrounded by a wall - there will be no public access

Doorway leads to the cellar - This will be surrounded by a solid wall and there will be no public access

cast iron railings either side of steps to create a viewing platform.

All doors and windows have metal shutters and bars.

Plan to create disabled/ramped access

out house (bricked)
NO access to public

Building Boundary

W.C large enough for disabled access

Bar hatch

Chimney breast

proposed position of the bar

2x steps
FRONT ROOM

seating and tables - not fixed positions

