



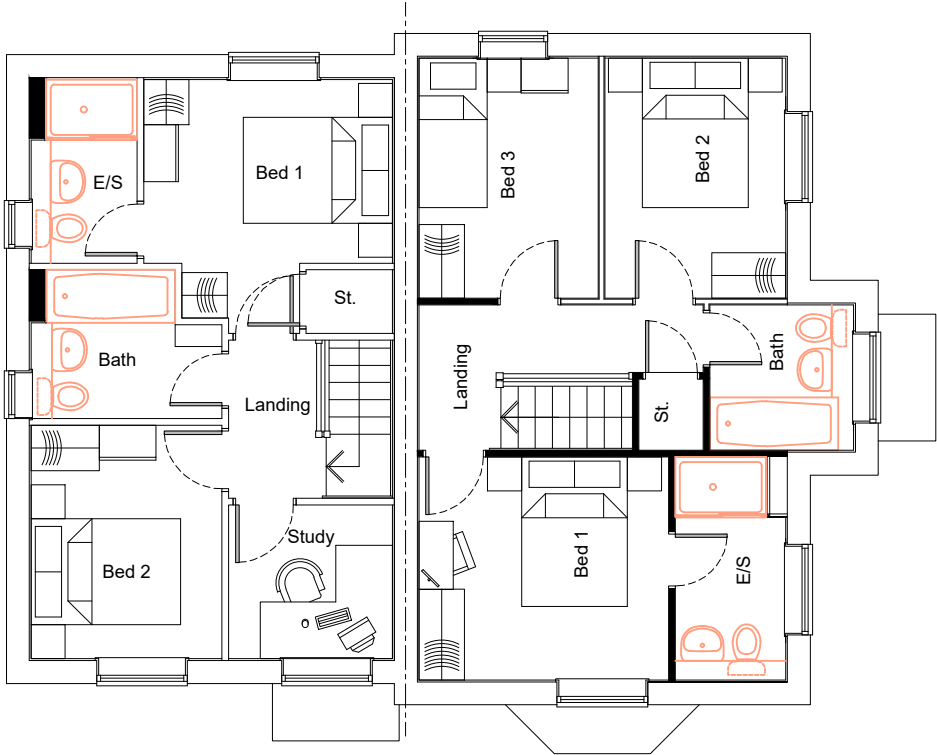

First Floor Plan

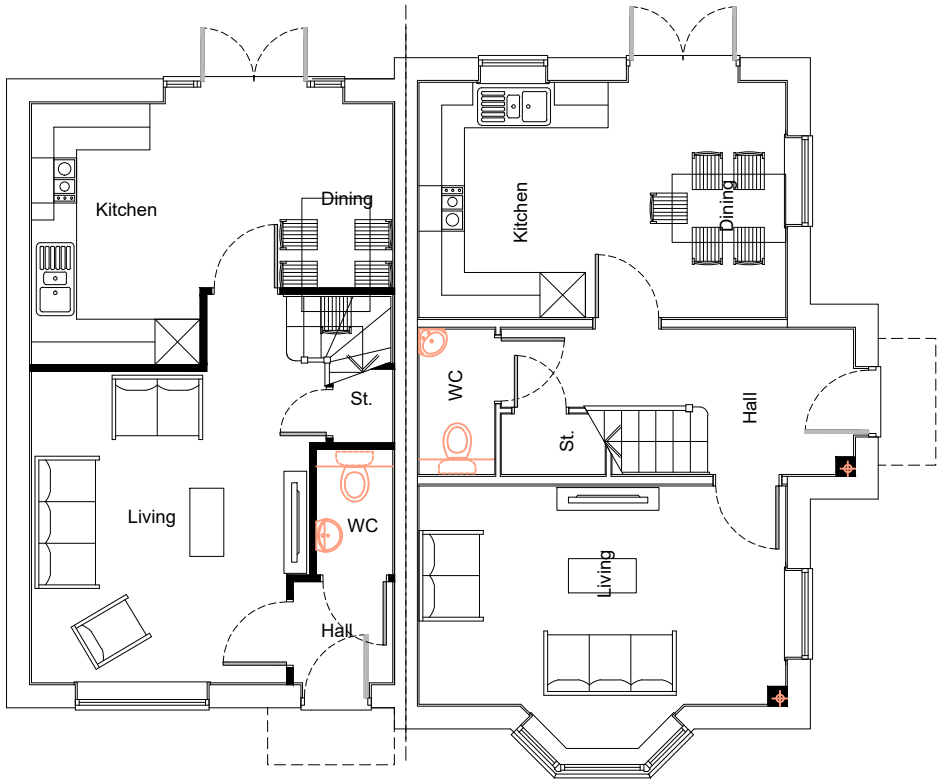

Ground Floor Plan

Revision Schedule		
Rev	Date	Description
.	.	.

PLANNING
www.bellway.co.uk
Bellway Homes Limited (Yorkshire)
First Floor, Unit 2150 Century Way,
Leeds LS15 8ZB
Tel: 0113 3900 800

Project
Lee Lane, Royston

Drawing Title
The Thespian Tailor Semi - Planning

Drawn By -	First Issue Date November 2019	Scale(s) 1:100 (A3)
Job No -	Drg Status Planning	Revision -
Drawing No.	TH-TA-SEMI/01	

Do not scale - if in doubt, ask