


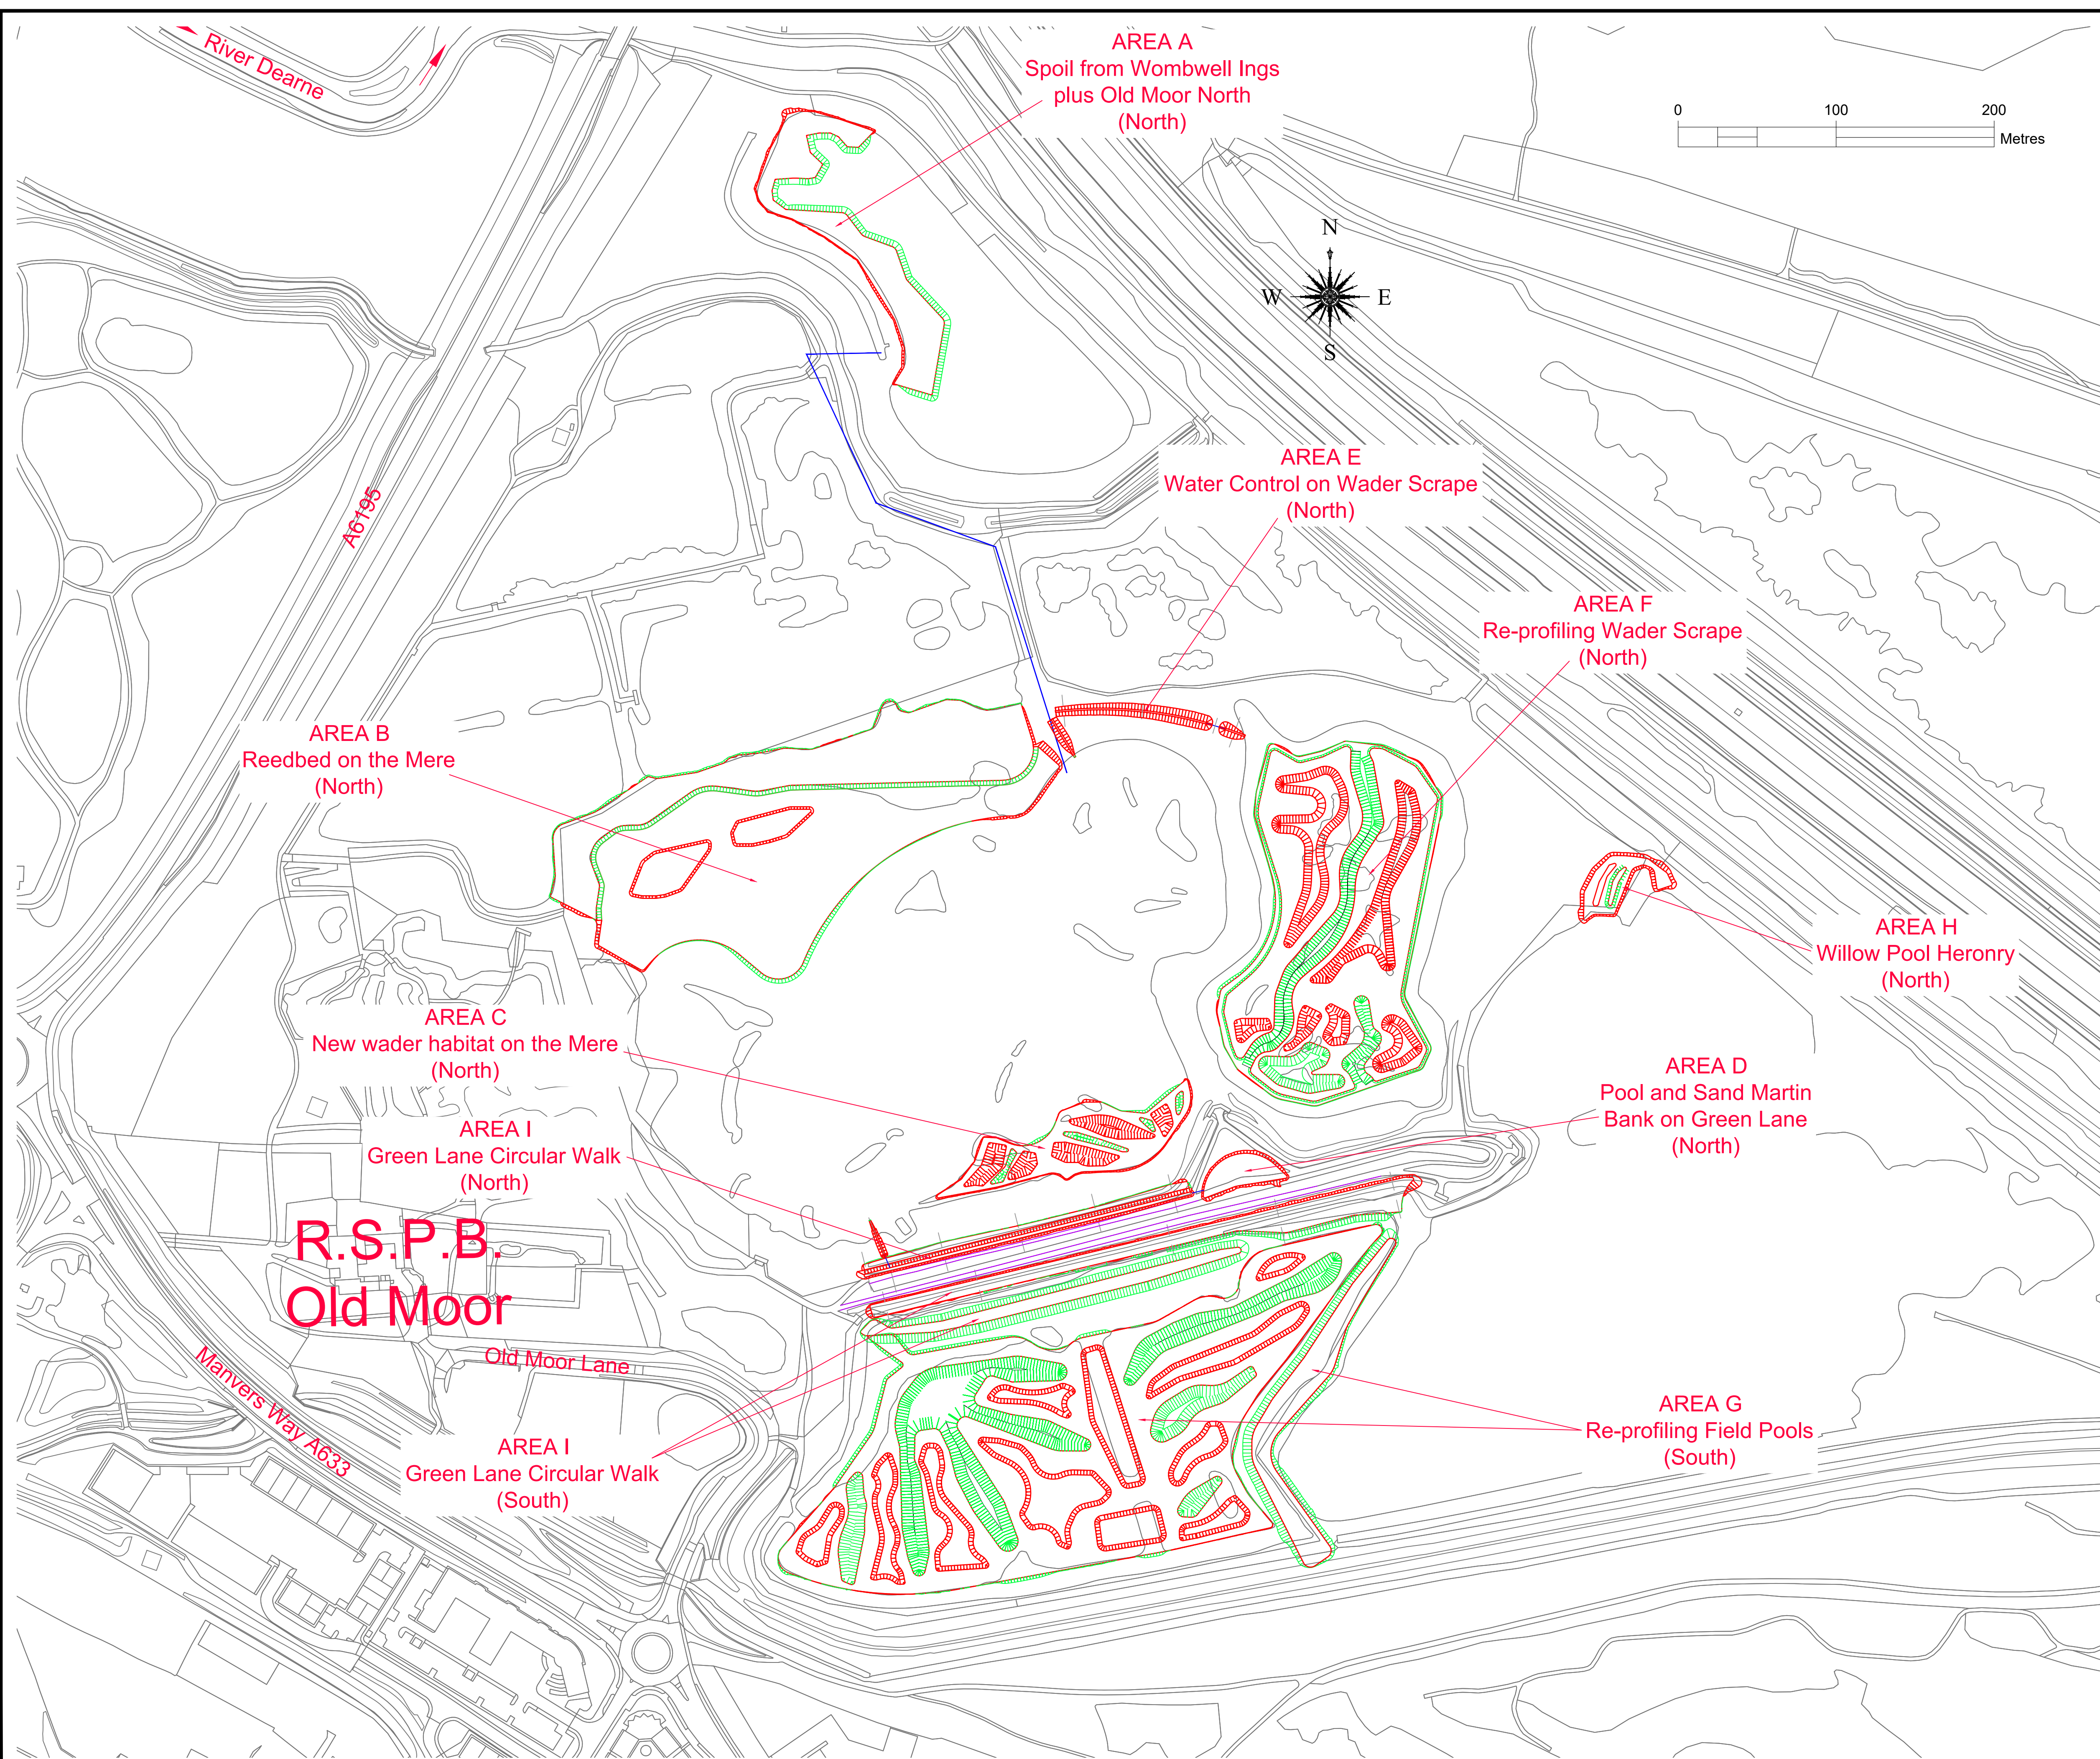


General Notes

1. All dimensions shown are in metres unless otherwise stated and levels in metres to Ordnance Datum.
2. Do not scale from this drawing.
3. Please refer to 3D model for details of proposed surface / existing surface interface and setting out details.


Key

19.60 Proposed Level

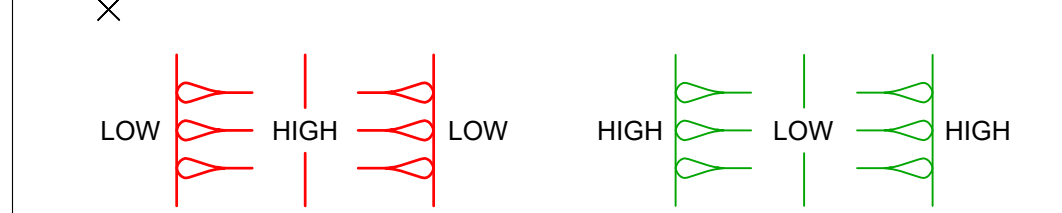[illegible]

Second Avenue
ONCHAN
Isle of Man
IM3 4LT
British Isles

www.jbaconsulting.com
t +44 (0)1624 695100
f +44 (0)1624 620366
e info@jbaconsulting.com

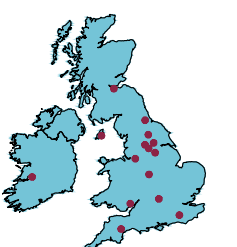

Offices at Coleshill, Doncaster, Edinburgh, Exeter, Haywards Heath, Limerick, Newcastle upon Tyne, Onchan, Newport, Saltaire, Skipton, Tadcaster, Thirsk, Wallingford and Warrington

for —

R.S.P.B.

Old Moor
Site Layout (North and South)

This document is the property of Jeremy Benn Associates Ltd. It shall not be reproduced in whole or in part, nor disclosed to a third party, without the permission of Jeremy Benn Associates Ltd.

Scale:
1:2000 @ A1

Drawn:	Peter Wilkinson	31.10.2018
Designed:	Gregory Parkinson	31.10.2018
Checked:		
Approved:		

Digital File Name: 2018s0929 101_0

Drawing Number: 2018s0929-101	Rev.:	Sheet No.:	Status:
----------------------------------	-------	------------	---------