
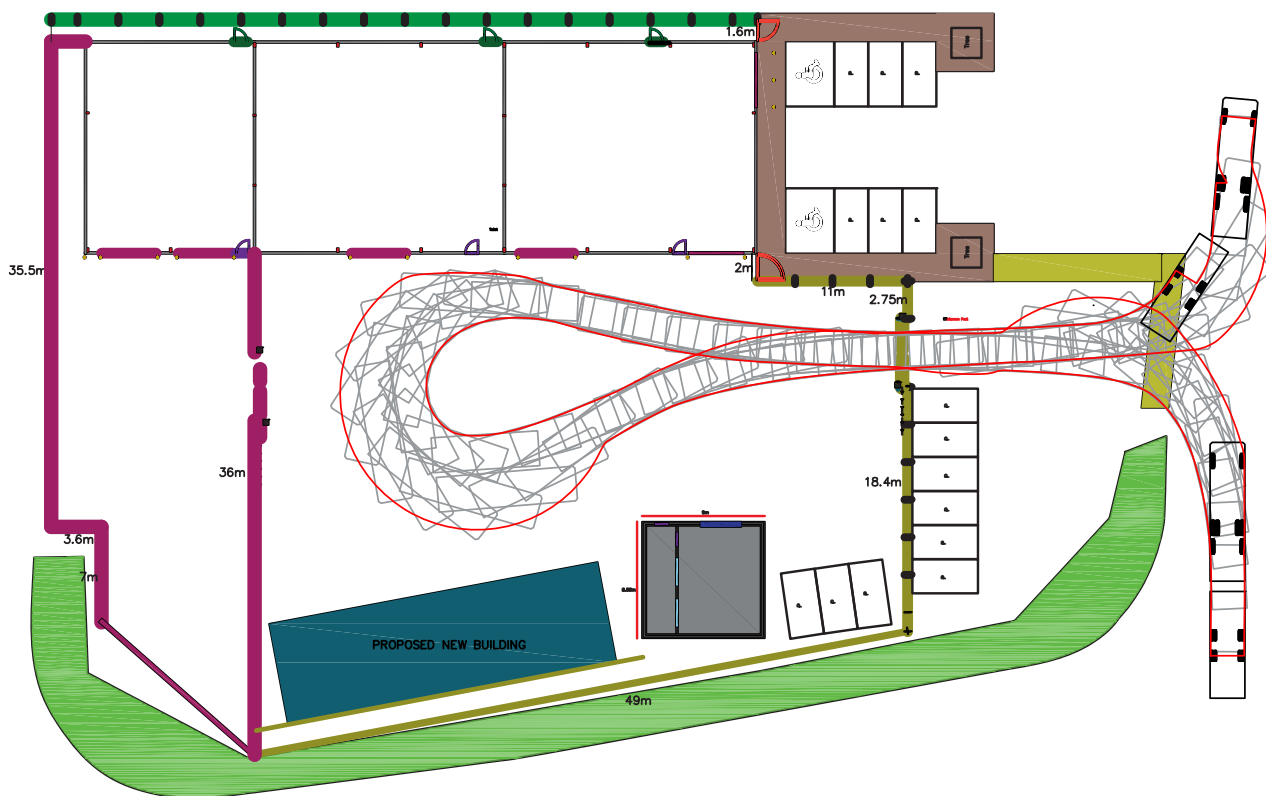


FTA DESIGN DRAWBAR VEHICLE (1998)
18.751m OVERALL LENGTH
2.550m OVERALL WIDTH
3.745m OVERALL BODY HEIGHT
0.450m MIN BODY GROUND CLEARANCE
2.470m MAX TRACK WIDTH
3.00s LOCK TO LOCK TIME
10.000m KERB TO KERB TURNING RADIUS

GENERAL NOTES:

- THIS DRAWING SHOWS THE PROVISIONAL DESIGN ONLY AND IS SUBJECT TO LOCAL AUTHORITY APPROVAL. THIS DRAWING SHOULD NOT BE SCALED FOR SETTING OUT PURPOSES.
- THIS DRAWING IS BASED ON DIGITAL MAPPING INFORMATION PROVIDED BY OTHERS.

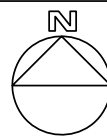

PAH
HIGHWAY CONSULTANTS

UNIT 2, THE OFFICE CAMPUS,
PARAGON BUSINESS PARK, RED HALL COURT,
WAKEFIELD WF1 2UY

JOB	DWG	REV
SRG	01	
SCALE: 1:500 @A4		
DATE: Mar 2016		

SPRINGVALE ROAD,
GRIMETHORPE