


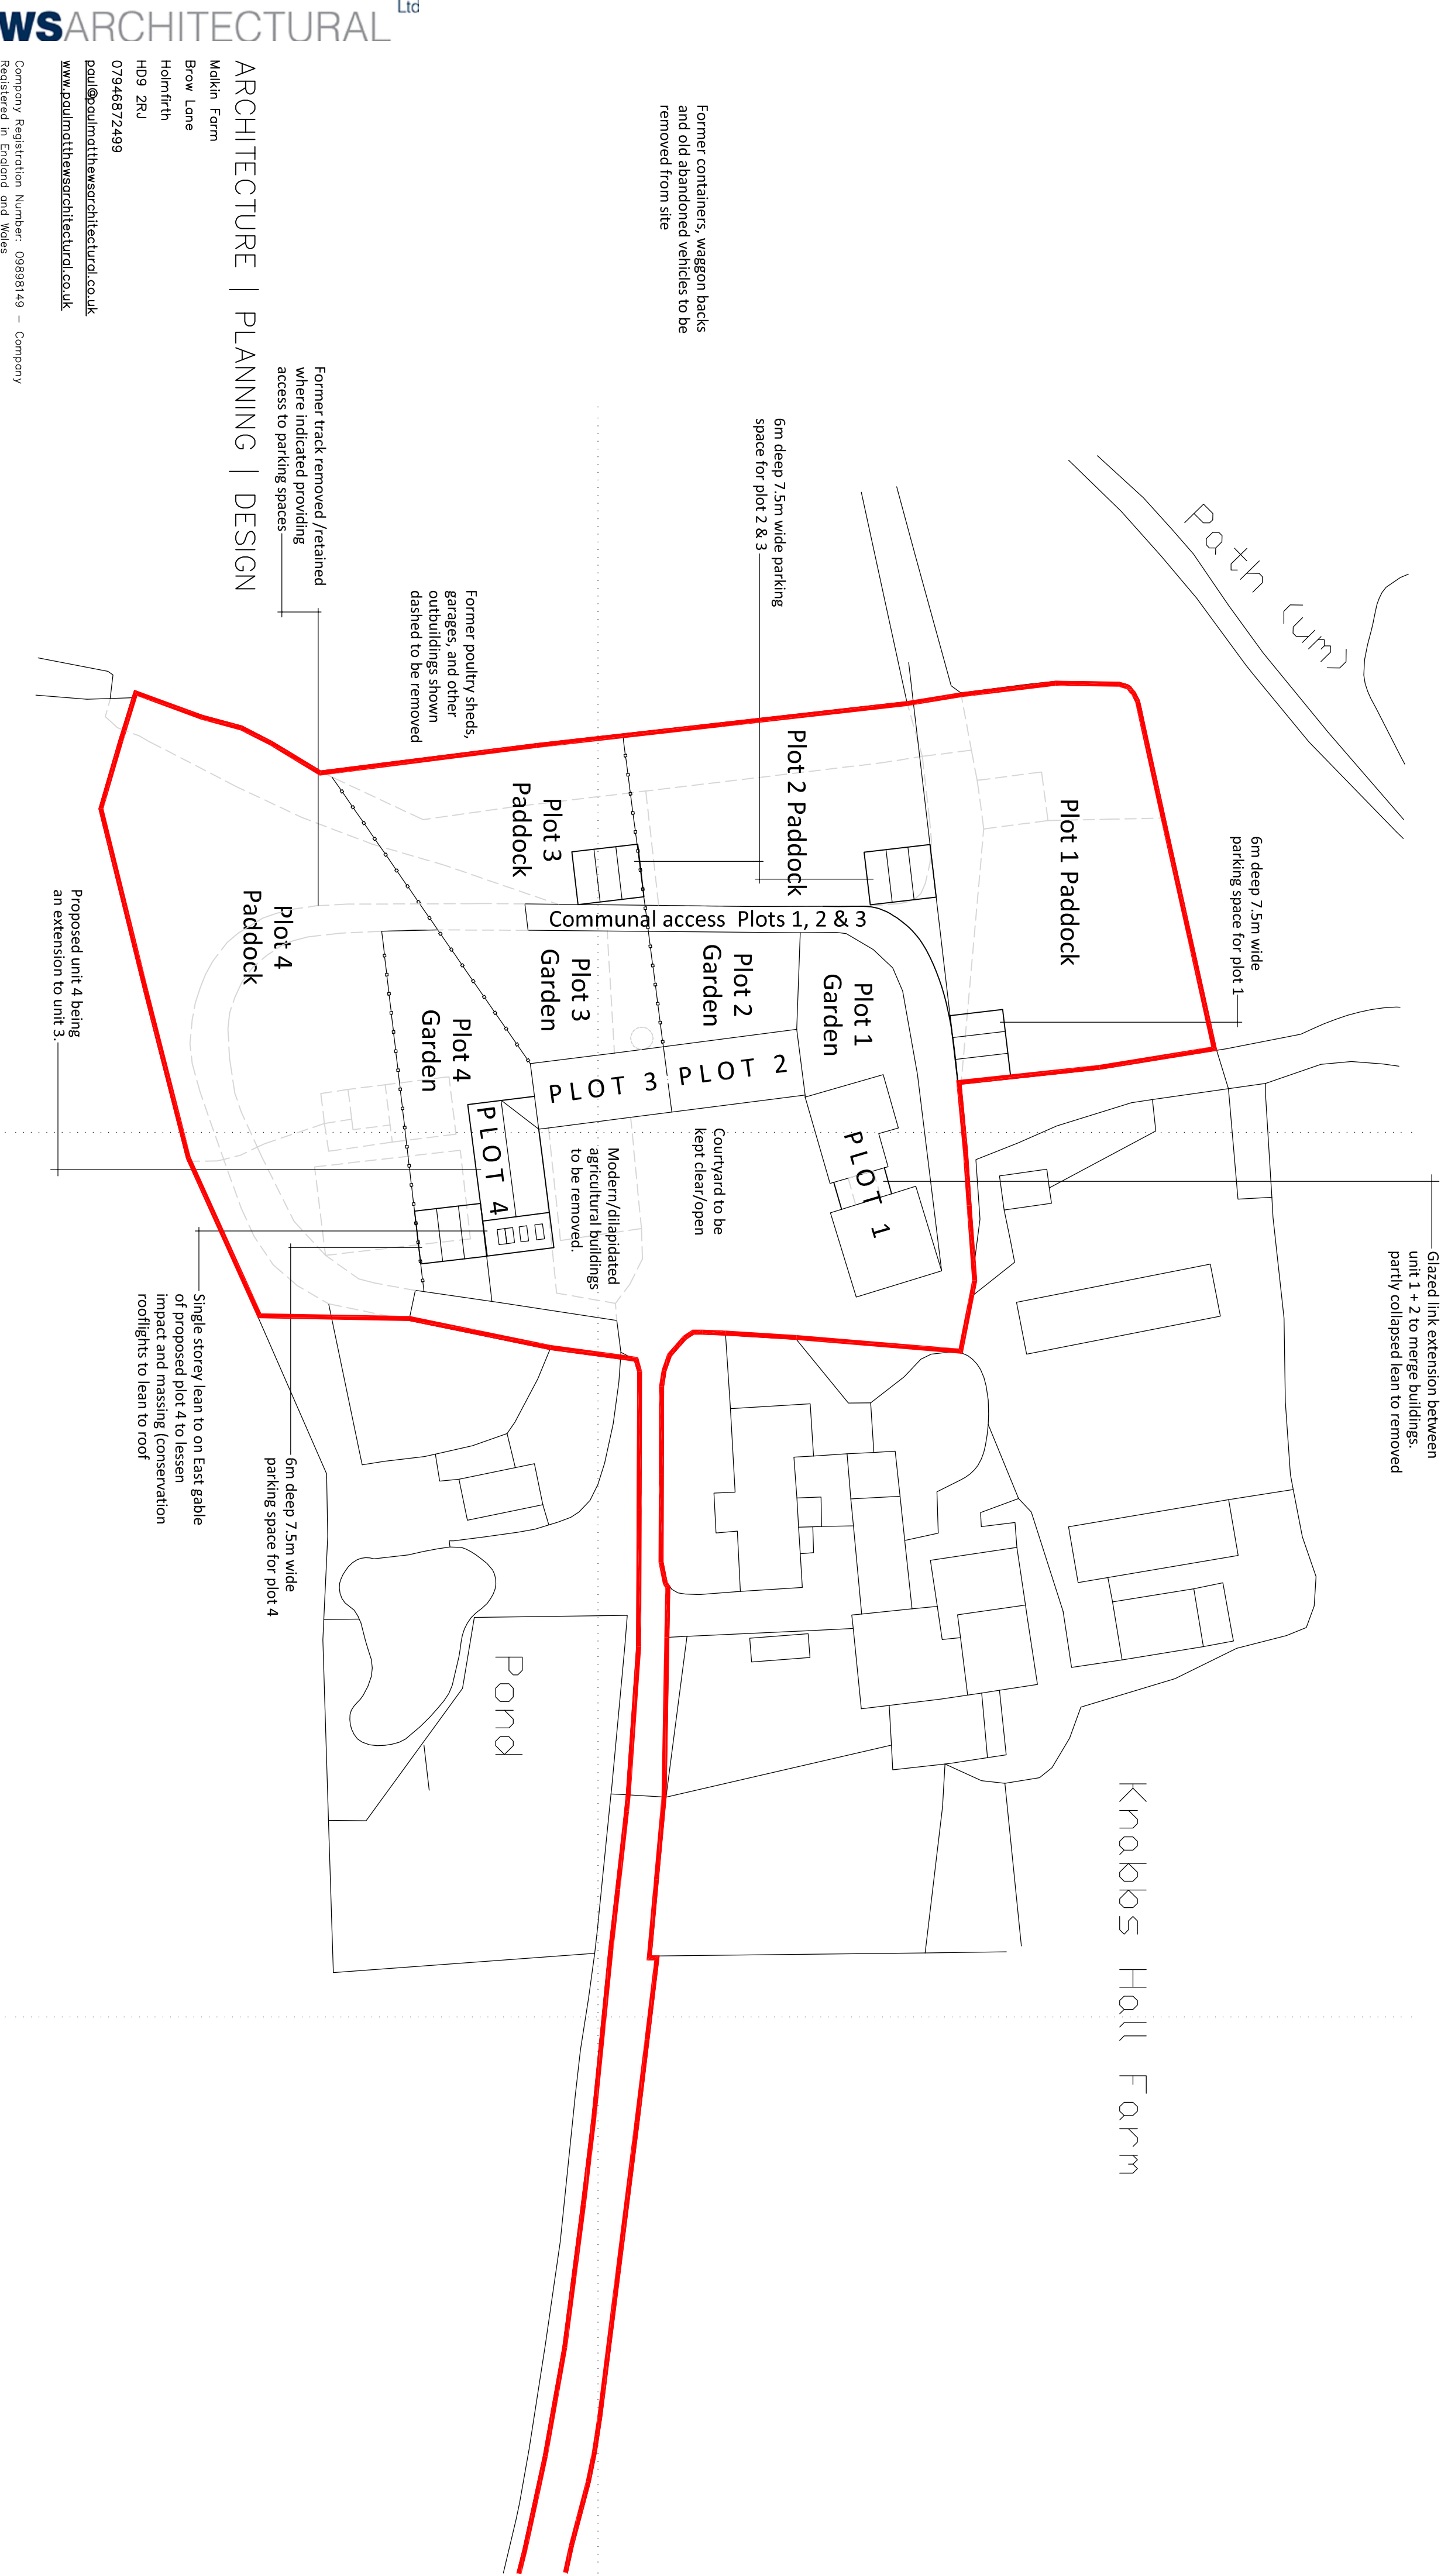

PAUL MATTHEWSARCHITECTURAL

Ltd

Company Registration Number: 09898149 – Company Registered in England and Wales

Project

Re-development, reinstatement of dwelling and Conversion of agricultural buildings forming 4 dwellings

Location

Knabbs Hall Farm Silkstone Common Nr Barnsley S75 4RD.

Client

Knabbs Hall Farm

Drawing Title/Issue

Proposed Block Plan

scale

1:500

date

08/17

sheet size

A2

dwg. no.

16/372/08a

Rev A Nov 2017 - Red Line Reduced