




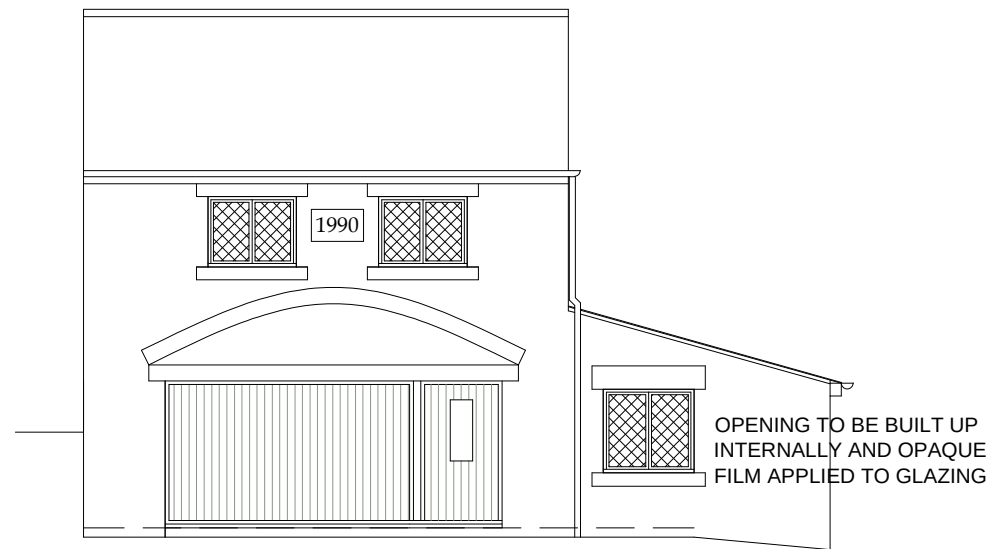


FRONT ELEVATION

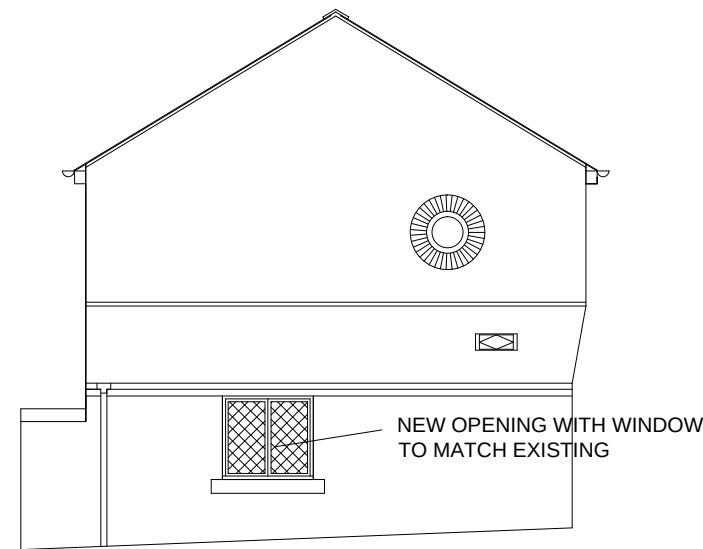


SIDE ELEVATION

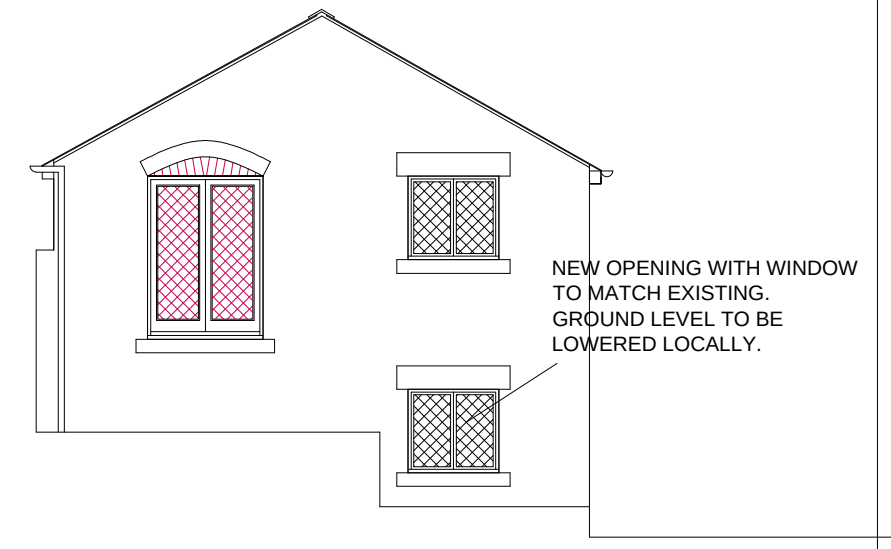


SIDE ELEVATION

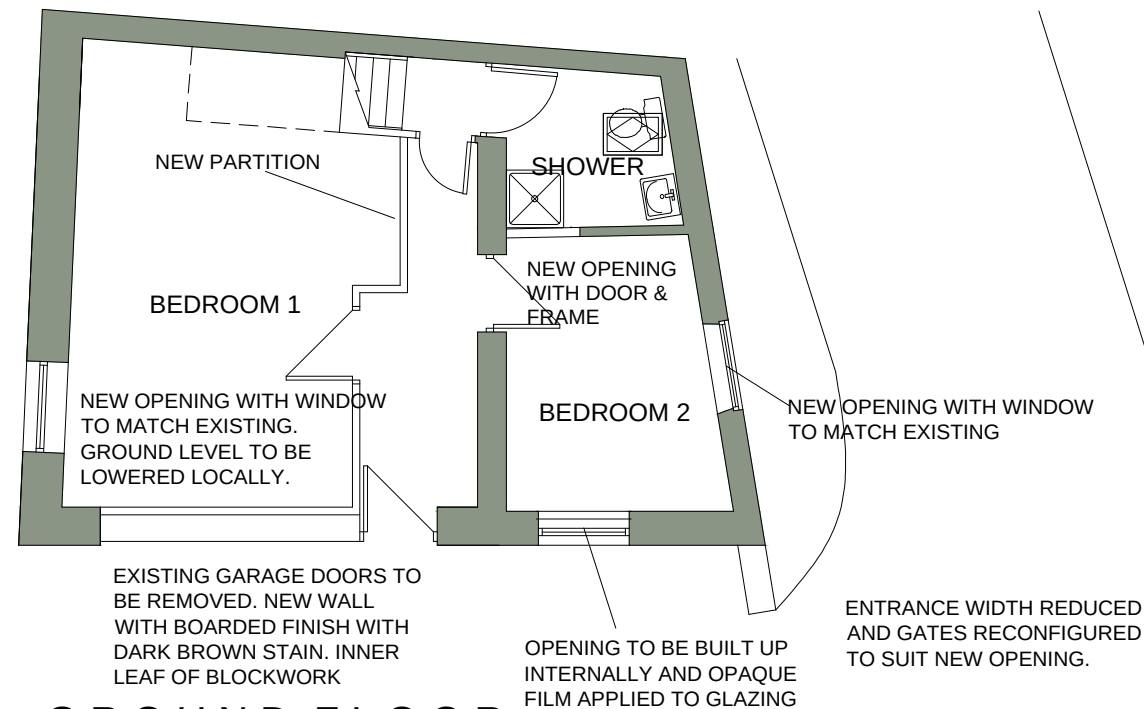

GROUND FLOOR

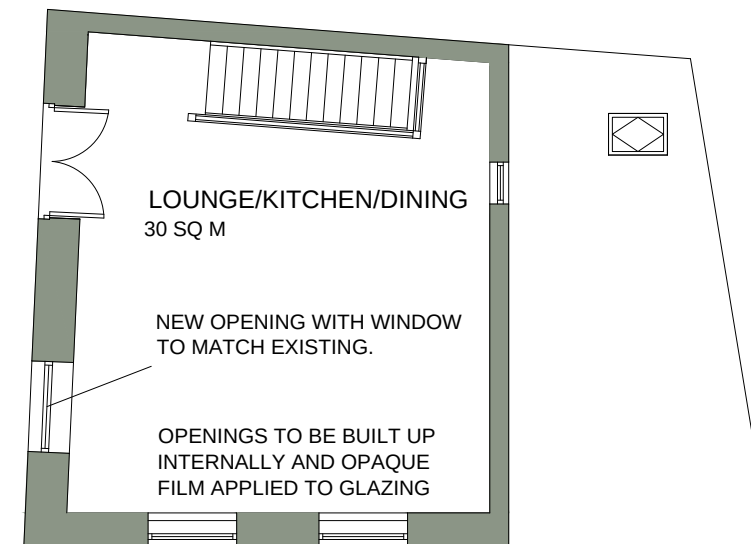

FIRST FLOOR

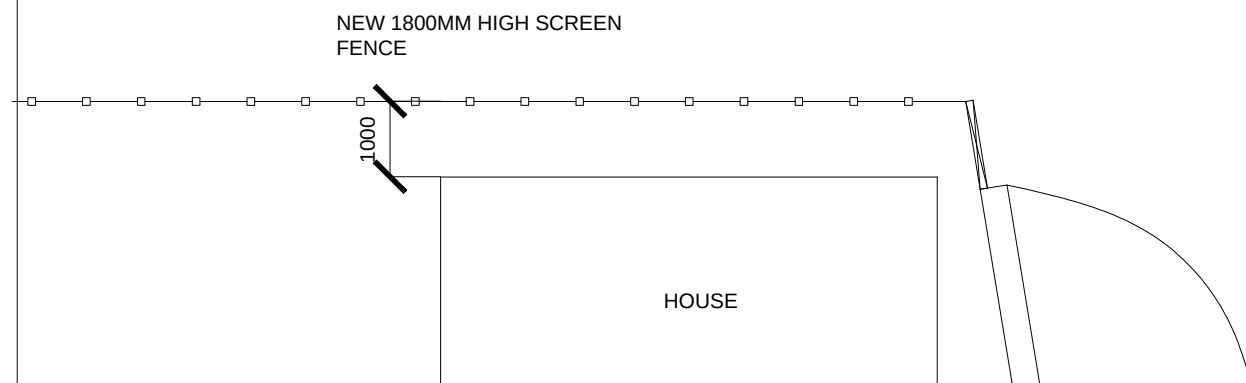

		8 MORSTON BUSINESS PARK, WHALEY ROAD, BARUGH GREEN, BARNLEY. S75 1HQ		Phone: 01226 208482 Fax: 01226 283030	
ARCHITECTURAL SERVICES AND SURVEYORS				Email: info@whiteaguspартnership.co.uk Web: www.whiteaguspартnership.co.uk	
Project. CONVERSION TO DWELLING IVY COTTAGE, 108 UPPER HOYLAND RD HOYLAND, BARNLEY. S74 9NL			Client. MRS JULIE SKELTON		
Drawing Title. PLAN & ELEVATIONS AS PROPOSED			Date. DEC 2016		Scale. 1:100 @ A3
			Ref. 16-115		Dwg. No. 03
					Rev. B
Date	Suffix	Description	Date	Suffix	Description
02-03-17	A	SCALE CORRECTED. SANITARYWARE ADDED			
22-03-17	B	WINDOWS REVISED			