




FRONT ELEVATION

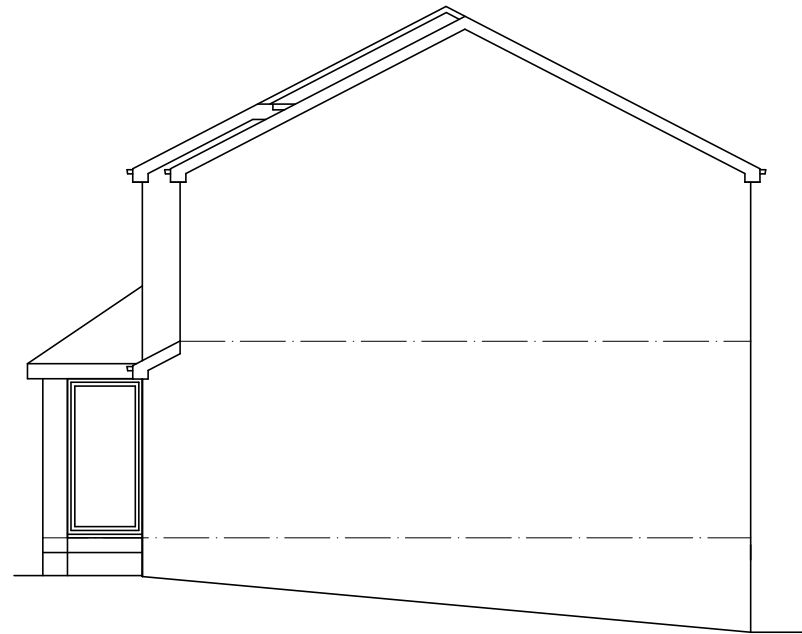


SIDE ELEVATION




REAR ELEVATION

ROOF - concrete tiles to match
WALLS - brick to match
WINDOWS - white UPVC

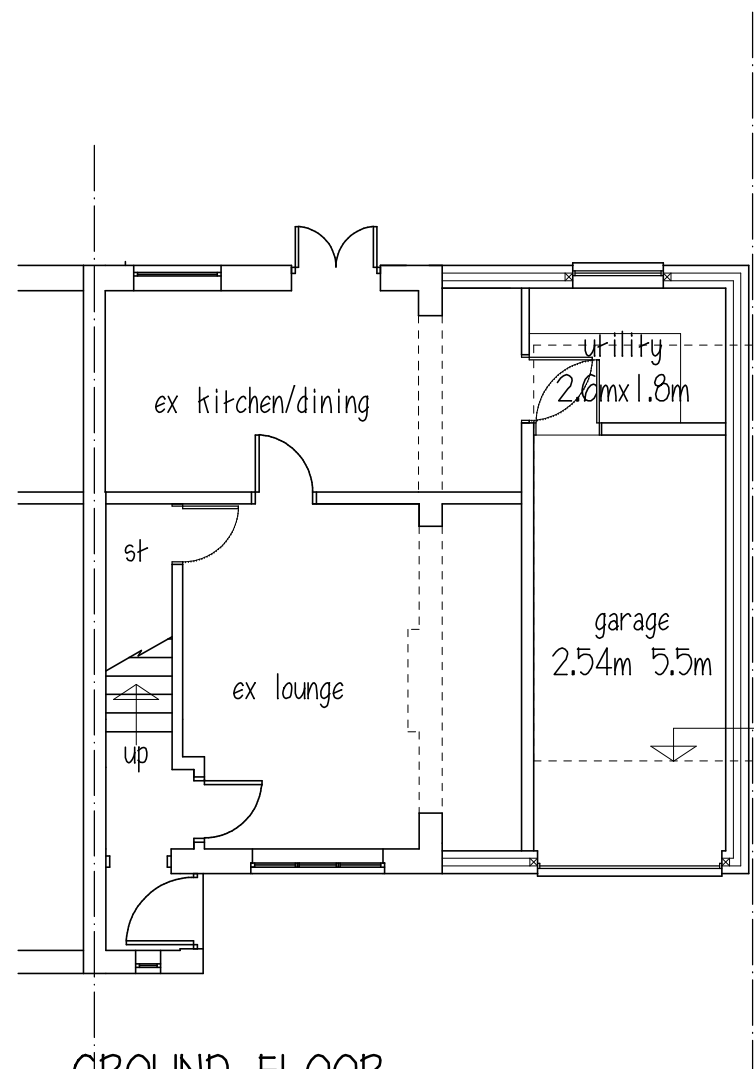

GROUND FLOOR

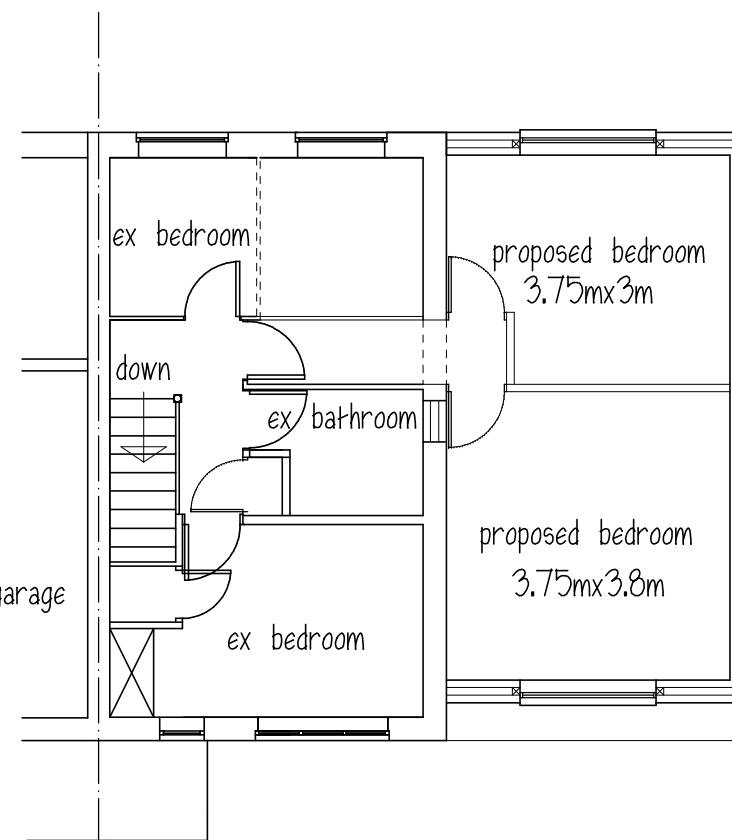

FIRST FLOOR

Mr & Mrs A LEITH

PROPOSED SIDE EXTENSION
67 WAREHAM GROVE
DODWORTH
BARNSELY S75 3LU

PROPOSED PLANS & ELEVATIONS

1:100 @ A3 NOV 22 Rev B

Peter Thompson

"Linwood"
Barnsley Road
Dodworth

Barnsley S75 3JR t&f. 01226 201391
m. 07973251730
e-mail peter-thompson@hotmail.co.uk

