



PROPOSED DETACHED DOUBLE GARAGE AT 32 HONEYWELL PLACE BARNSELEY FOR MR. & MRS. M. WHITELEY - TEL. 290616

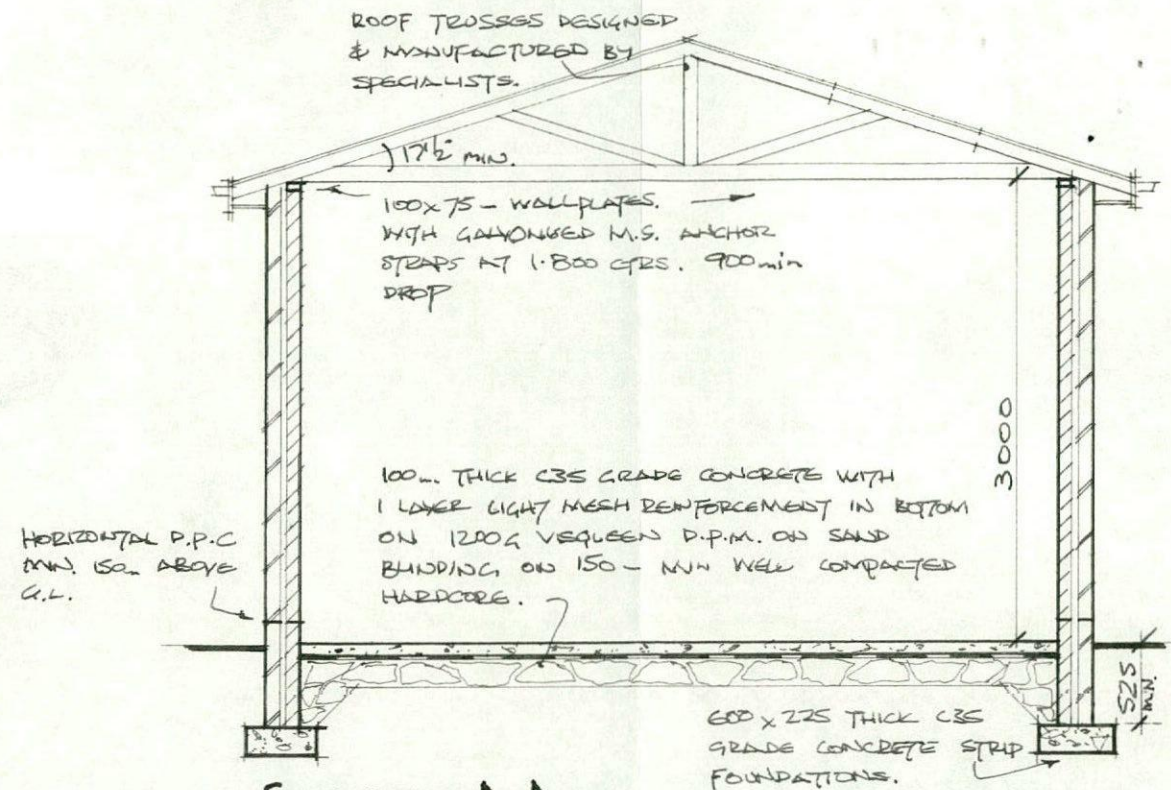


SECTION A-A 1:50

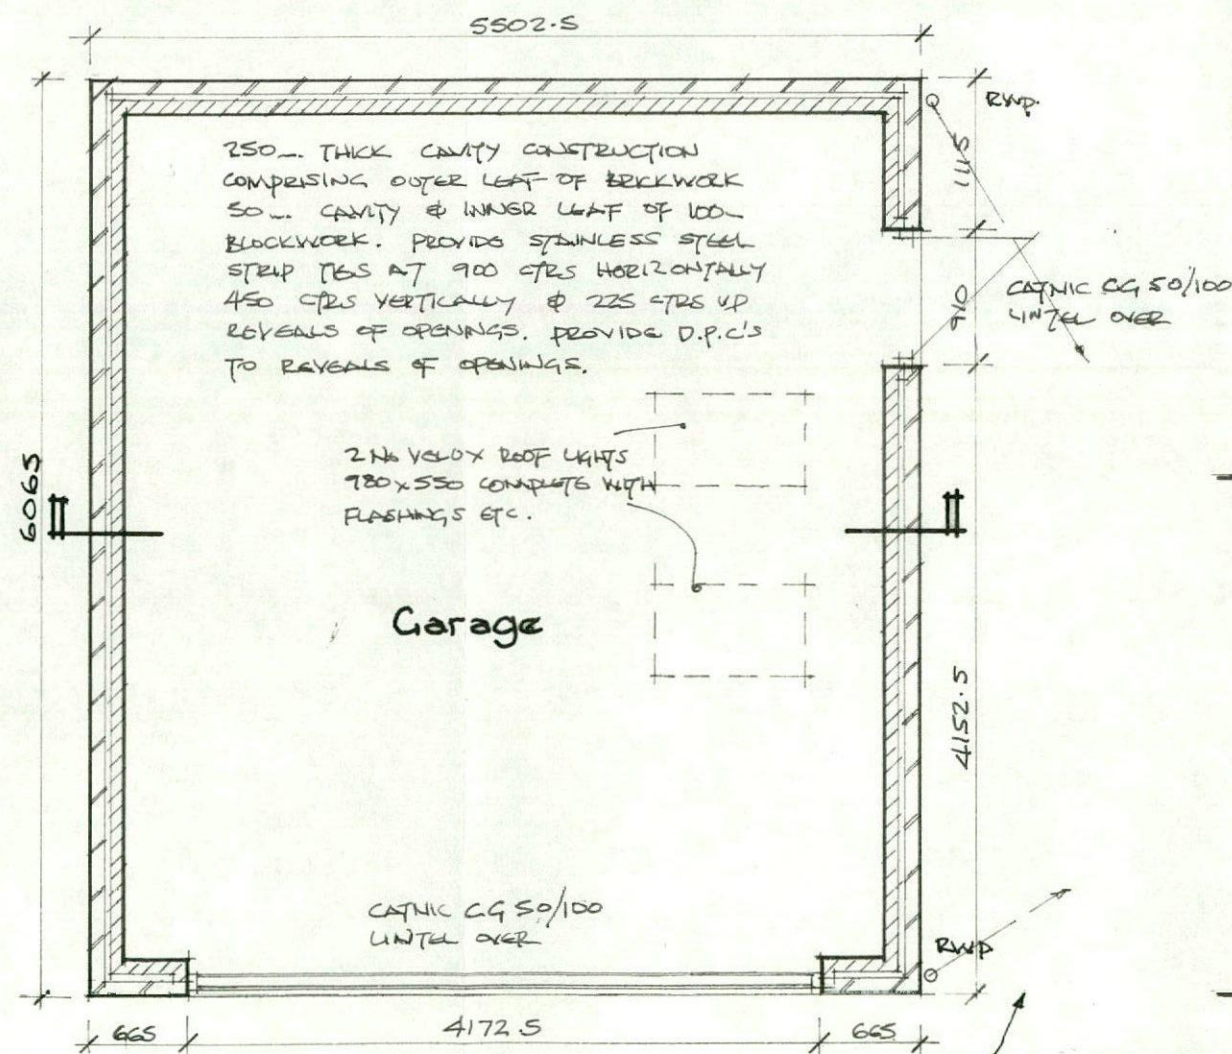


PLAN 1:50


LOCATE RAINWATER DRAIN ADJACENT DWELLING & MAKE CONNECTION. SEE BLOCK PLAN.

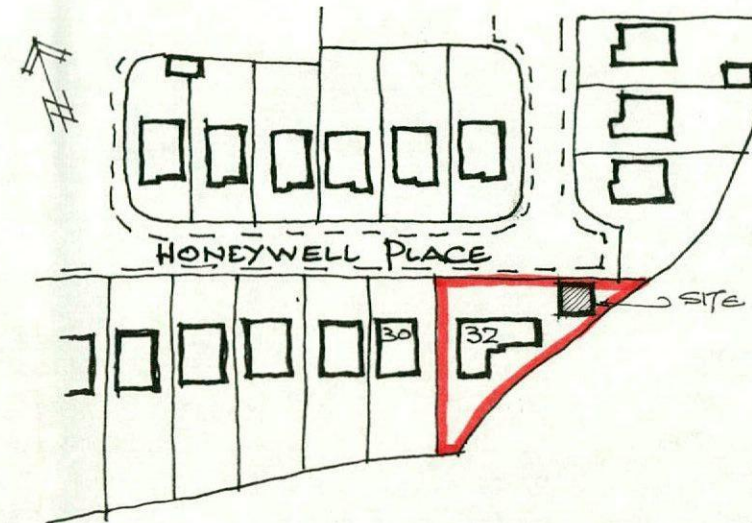

LOCATION PLAN 1/1250 approx.

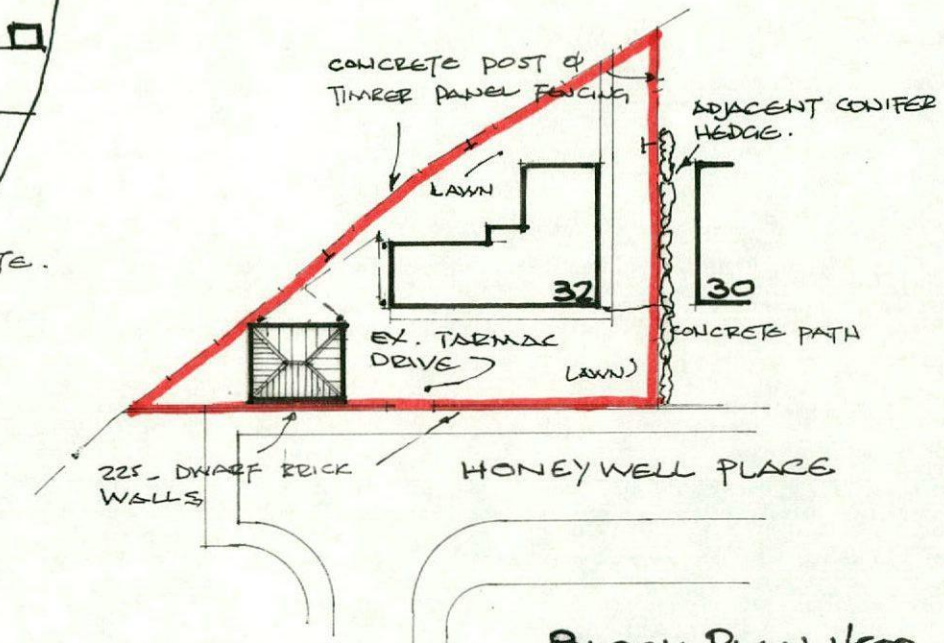


BLOCK PLAN 1/500

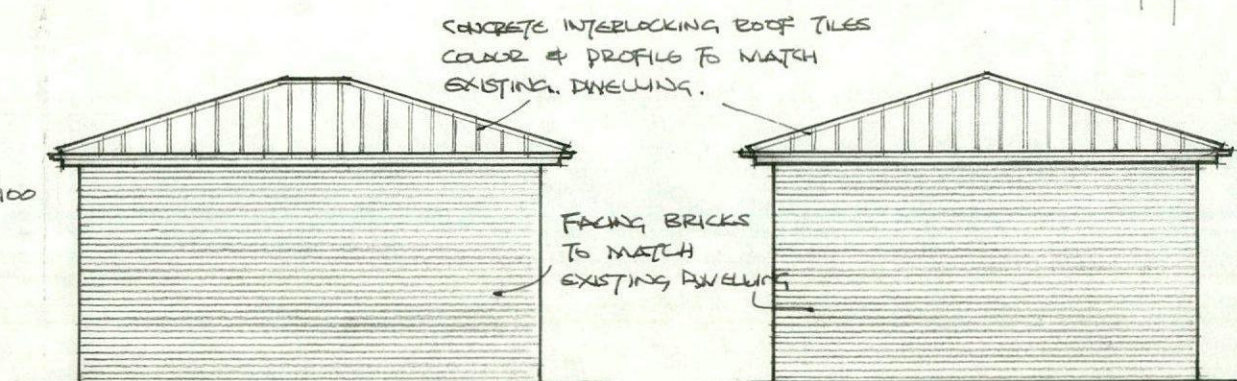


SIDE ELEVATION. 1:100

REAR ELEVATION. 1:100

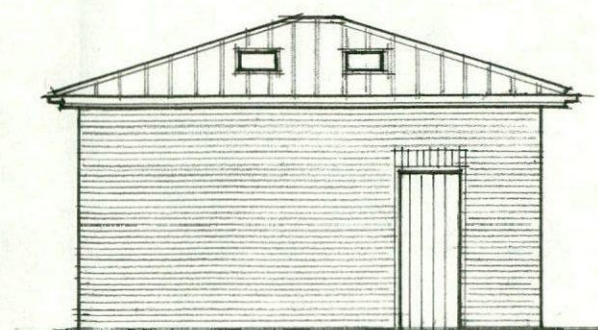

SIDE ELEVATION. 1:100

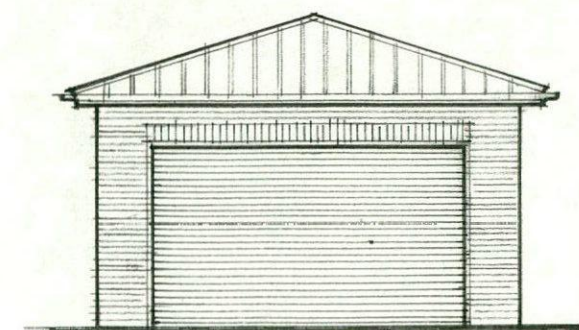

FRONT ELEVATION 1:100