


TROUGH LIGHTING ON ARM

170mm

SECTION OF TROUGH LIGHTING

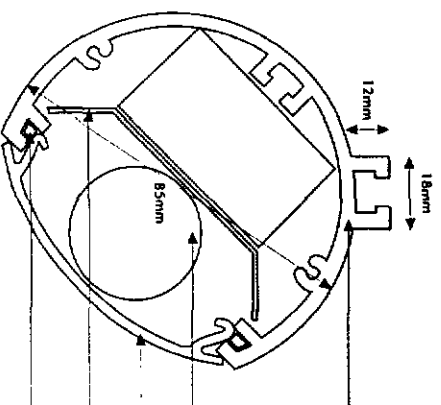



Specifically designed aluminium extrusion up to 6150mm (20 feet) lengths which can be joined together using cast aluminium connectors. Screw on cast aluminium end caps. Choice of adjustable or tubular fixing brackets.

Philips 18 triphosphor lamp giving good light output combining with excellent colour rendering.

Clip in high output diffuser for easy tube maintenance.

Mirror reflector for high performance output.


Rubber seal for rain proof performance

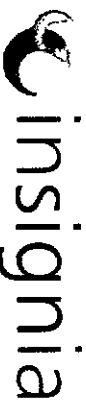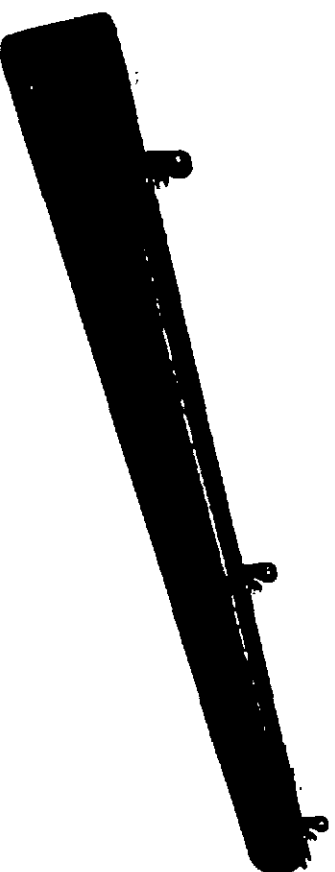

sign and services limited
1 0173 242833 1 0113 242833
www.signandinsignia.biz

CUSTOMER **ADB**
TITLE **Trough Lights**
ADDRESS **ADB**

DATE **29/03/03**
SCALE **ADB 00 0000**
AMENDMENTS

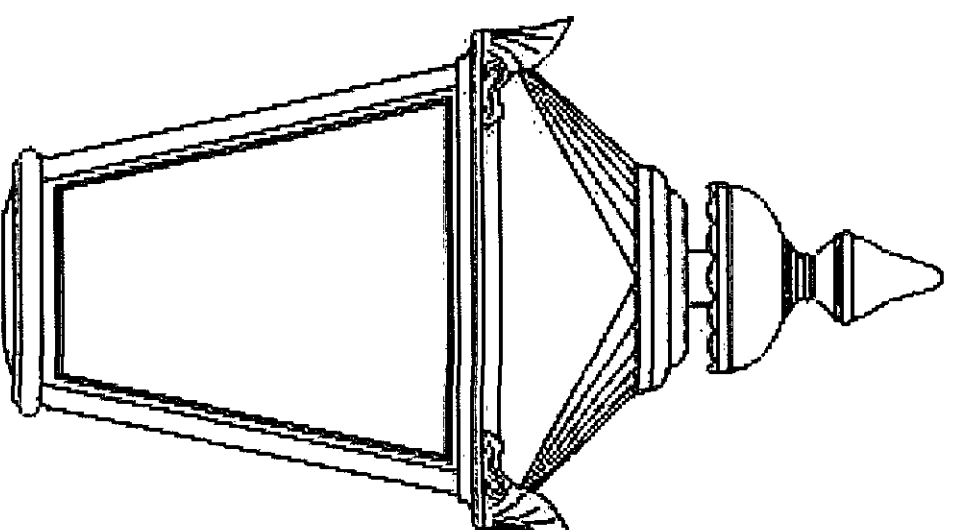

antenn H W Code

Cast 560 280 CAST

Cast 660 350 CAST