




BOND ROAD

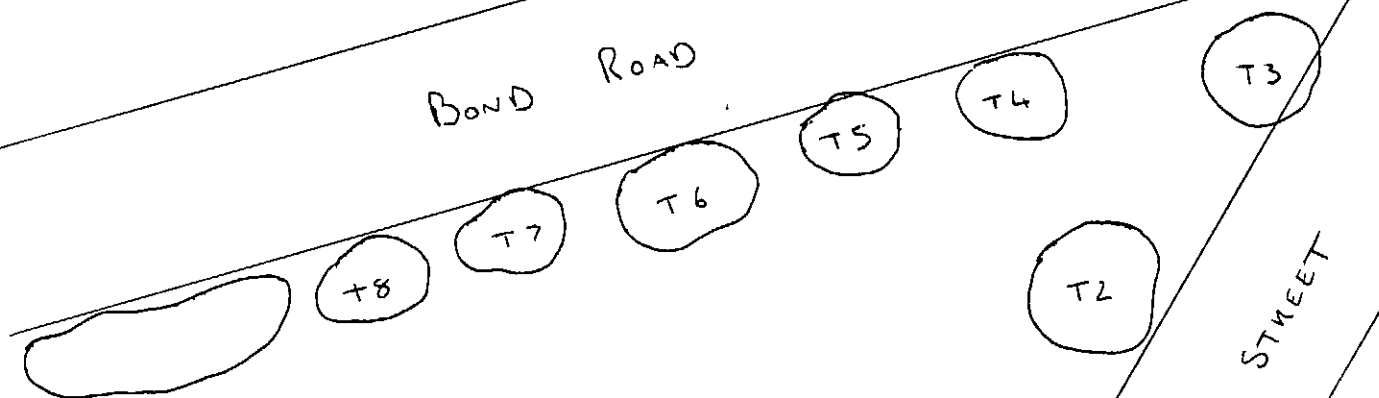

T1 }
T2 } ACEN spp
T3 }

T4 - SONDUS spp

T5 }
T6 } AESCULUS spp
T7 }

T8 - PLATANUS spp

ALL TREES TO EVENLY THIN
BY 10%.

DRAWING NOT TO SCALE.