

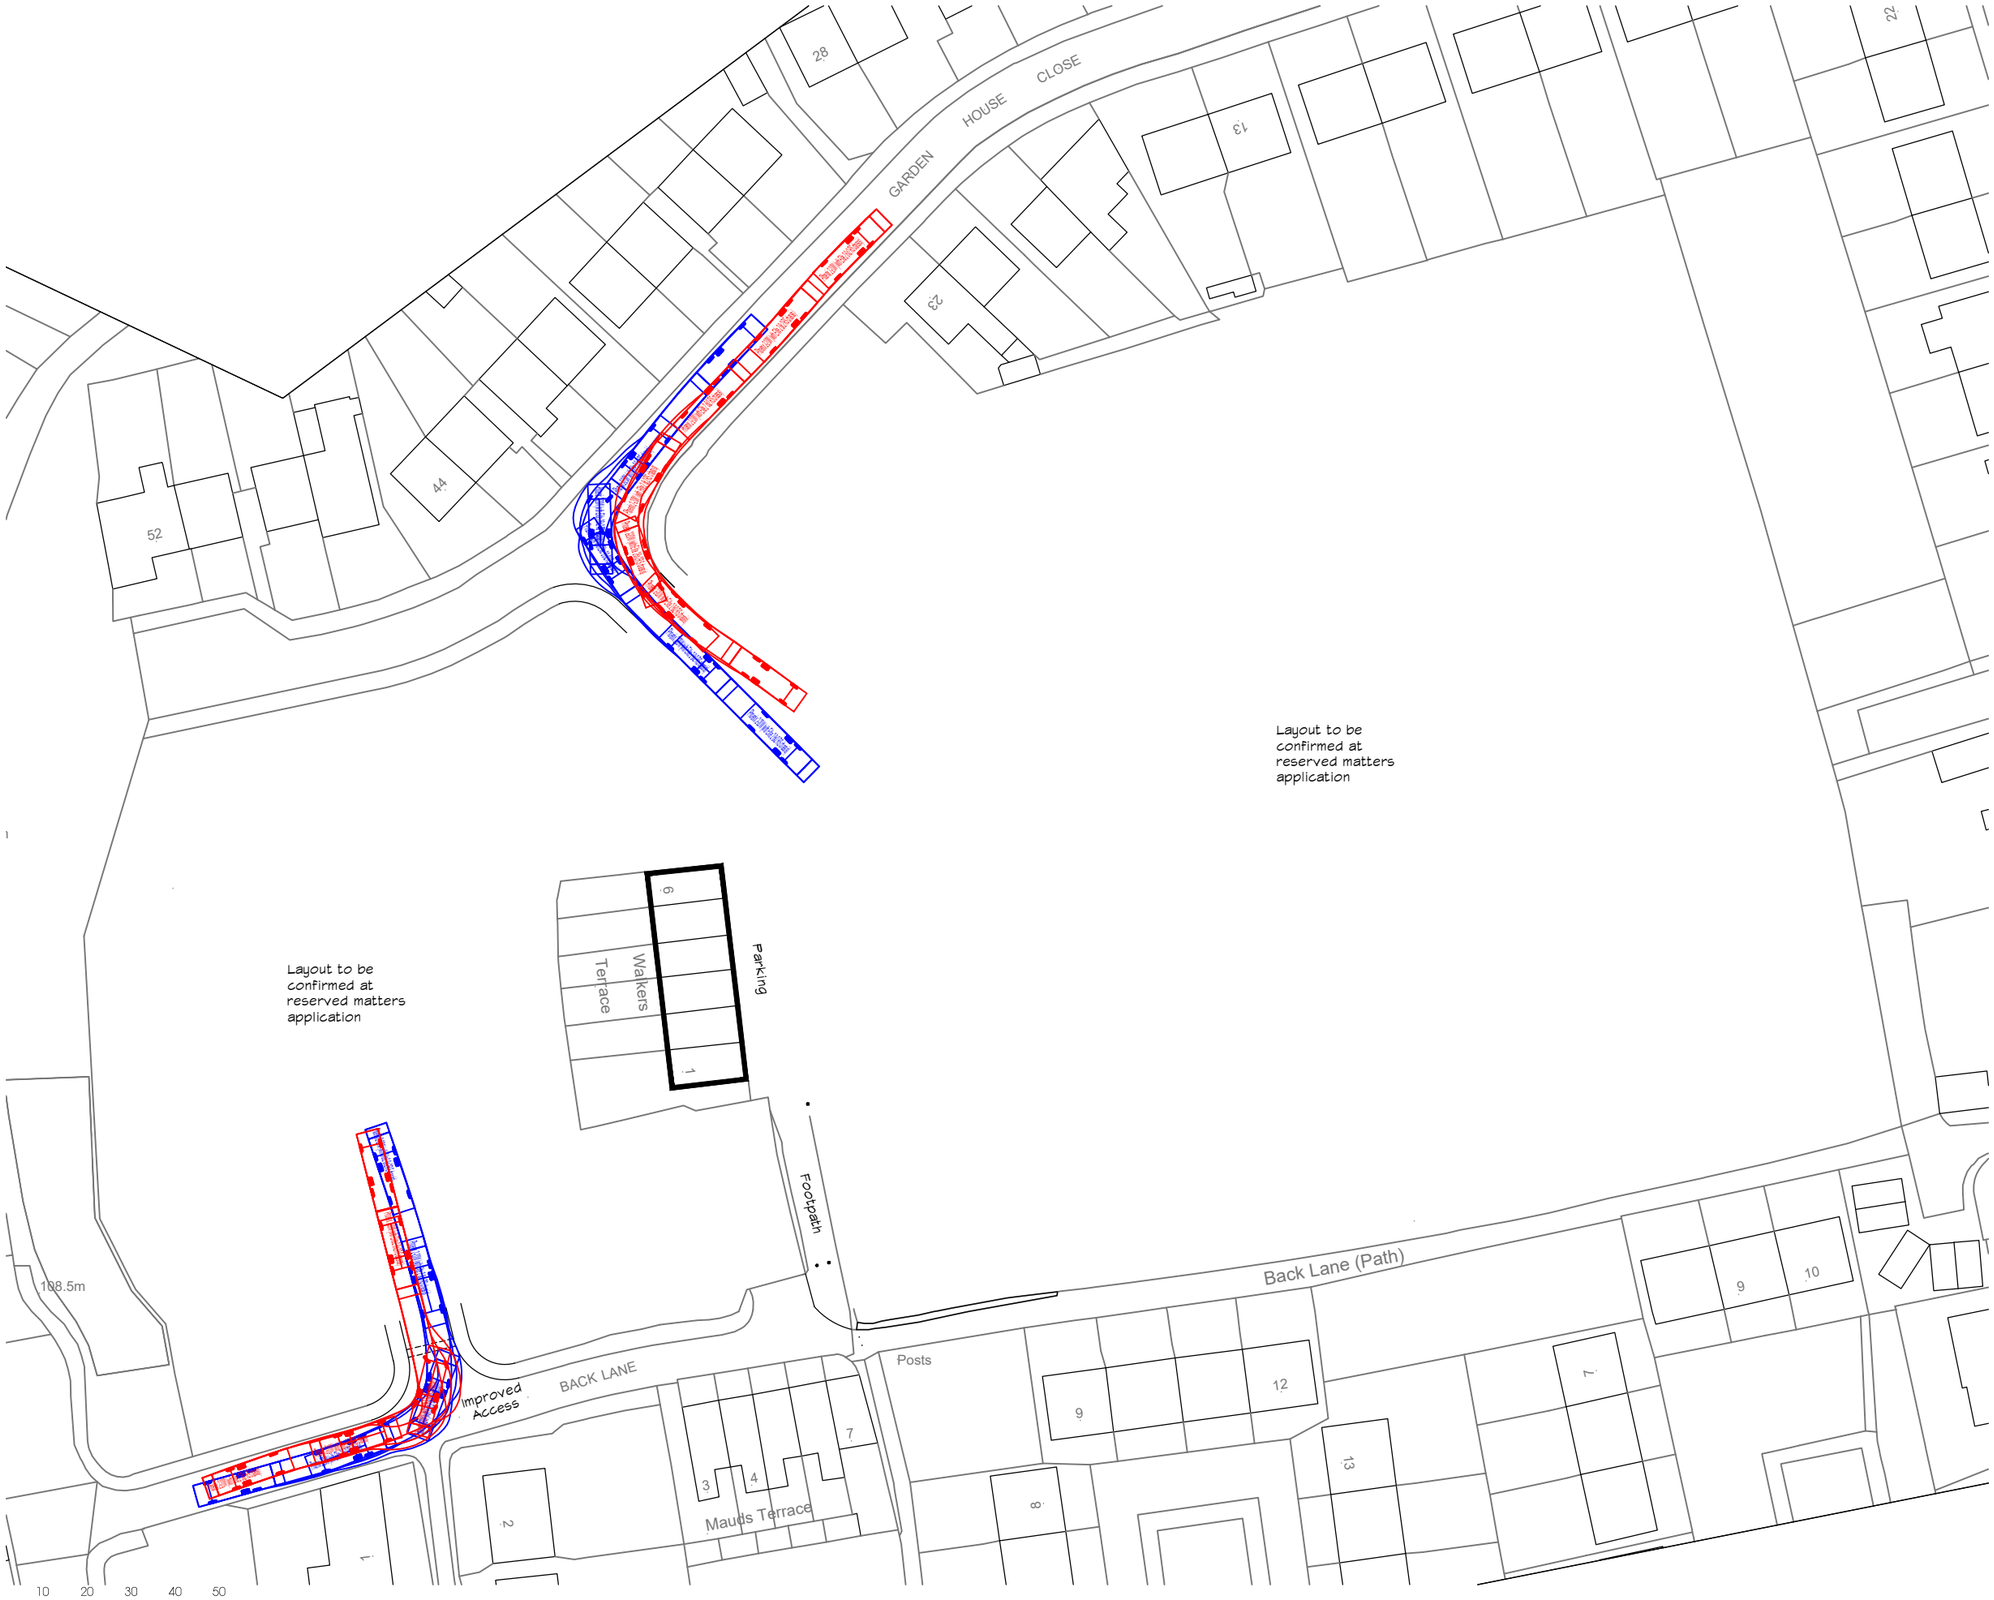


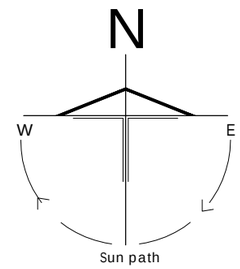

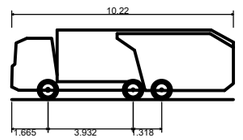

Phoenix 2-20W (with Elite 2 6x2 RS chassis)	
Overall Length	10.220m
Overall Width	2.530m
Overall Body Height	3.211m
Min Body Ground Clearance	0.416m
Track Width	2.530m
Lock to lock time	4.00s
Kerb to Kerb Turning Radius	6.800m

Phoenix 2-20W (with Elite 2 6x2 RS chassis) Vehicle exiting the site

Phoenix 2-20W (with Elite 2 6x2 RS chassis) Vehicle entering the site

REVISIONS:

Residential Development

at Land & Buildings between Garden House Close & Bank Lane Monk Bretton

for HACE (UK) Ltd

Proposed Vehicle Tracking

Farrar Bamforth Associates Ltd.

Chartered Architectural Technologists

51, Trinity Street, Huddersfield HD1 4DN
Tel. (01484) 424008 Fax. (01484) 512305
E-mail : design@farrarbamforth.co.uk
Website : www.farrarbamforth.co.uk

Drawn	MW
Date	March 2020
Scales	1:500 @ A2
Drawing No.	17-D15-11 Rev. -