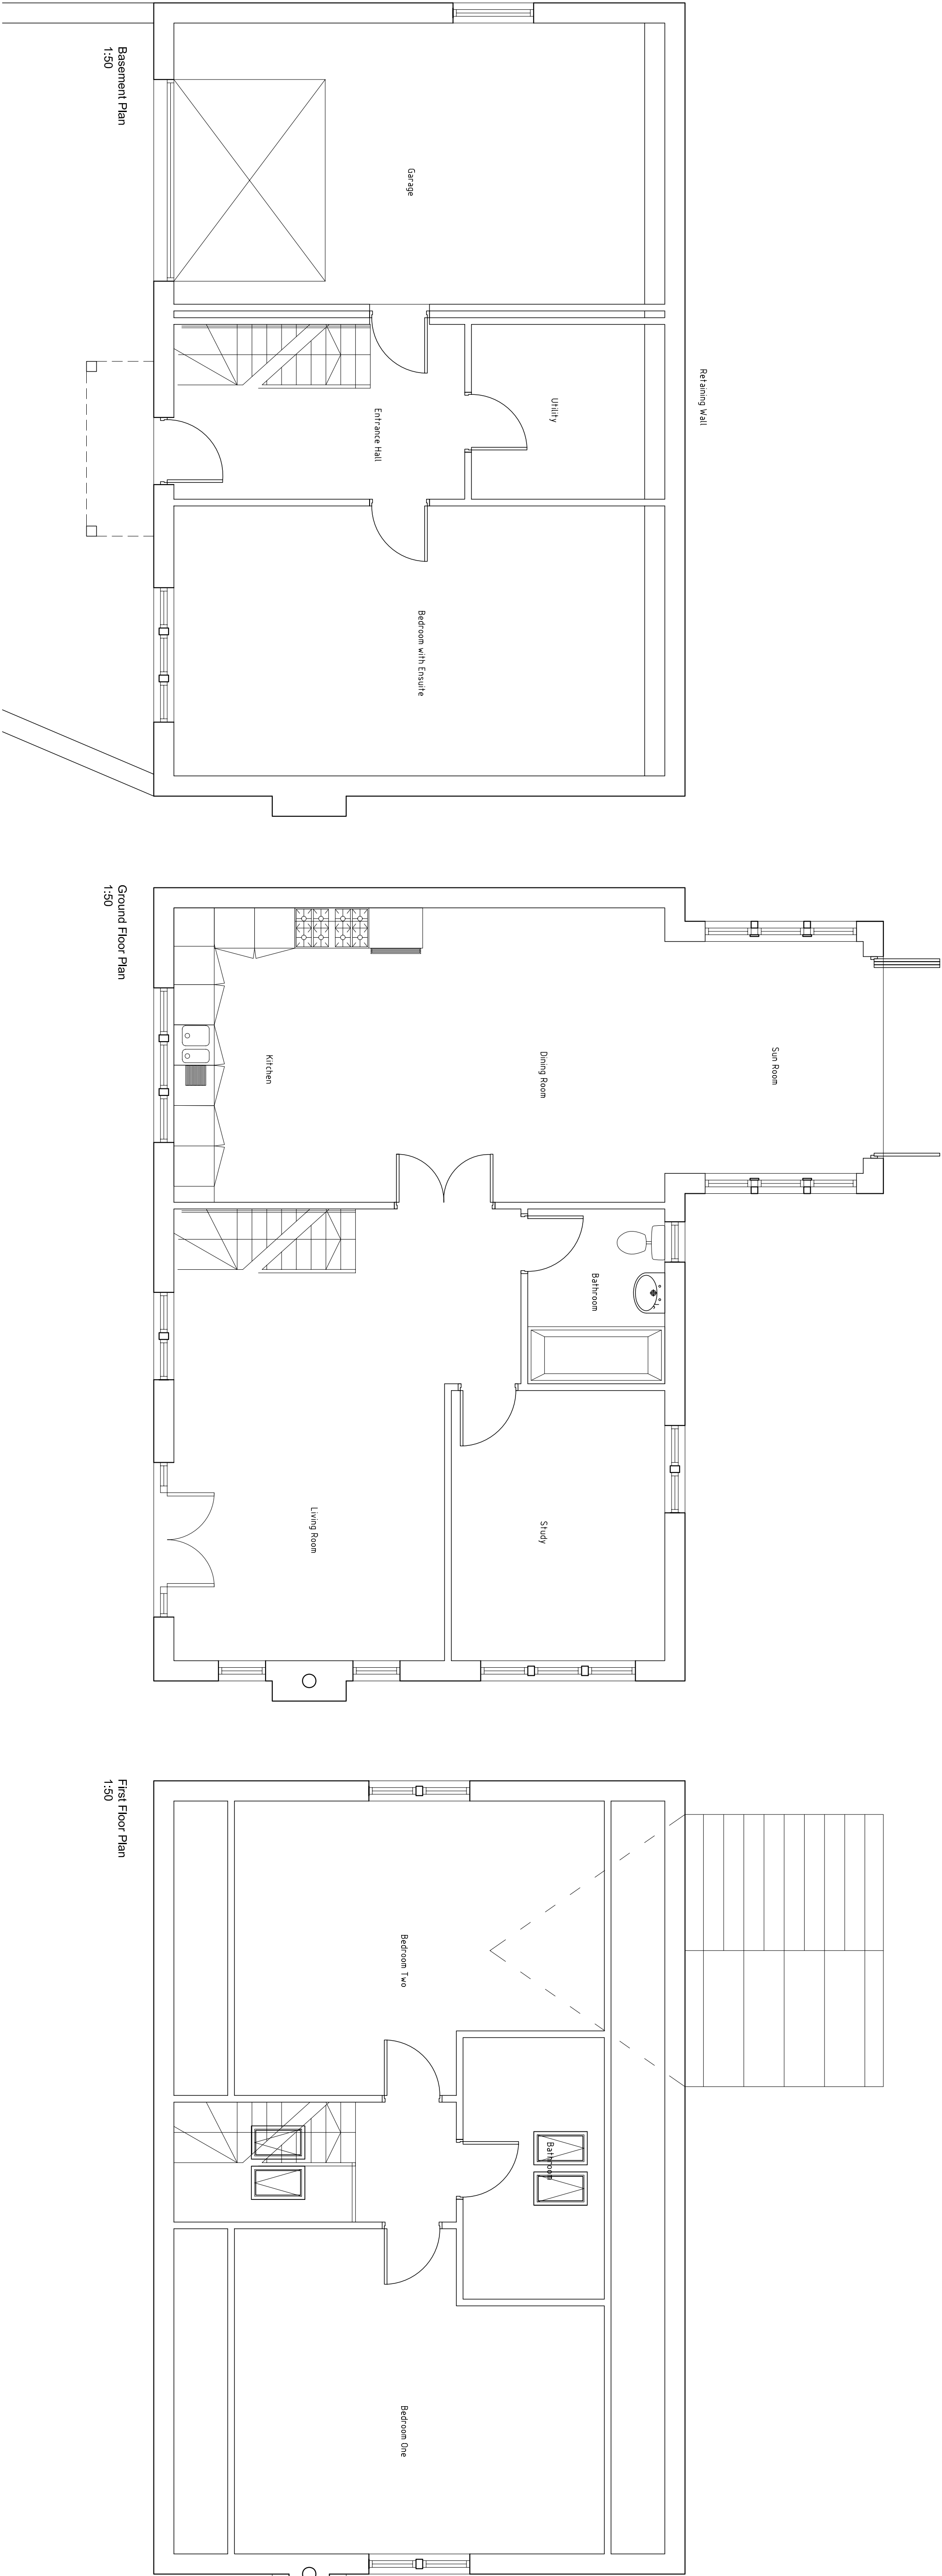


Client:		Essence Architecture Ltd	
Project:		Mr & Mrs Goldthorpe	
Drawing Title:		Villa Providence Demolition and rebuild of Dwelling	
		Plans and Elevations Proposed	
Scale:	A1	Issue:	Planning
Drawn:	Various	Checked:	AVR
Project No:	2015-39	Drawn By:	5 1 2016
Head Office:		PR01	
14 Sperrins Way Lizard House West Yorkshire WF4 4PU		Tel: 01344 860078 Email: info@essencearch.com Web Site: www.essencearch.com WF4-PP3	