




PROPOSED DOUBLE STOREY SIDE EXTENSION
at No 1A NORTH CLOSE, ROYSTON
for Mr. A. GOUGH. Scale ~ 1:100

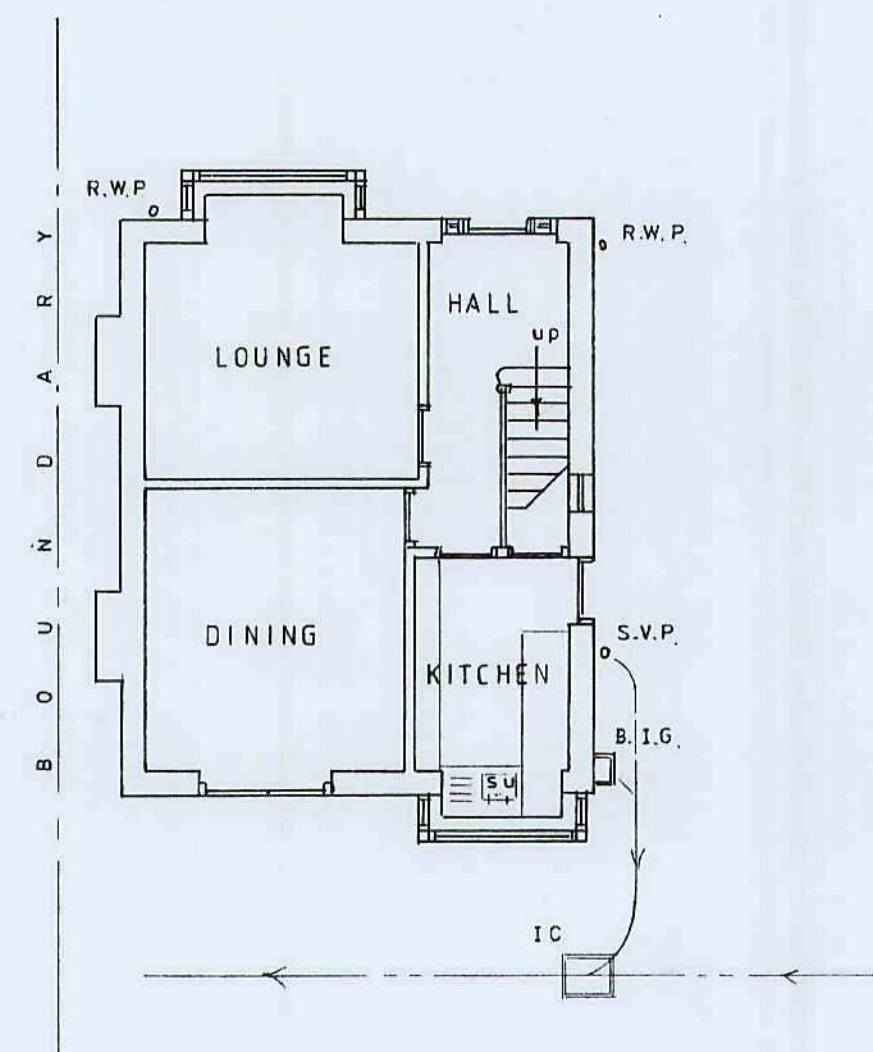


EXISTING G.F. PLAN

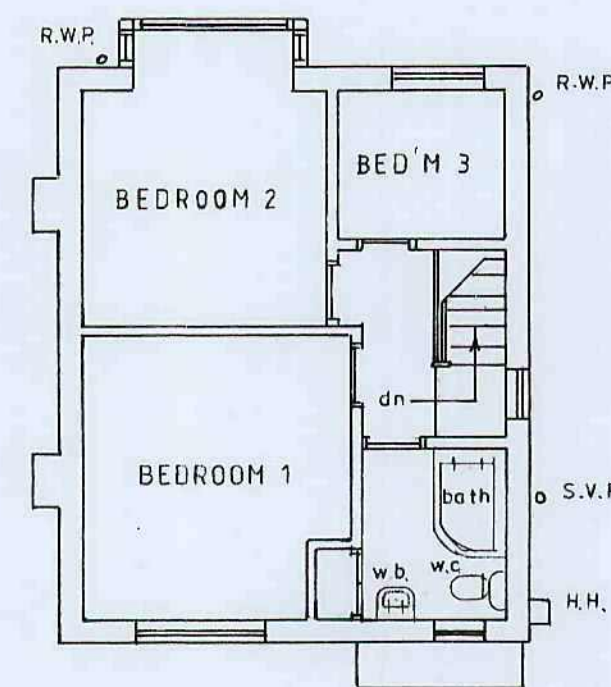


EXISTING F.F. PLAN

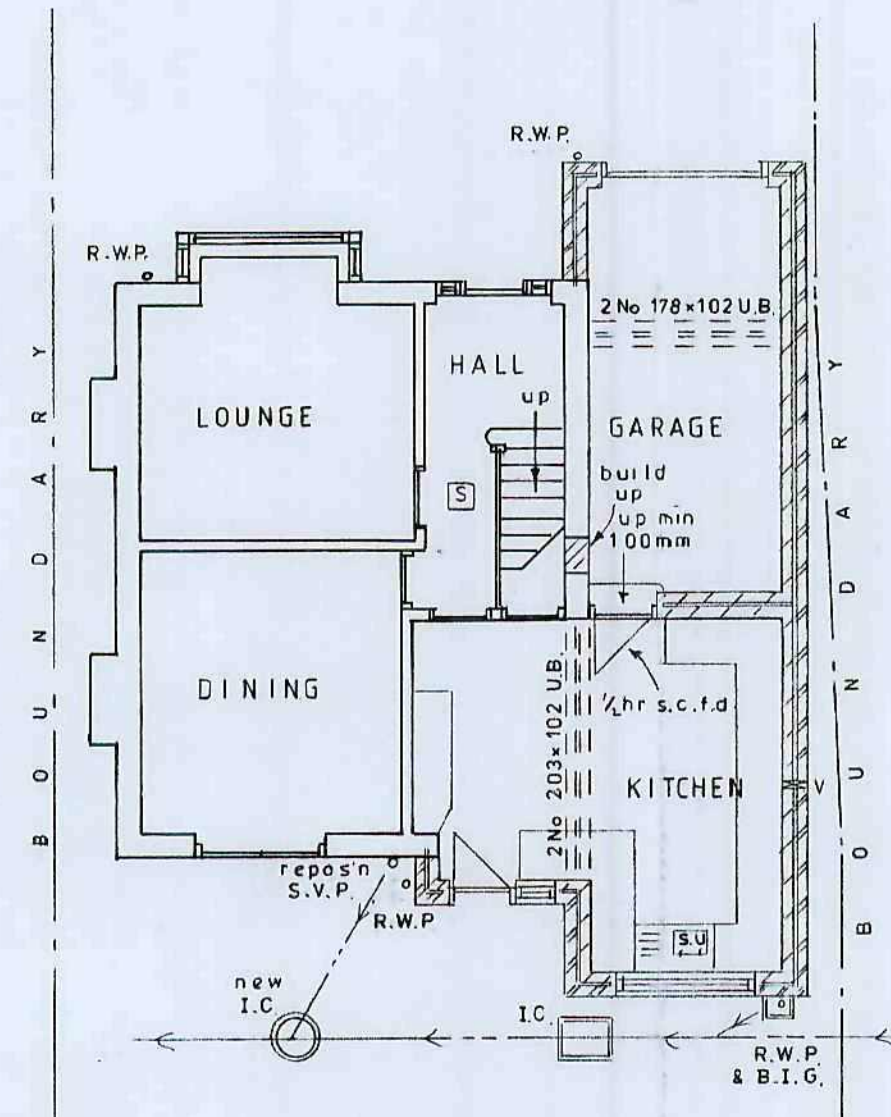


PROPOSED G.F. PLAN

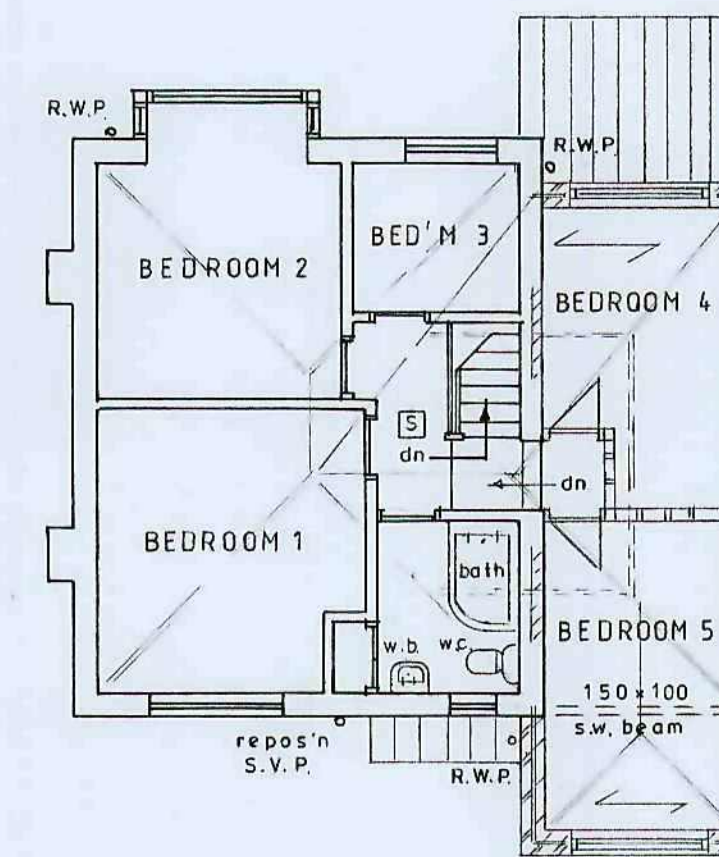

PROPOSED F.F. PLAN

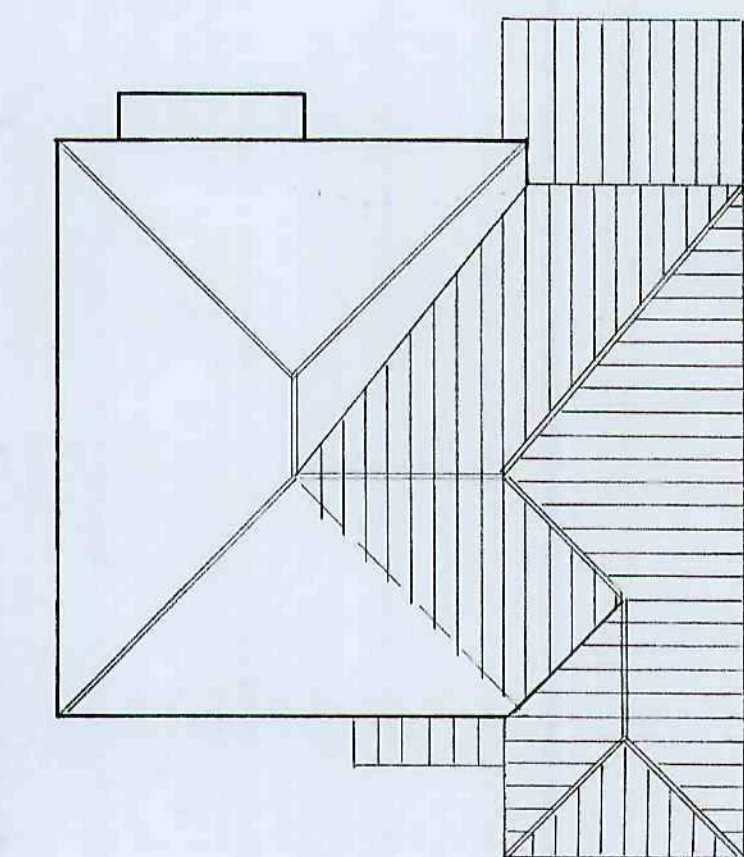


ROOF PLAN

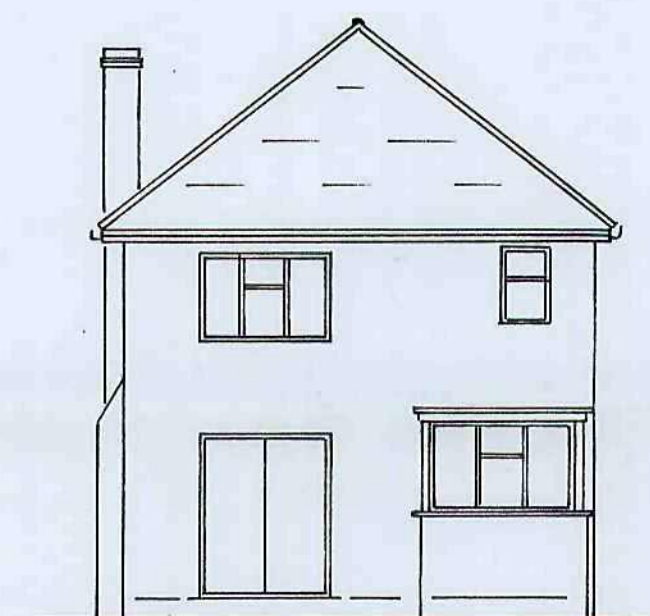


EXISTING REAR
WEST




EXISTING FRONT
EAST

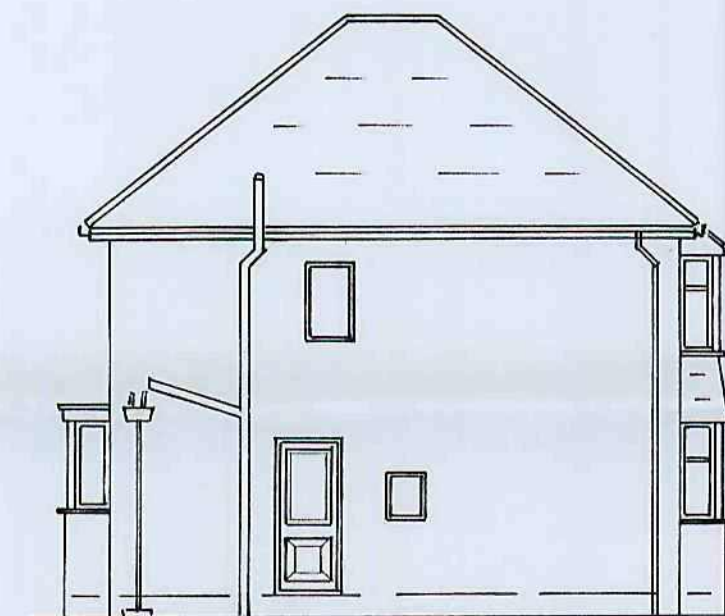


EXISTING SIDE
SOUTH

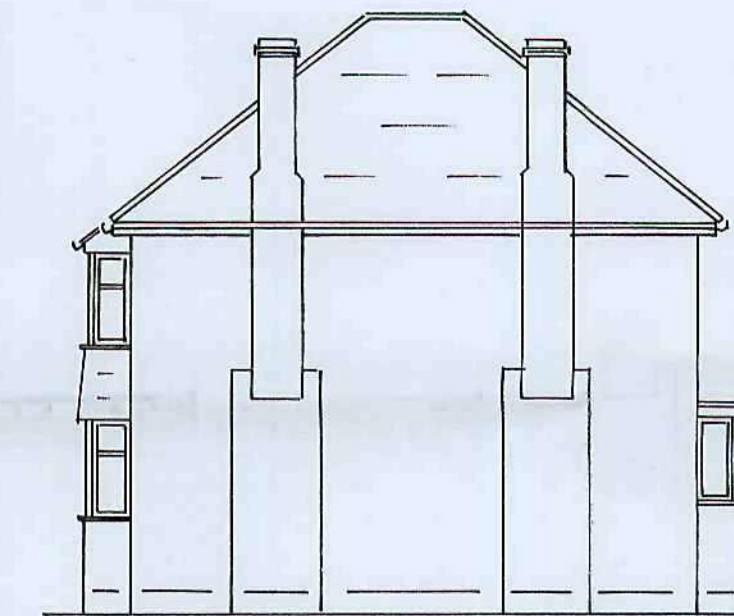


EXISTING SIDE
NORTH

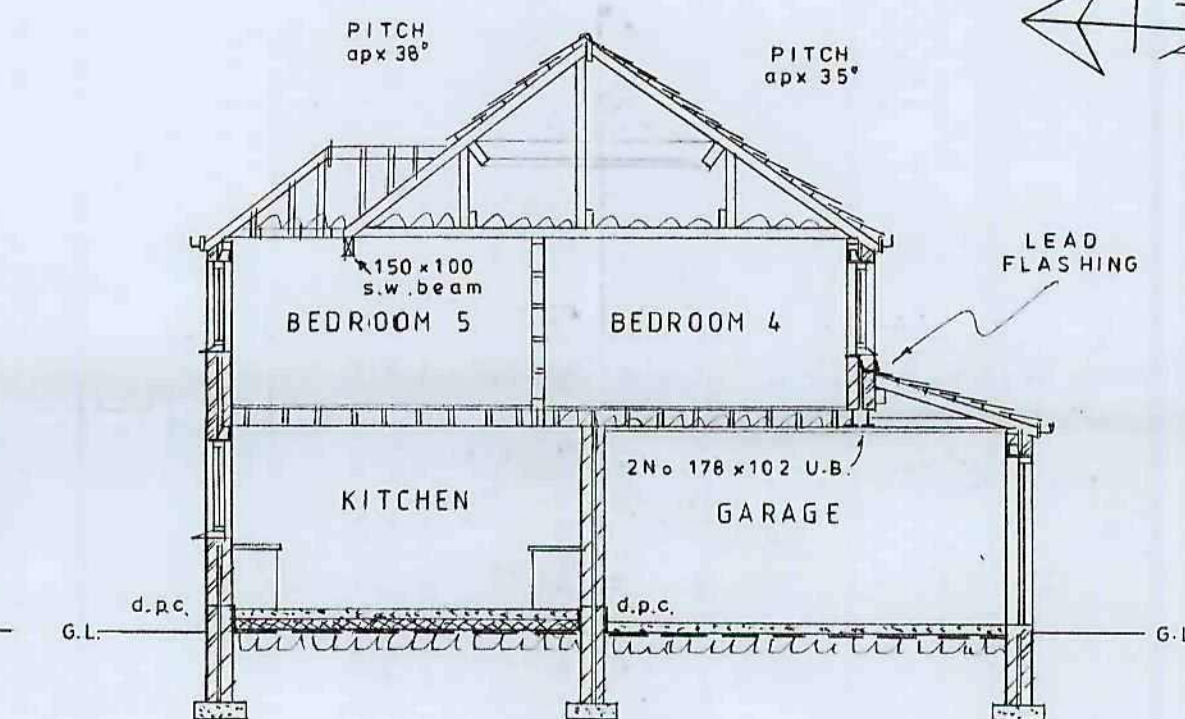

SECTION

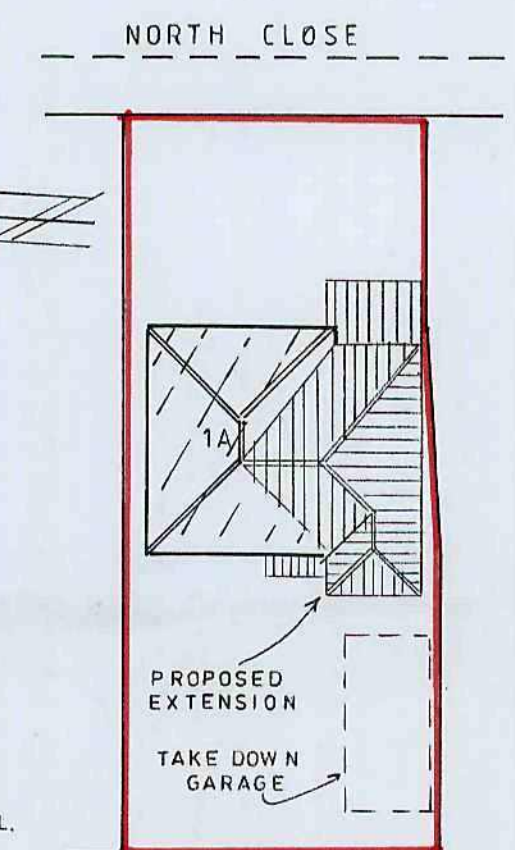


ROOF PLAN

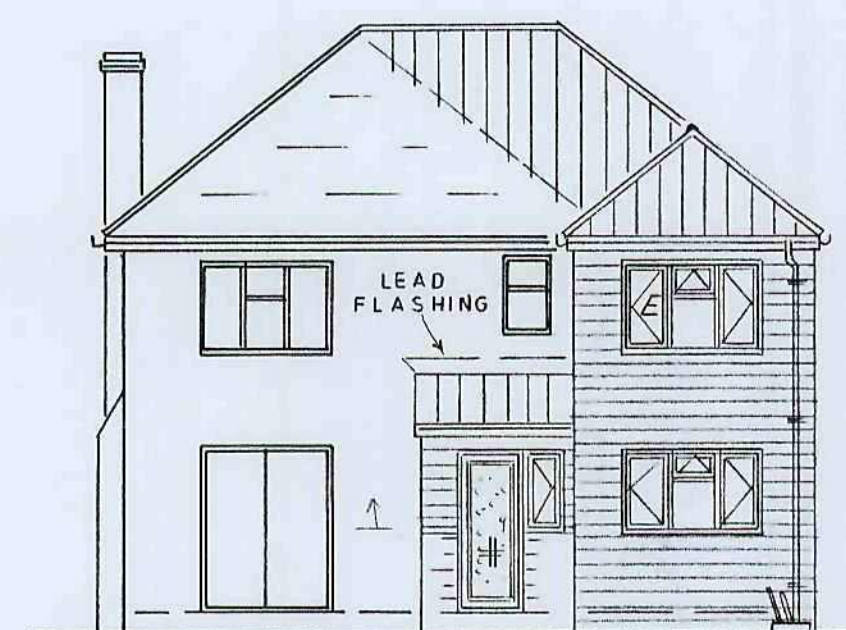


PROPOSED REAR
WEST




PROPOSED FRONT
EAST

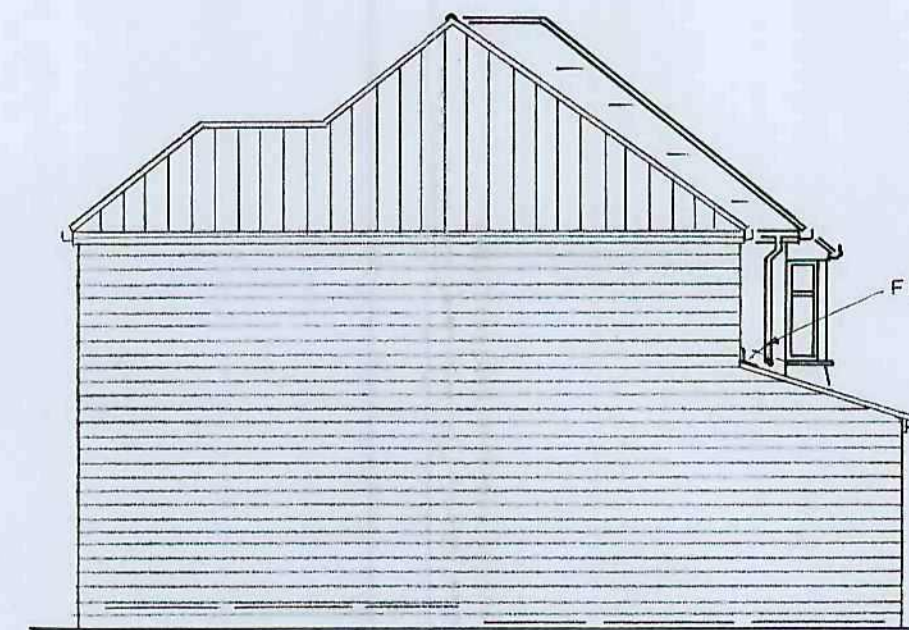

PROPOSED SIDE
SOUTH

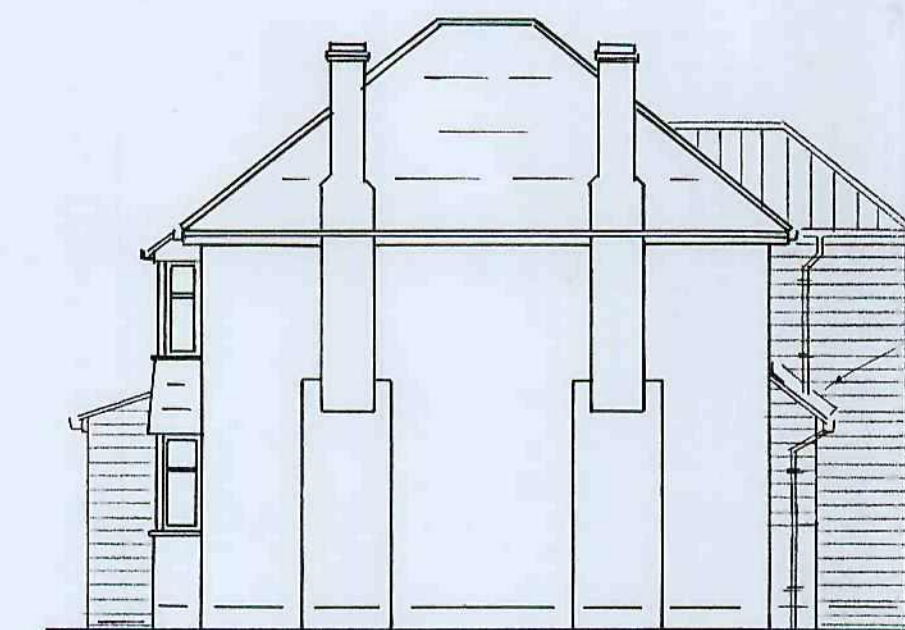

PROPOSED SIDE
NORTH

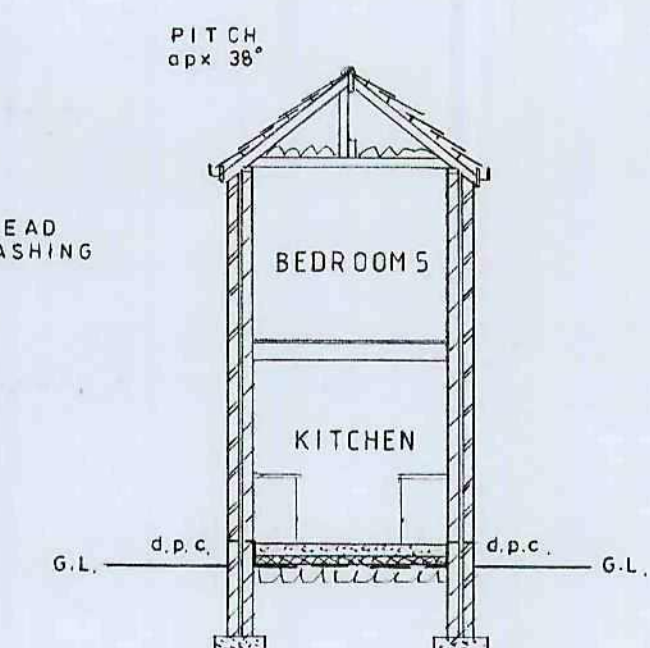

SECTION